



- Do not use for construction
- Should any third party use these drawings for the purpose of construction, it shall be entirely at their own risk.

LEGEND:

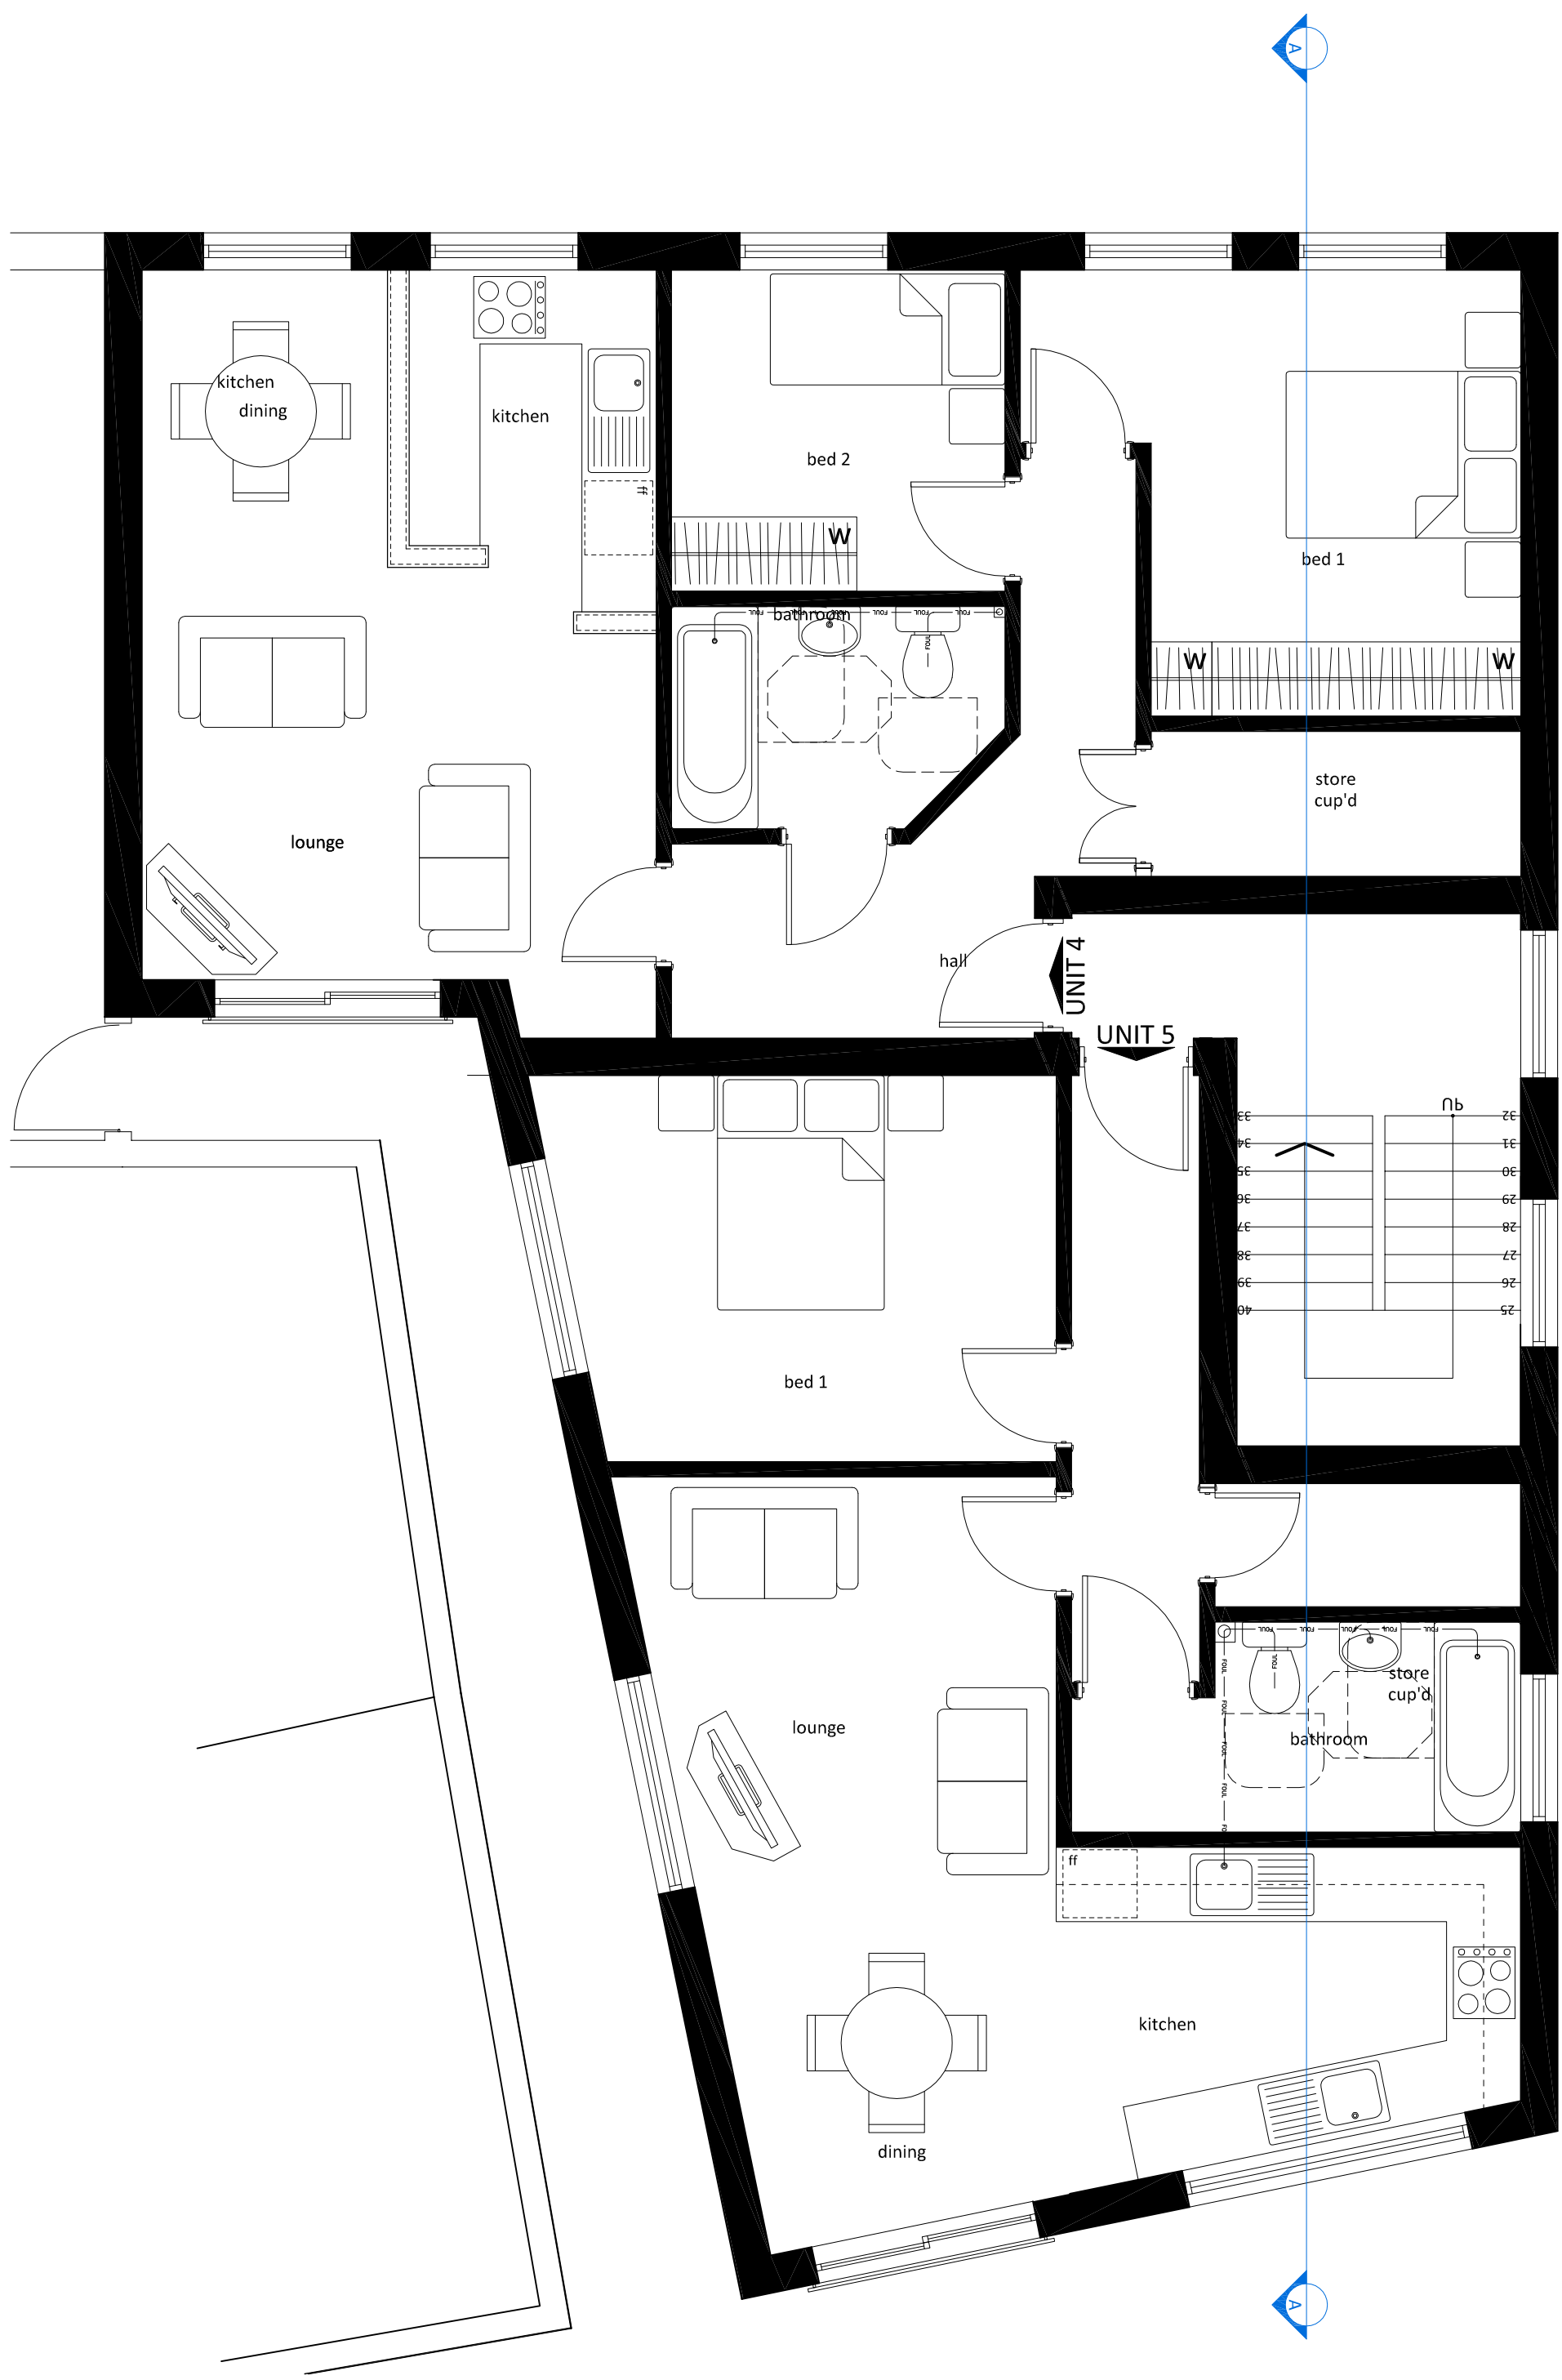

01 **Second Floor**
1:50 @ A1
1:100 @ A3

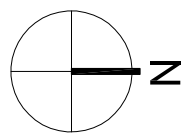