



LEGEND:

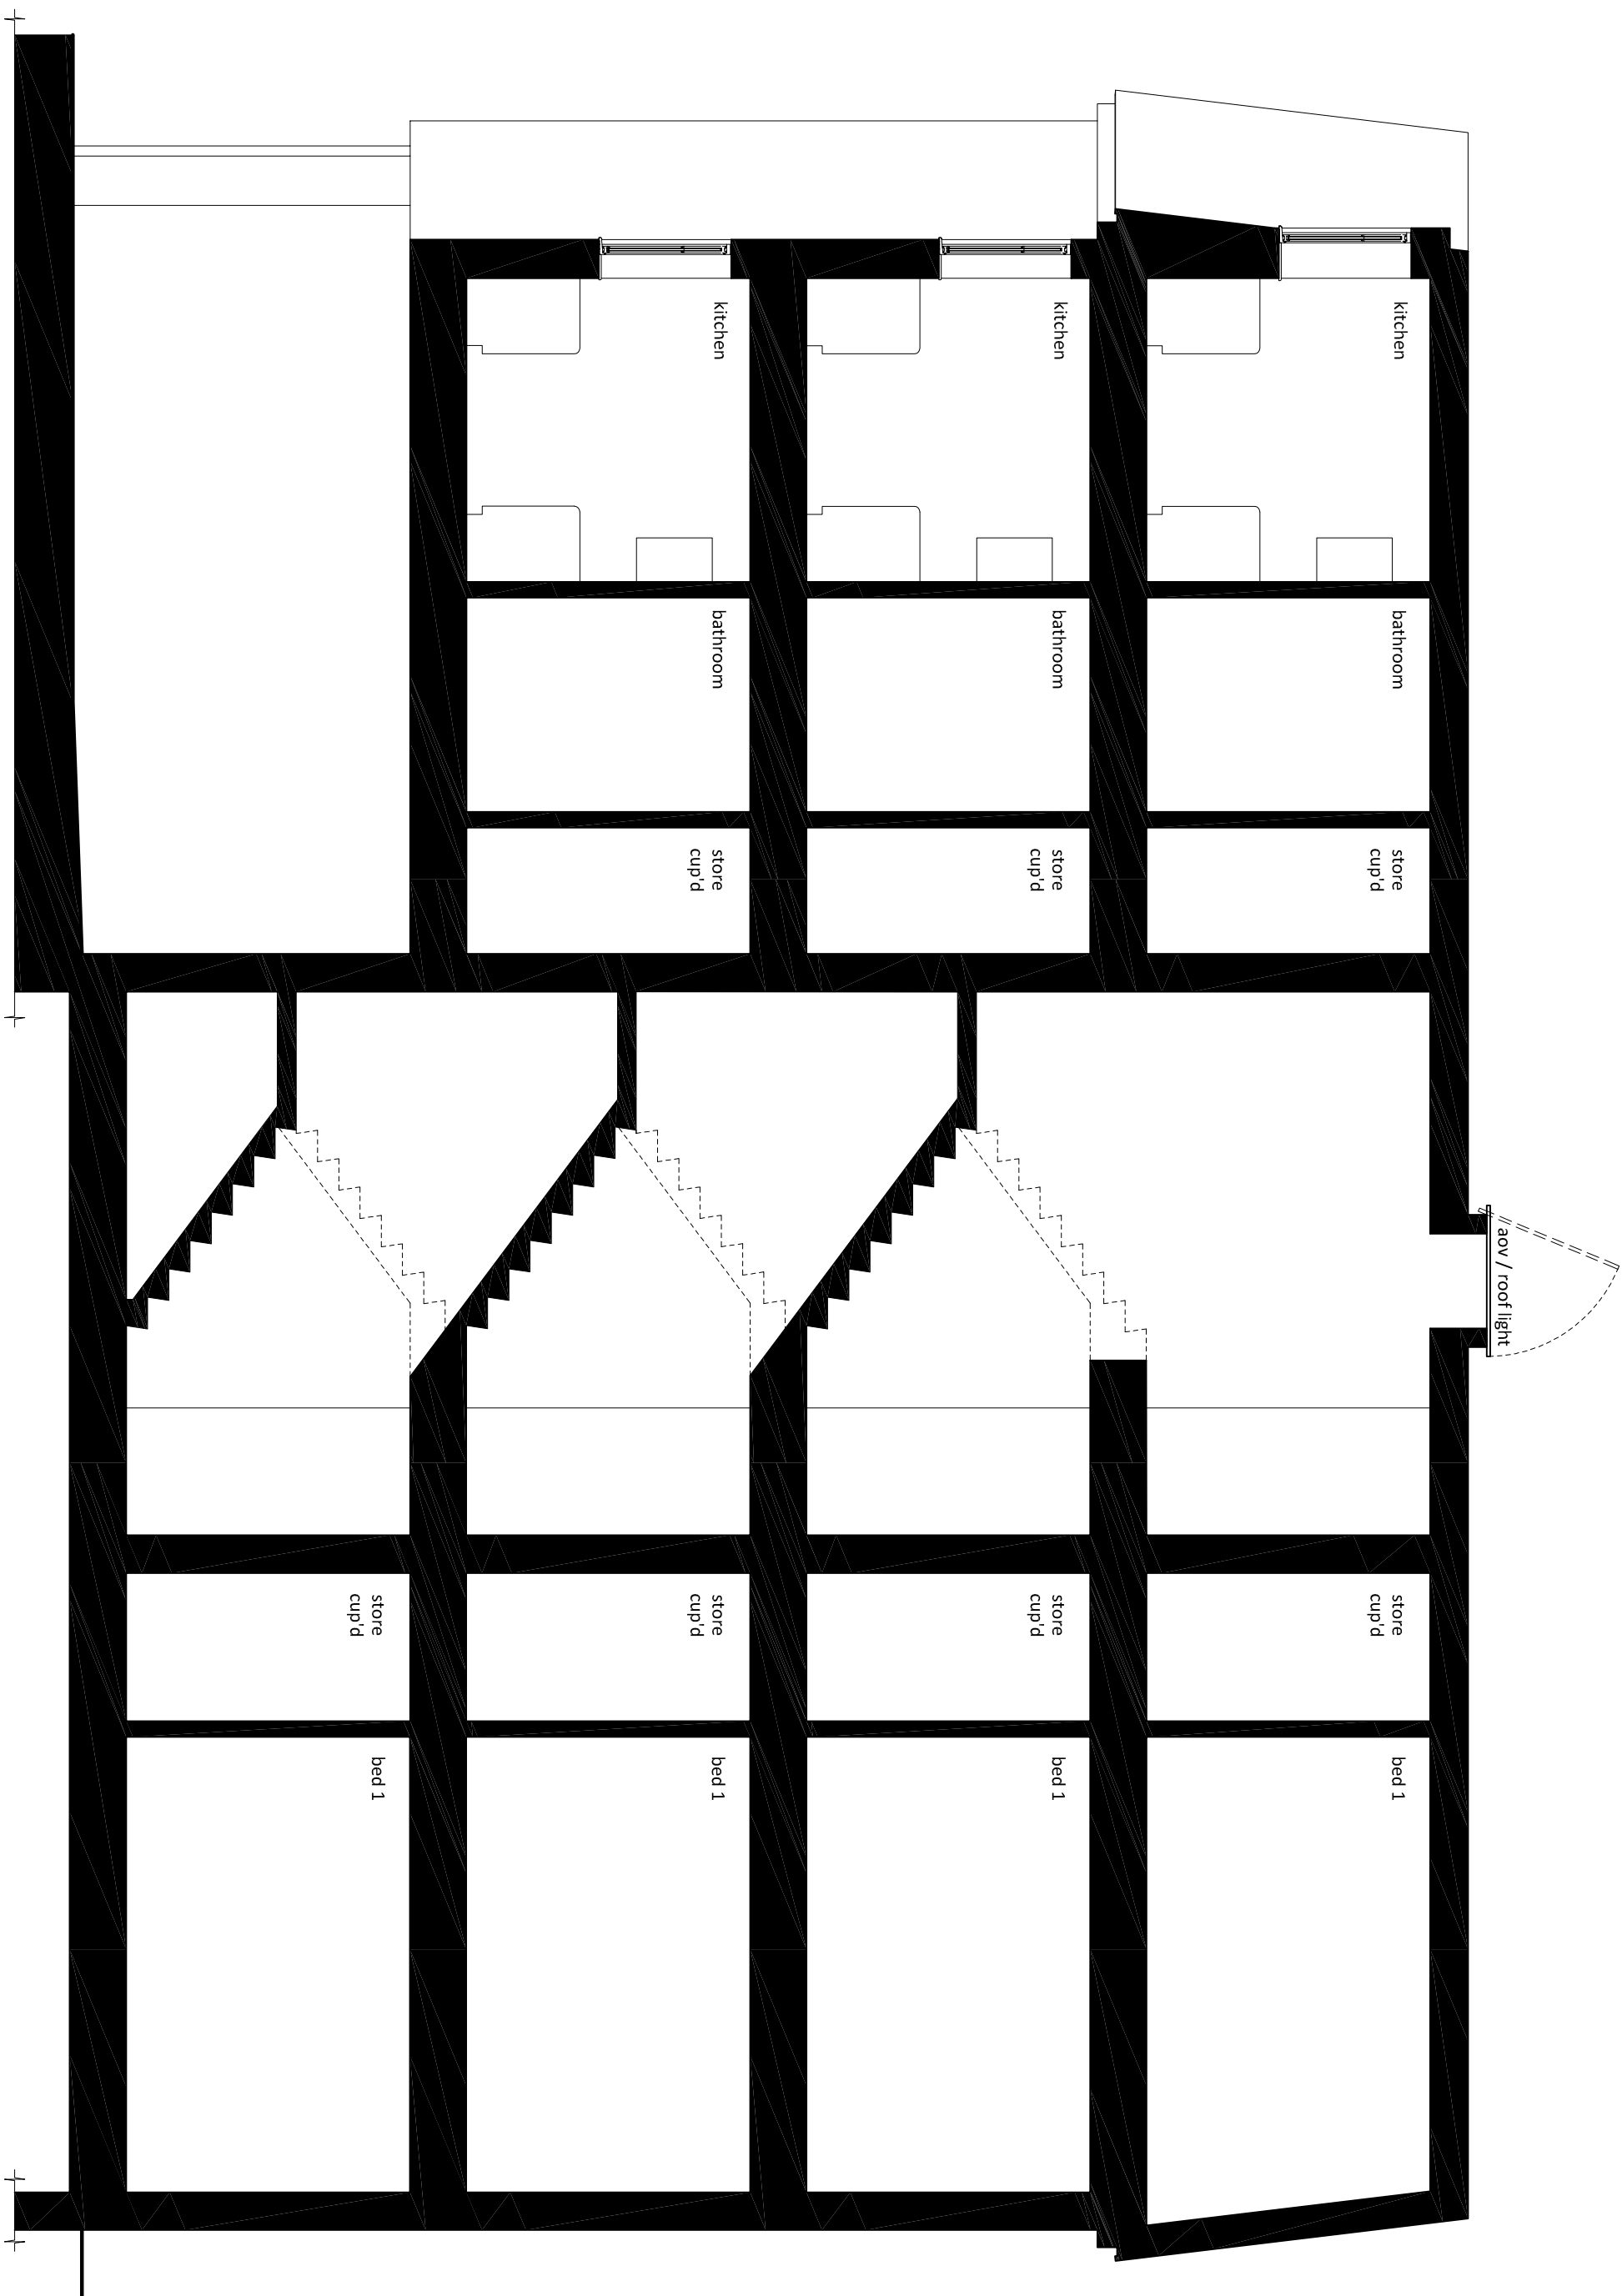

01
Section A
1:50 @ A1
1:100 @ A3

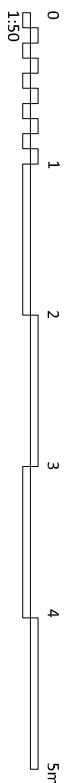

Site Address
25 River Road
Littlehampton
West Sussex
BN17 5BZ

PROPOSED DRAWINGS
Terminus Place
Section A

Hall Homes

Scale:	1:50 @ A1
Date:	Aug. '18
Drawn By:	NB
Checked By:	PC
Drawing Issue:	

PLANNING

Drawing No. **969.18.100** Revision **A**

crowther overton-har

© COPYRIGHT 2018 Crowther Overton-Hart. All rights reserved.