



- DRAWING ISSUE NOTE:**
- This is a proposed drawing to be used for information only. It is not intended to be used for construction.
 - This drawing is to be read in conjunction with all other relevant drawings and specifications.
 - Do not scale
 - Do not use for construction
 - Should any third party use these drawings for the purpose of construction, it shall be at their own risk.

LEGEND:

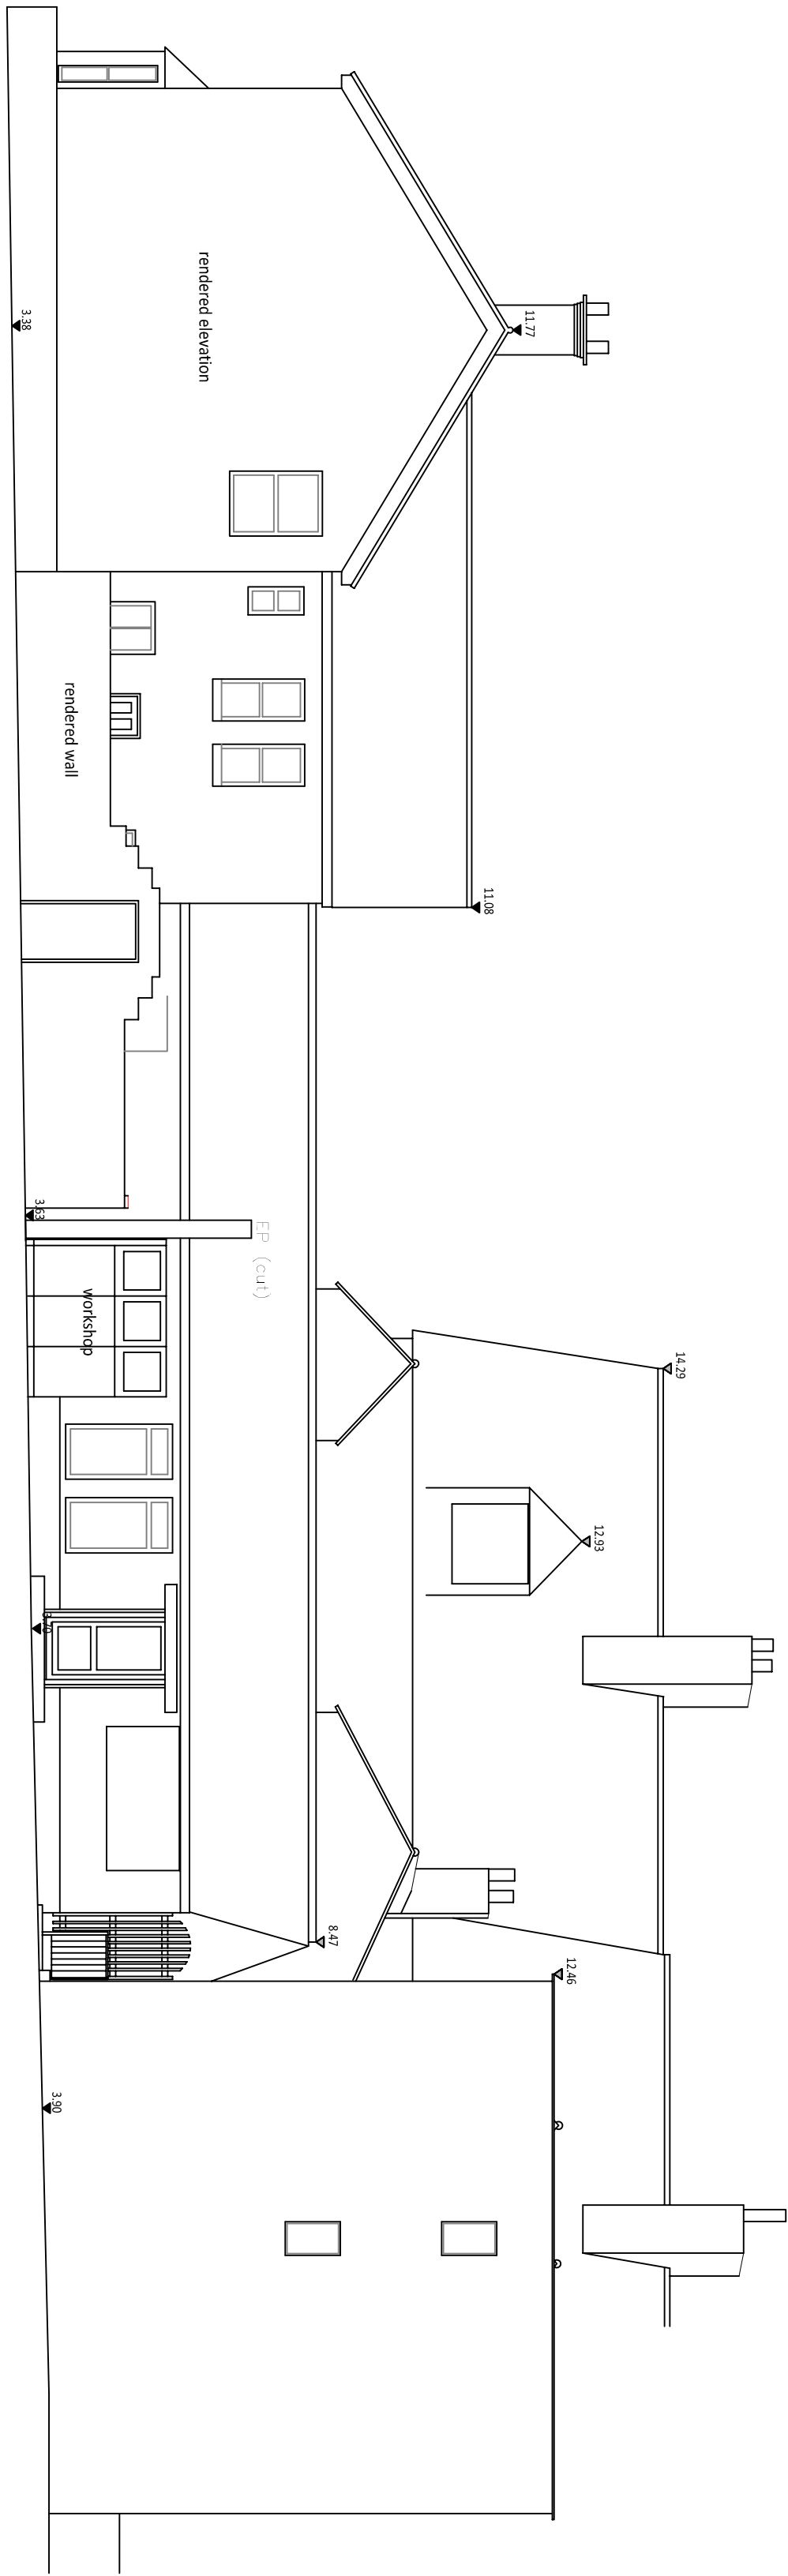


01 Existing Street Scene - Terminus Place

1:100 @ A1
1:200 @ A3

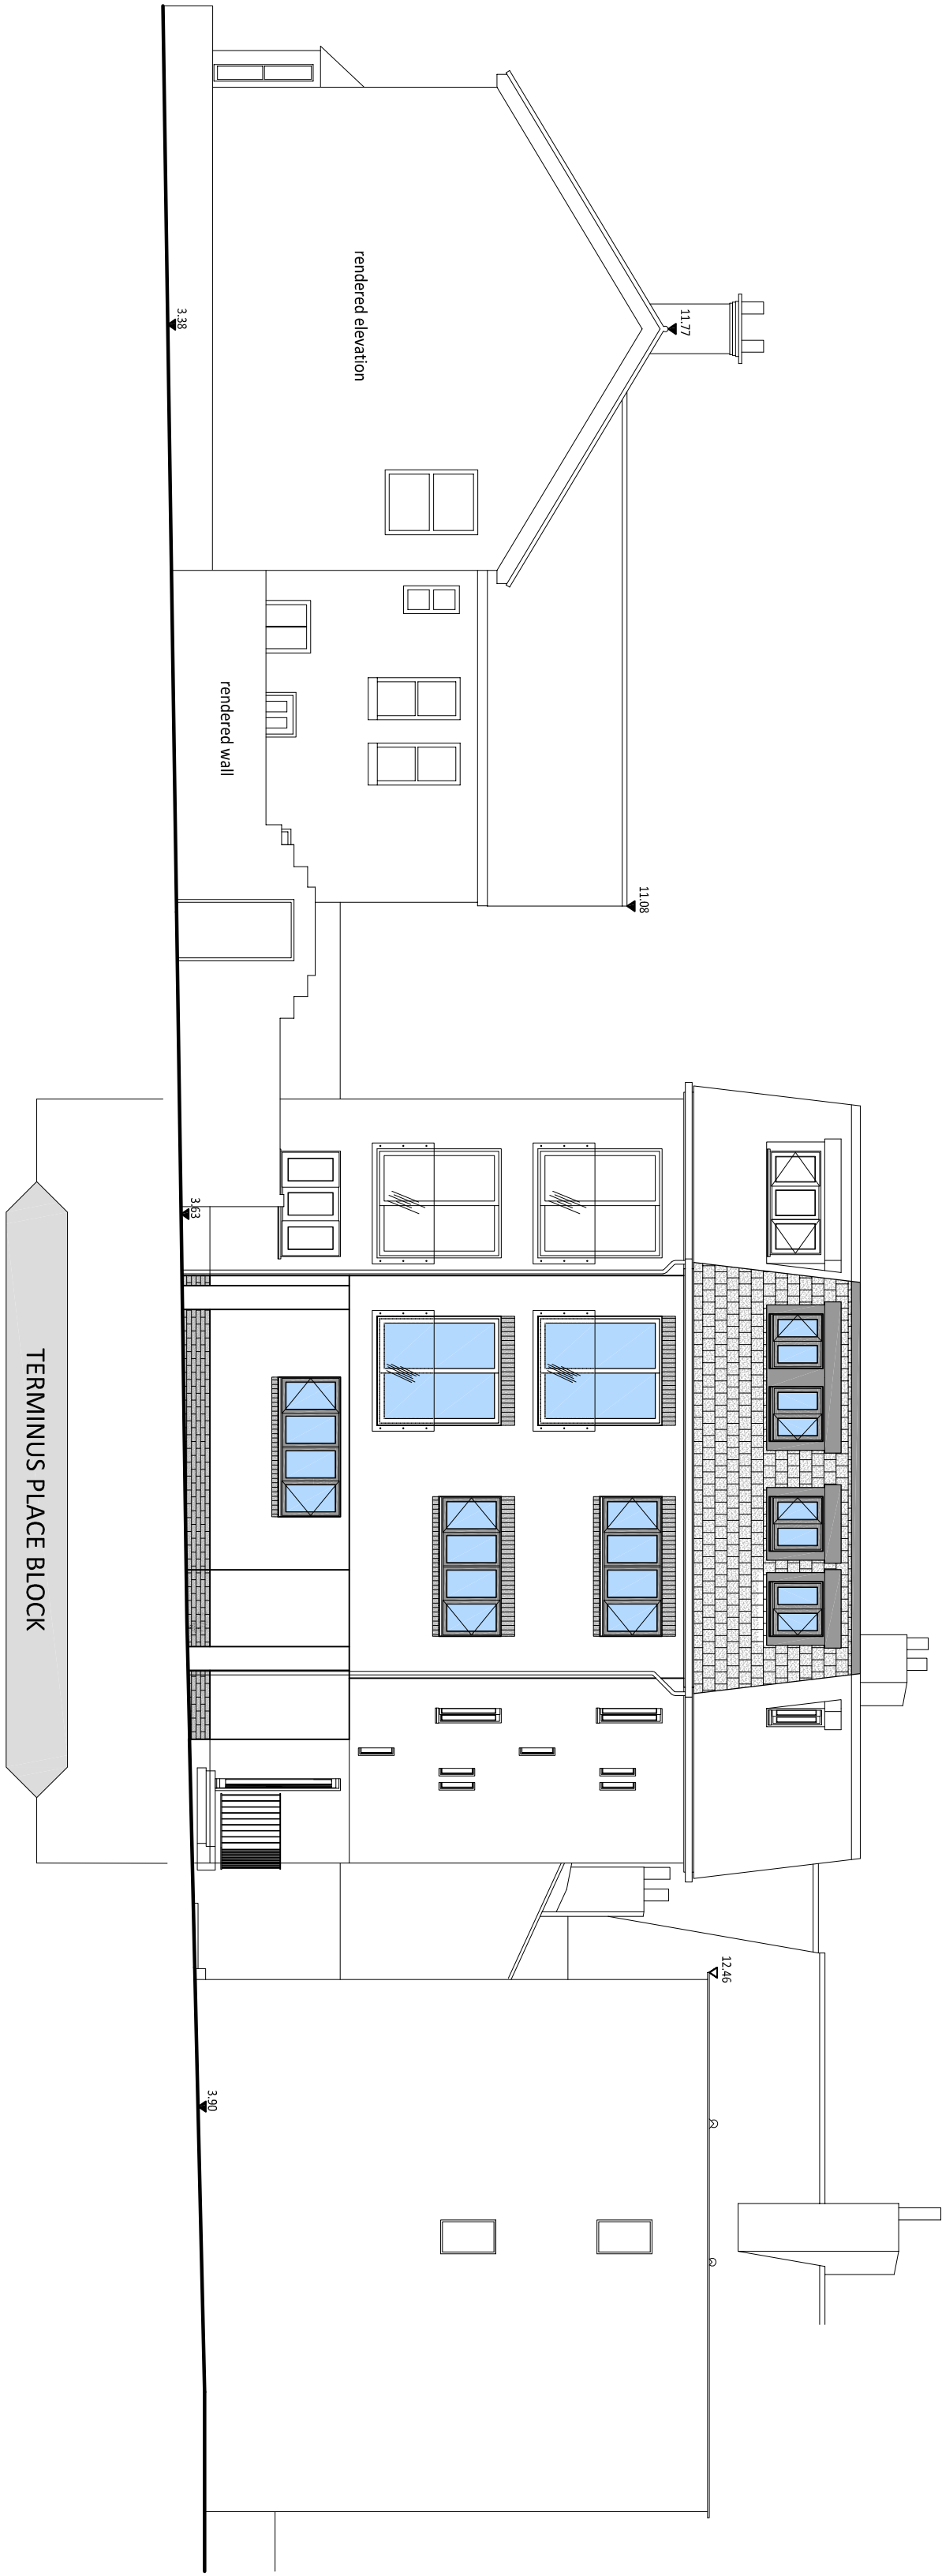

02 Proposed Street Scene - Terminus Place

1:100 @ A1
1:200 @ A3

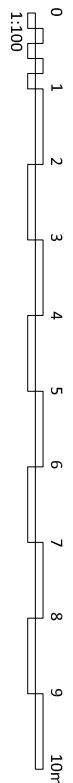

PLANNING

969.18.112 A

crowther overton-hart
LAB

28 Chancery Road, Horsham Road
Littlehampton, West Sussex
BN17 5BZ
T 01903 816290 F 01903 814163
E reception@cob-surveys.co.uk
© COPYRIGHT 2018, Crowther Overton-Hart. All rights reserved.

Site Address
25 River Road
Littlehampton
West Sussex
BN17 5BZ

PROPOSED DRAWINGS:
Terminus Place
Proposed & Existing Street Scenes

Hall Homes

Scale
1:100 @ A1
1:200 @ A3
1:500 @ A3

PLANNING

969.18.112 A

crowther overton-hart
LAB

28 Chancery Road, Horsham Road
Littlehampton, West Sussex
BN17 5BZ
T 01903 816290 F 01903 814163
E reception@cob-surveys.co.uk
© COPYRIGHT 2018, Crowther Overton-Hart. All rights reserved.