



- DRAWING ISSUE NOTE:**
- For use as a guide only. Not to be used for construction.
 - This drawing is to be read in conjunction with all other relevant drawings.
 - Do not scale.
 - Do not use for construction.
 - Should any third party use these drawings for the purpose of construction, it shall be entirely at their own risk.

LEGEND:

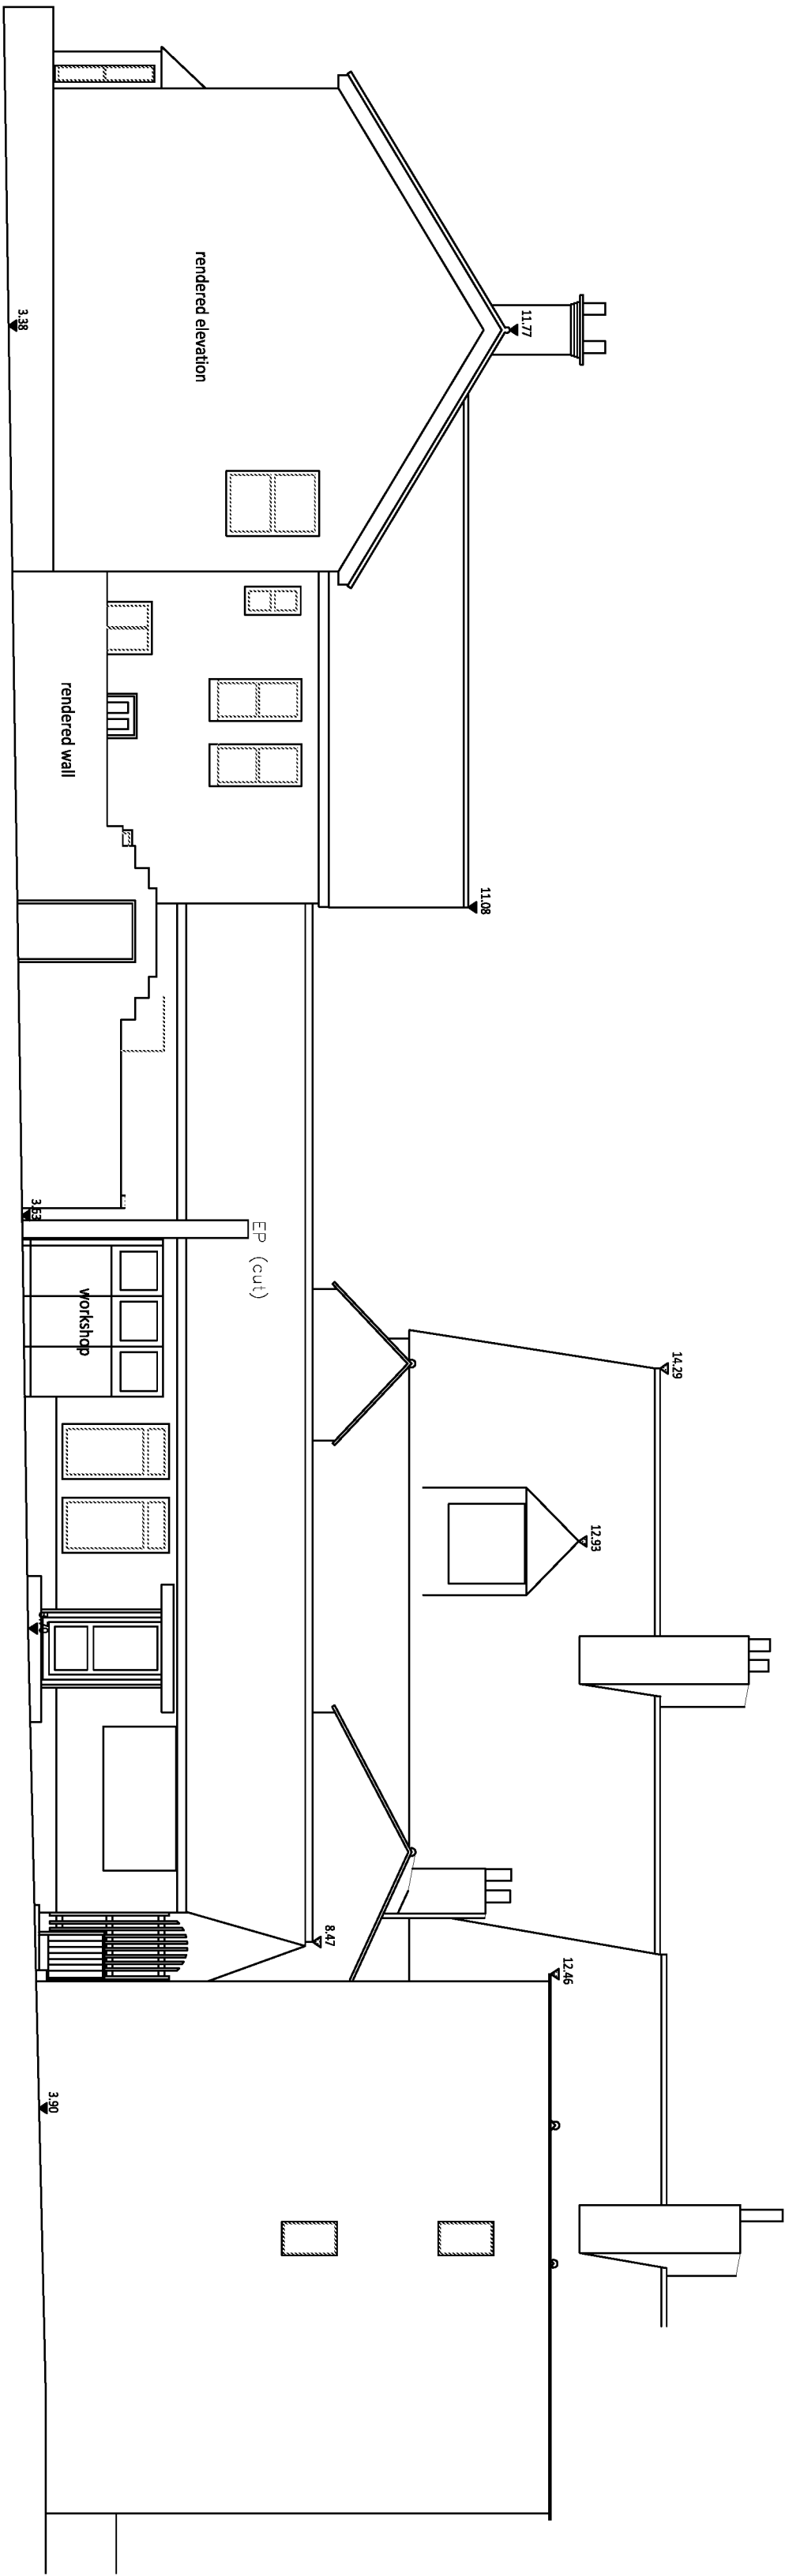


01 Existing Street Scene - Terminus Place

1:100 @ A1
1:200 @ A3

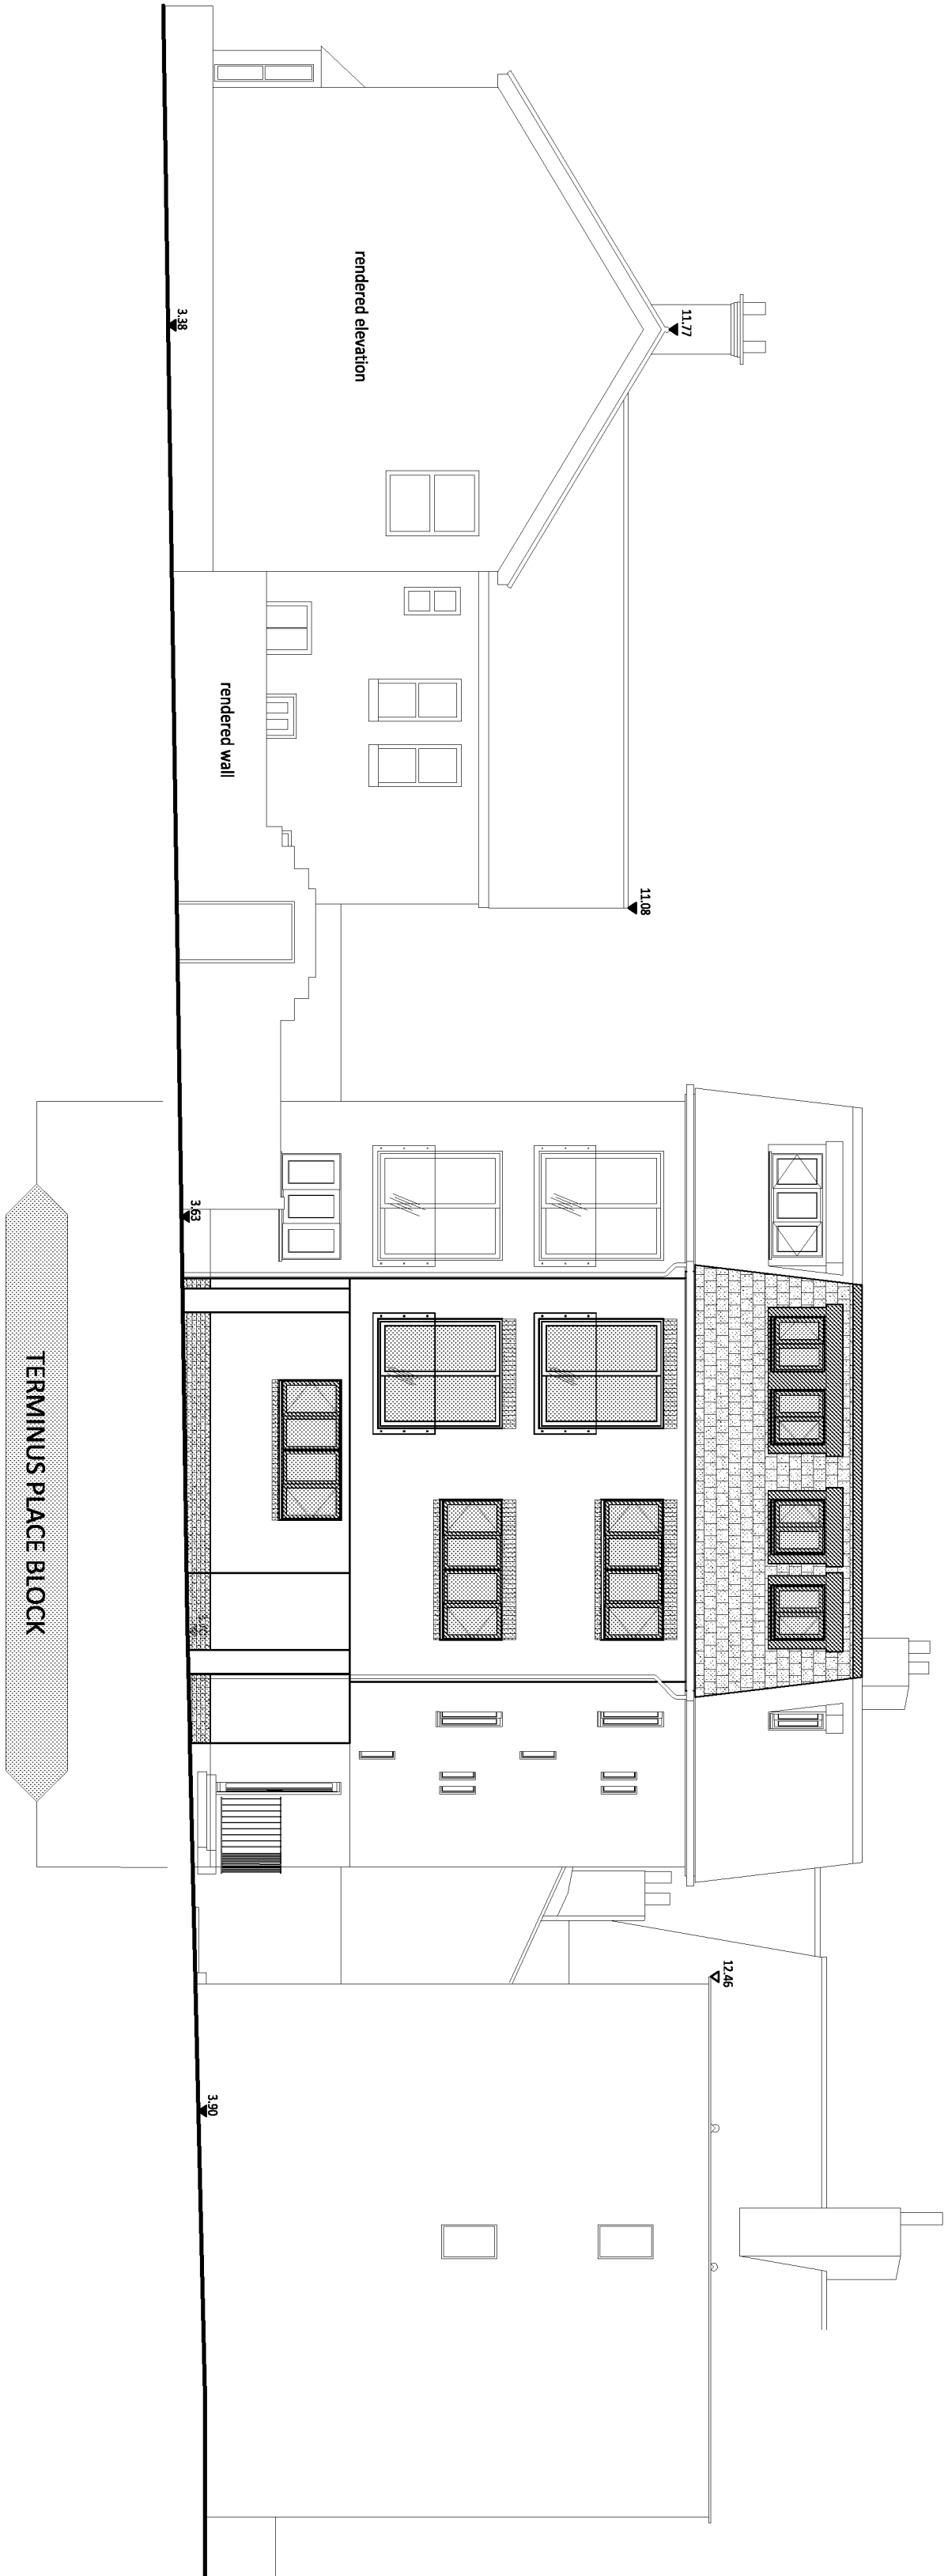

02 Proposed Street Scene - Terminus Place

1:100 @ A1
1:200 @ A3

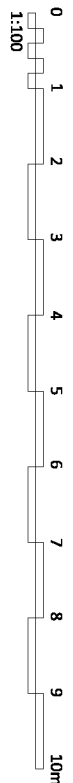

Ref: 22.08.23 PLANNING ISSUE
Project
River Road Re-Development
NB
Site Address
25 River Road
Littlehampton
West Sussex
BN17 5BZ

PROPOSED DRAWINGS:
Terminus Place
Proposed & Existing Street Scenes

Client
Hall Homes

Scale
1:100 @ A1
1:200 @ A3
Drawn by
NB
Checked by
PC
Drawing No.
969.18.112
Revision
A

PLANNING

crowther overton-hart
28 Chancery Road, Horsham Road
Littlehampton, West Sussex
BN17 5BZ
T 01903 816290 F 01903 814163
E reception@coh-surveys.co.uk
© COPYRIGHT 2023 Crowther Overton-Hart. All rights reserved.