

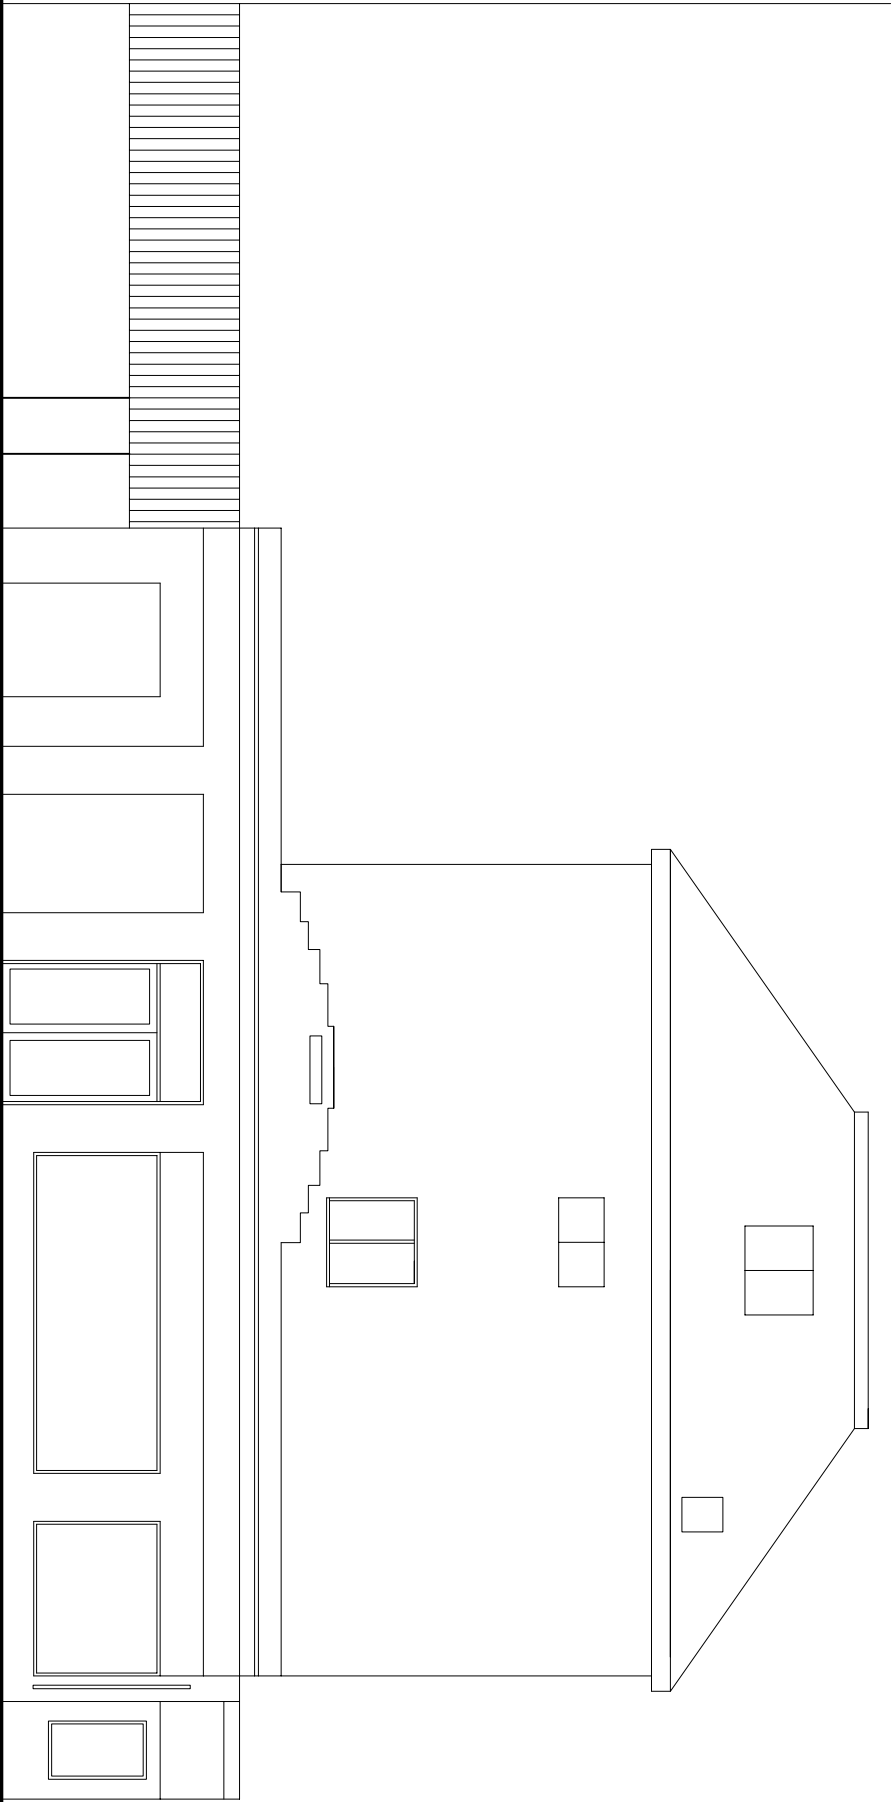


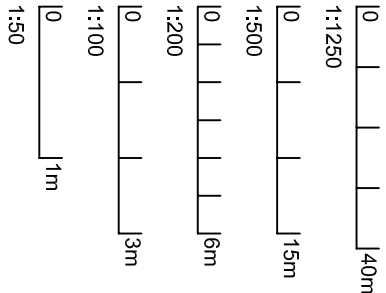

Existing side elevation

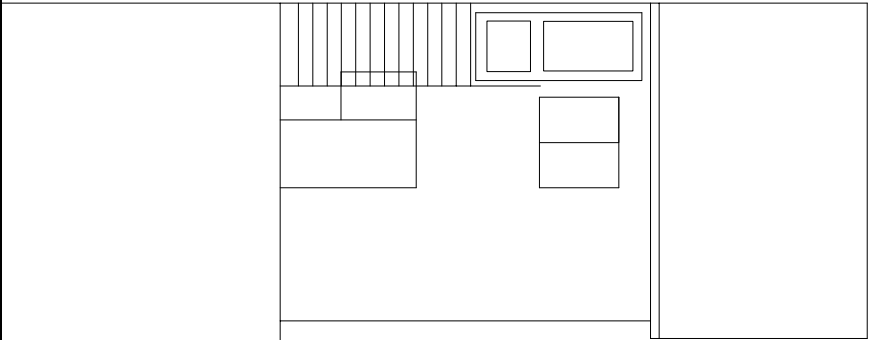

Existing rear elevation

DVD Building Design
24 Old Shoreham Road
Hove

BN3 6ET

07976 410454

Revision

Client
Brighton & Hove Properties

Project
Proposed conversion of first floor
to provide
Self-contained flat
43 High Street
Littlehampton BN17 5EJ

Drawing
Existing elevations

Issue Date	Civil drawing ref.
03.01.2022	2021-29-03
Scale	
1:100@A3	