
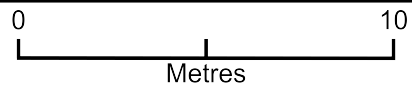


60 clifton road block

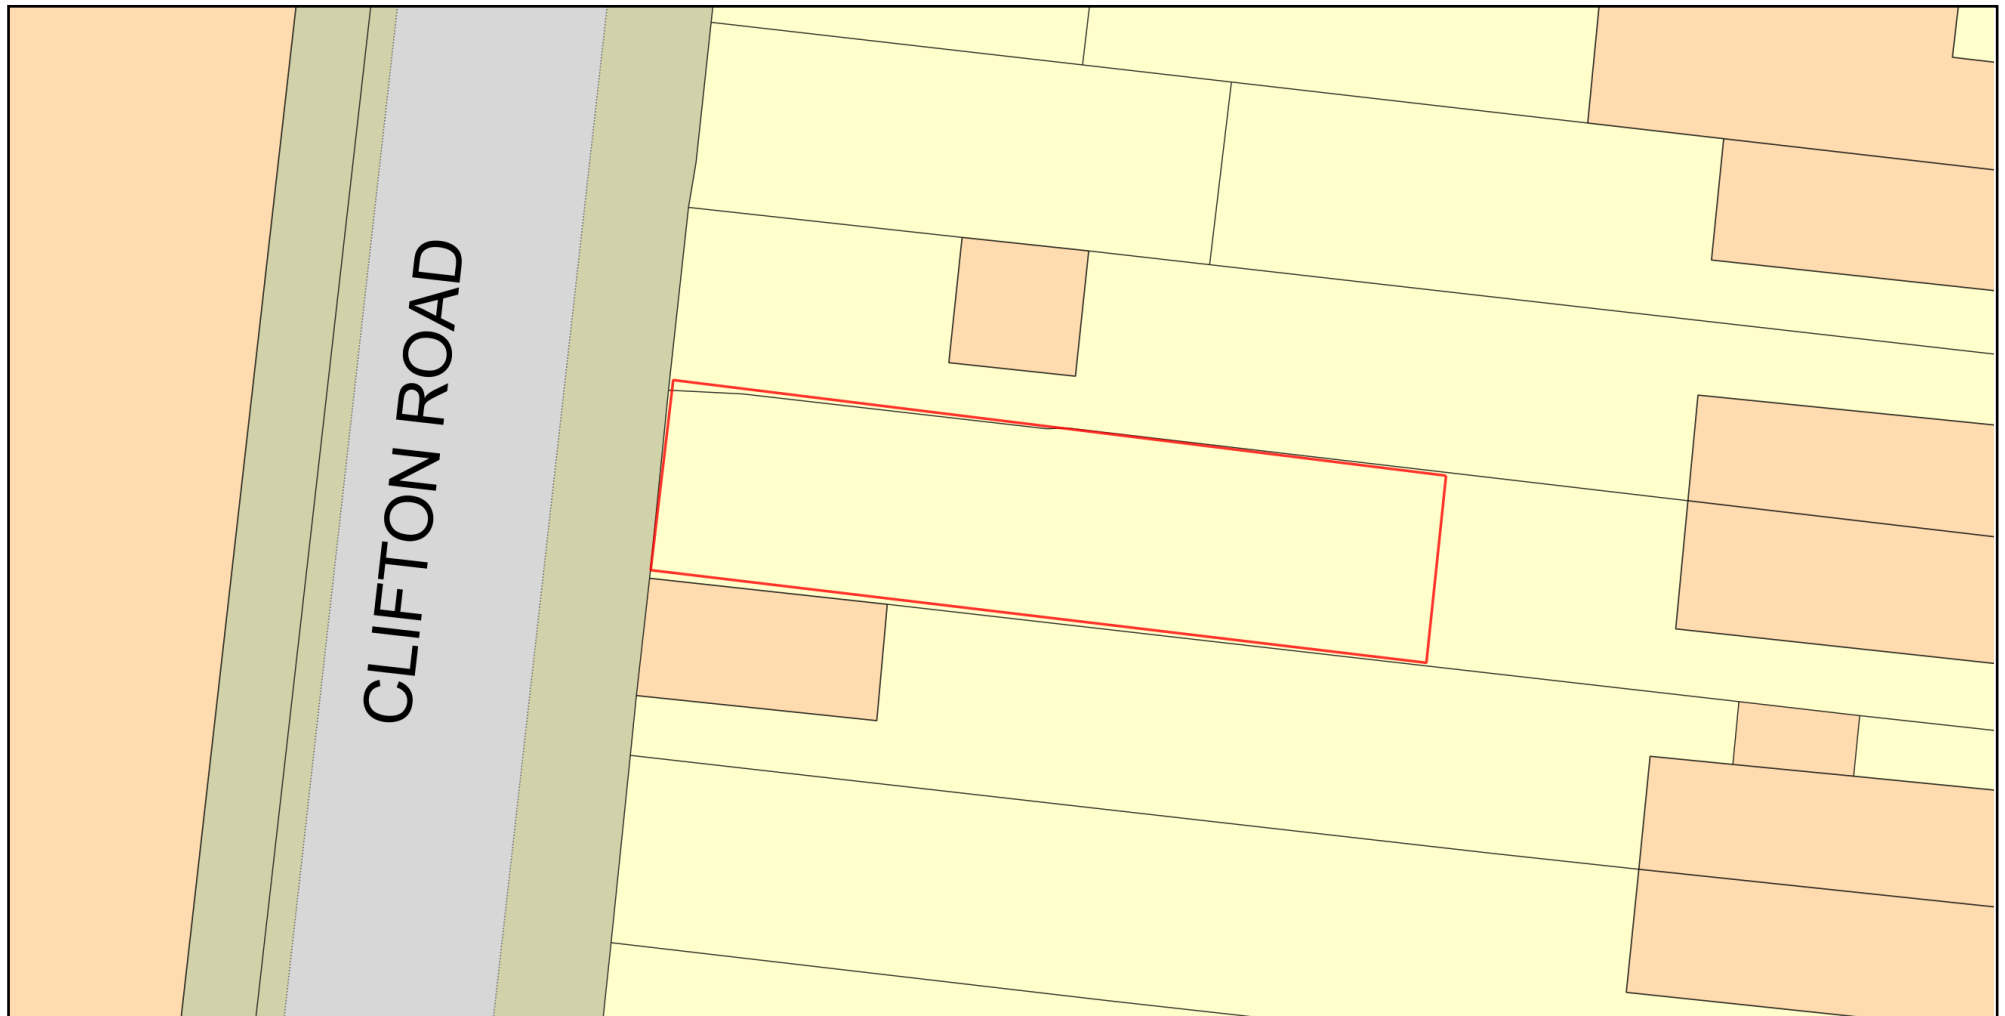

Plan Produced for: clifton

Date Produced: 25 May 2026

Plan Reference Number: TQRQM26145095022275

Scale: 1:200 @ A4

© Crown copyright and database rights 2025 OS 100042766