



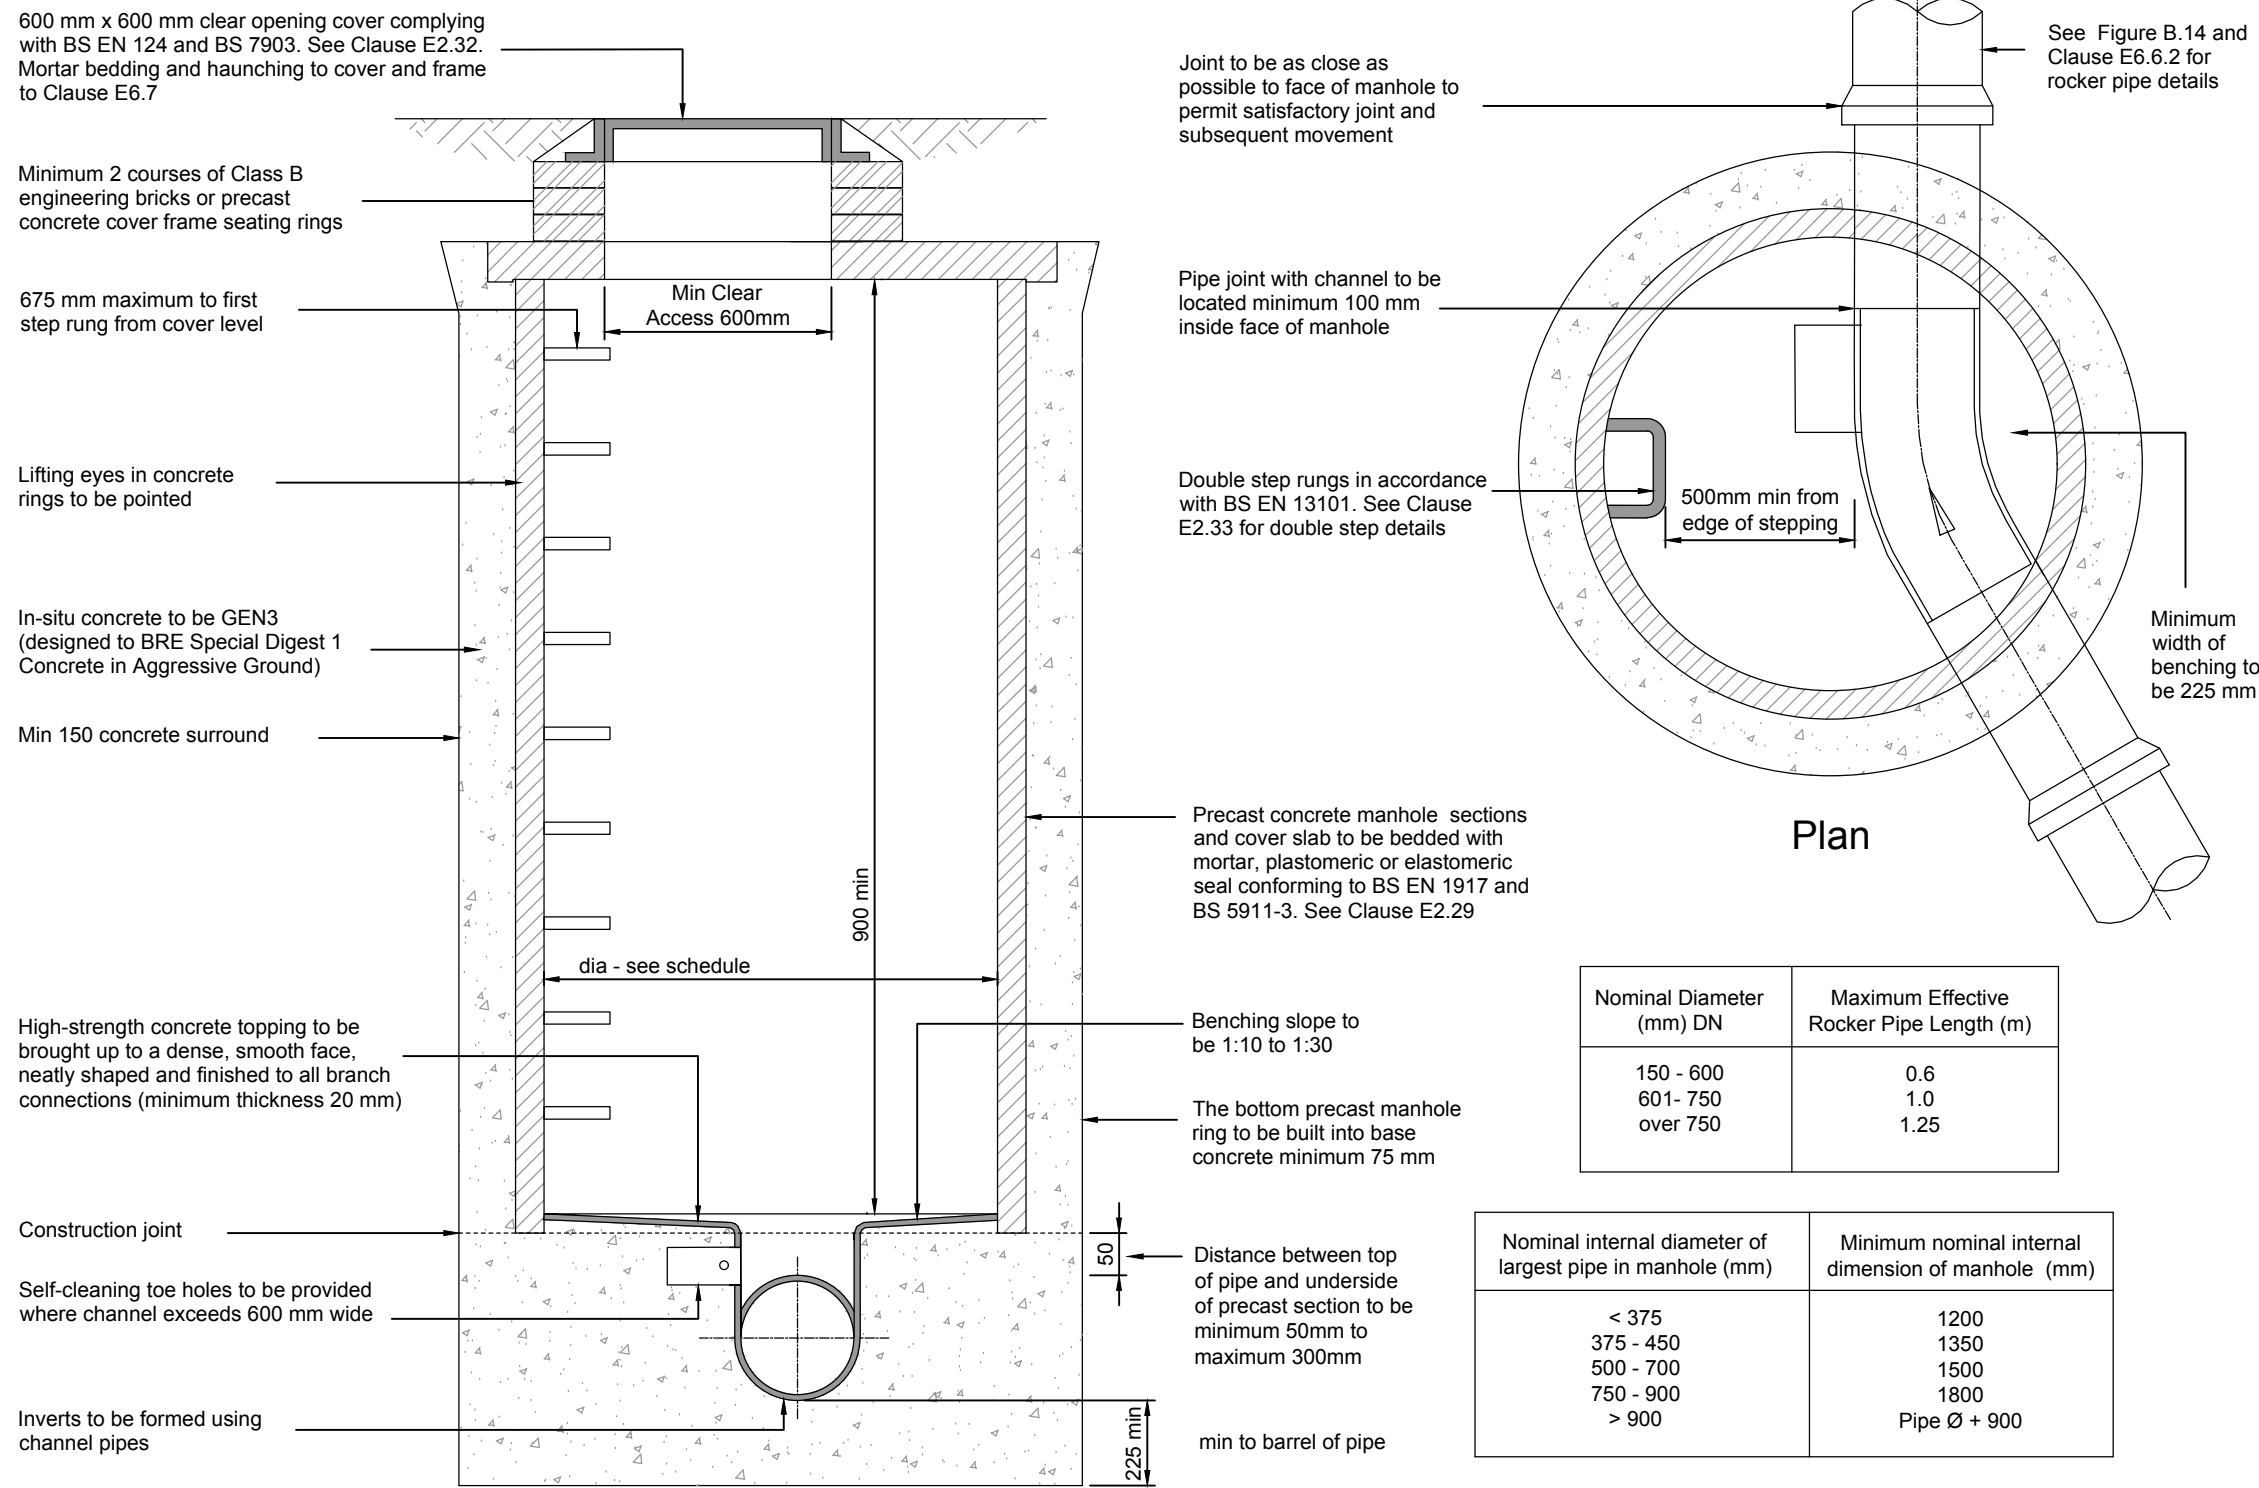

Section


In accordance with SFA 7th Edition (Note: Clause References are to SFA 7th Edition)
Maximum depth from cover level to soffit of pipe 3.0m

Typical Adopted Manhole Detail - Type 2

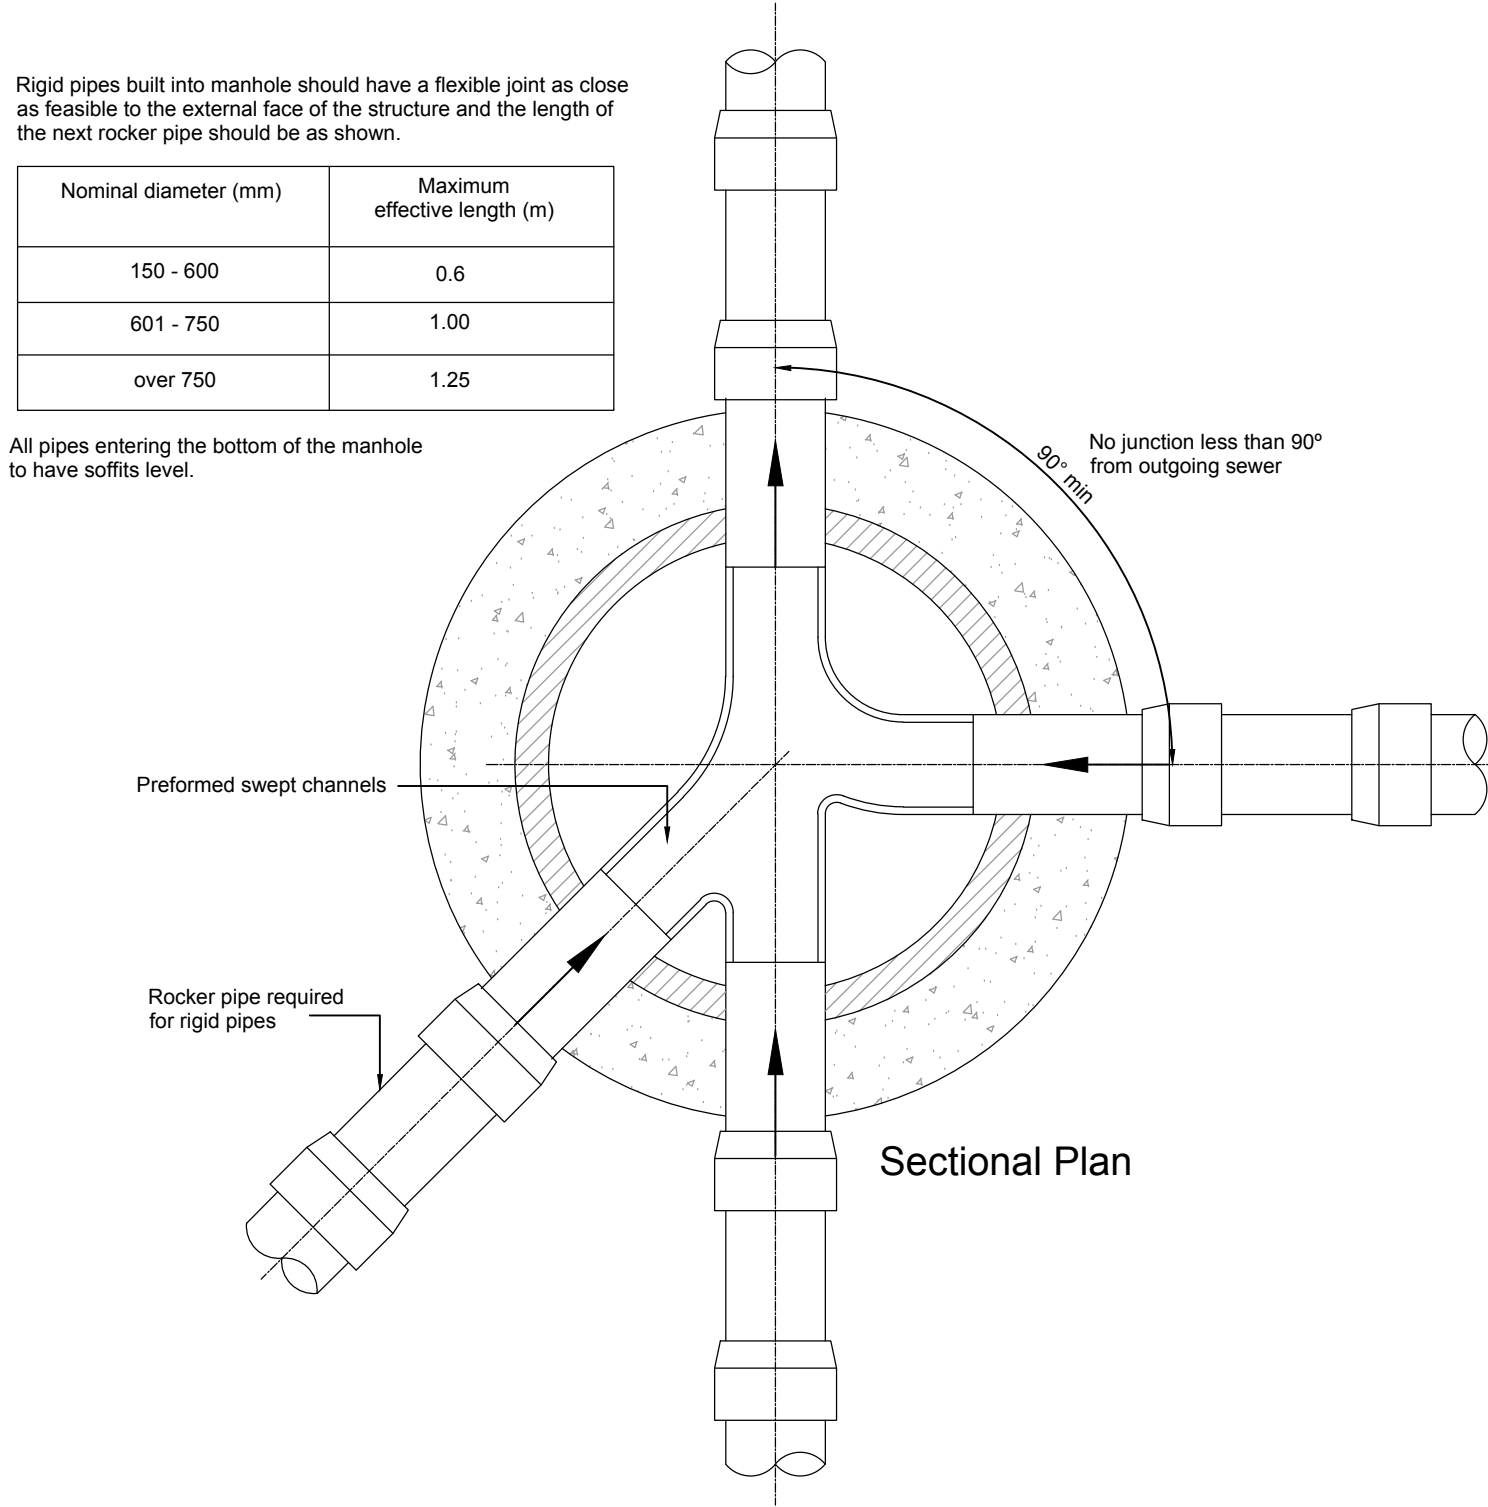


In accordance with SFA 7th Edition

Typical Arrangement of Pipe Junctions Within Adopted Manholes

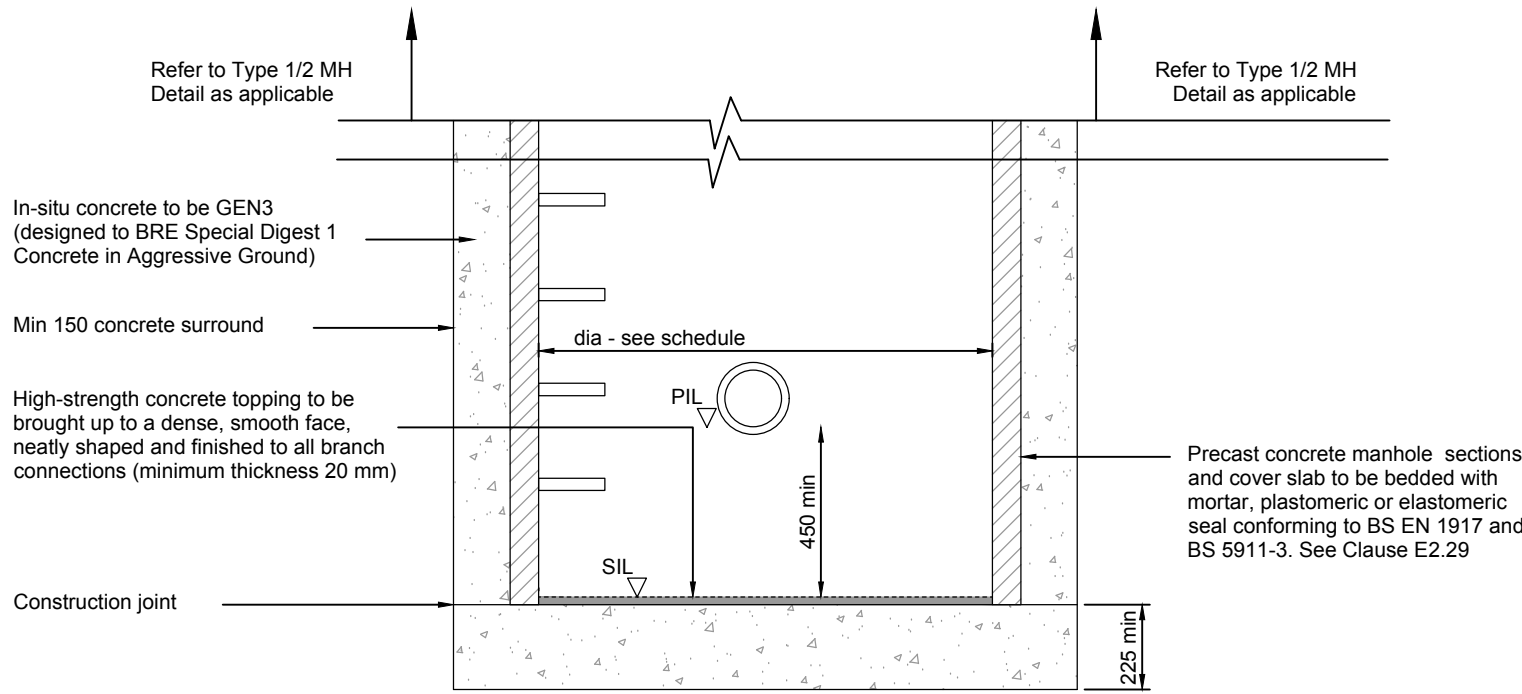

Section

Typical Manhole Type 1/2 Catchpit Detail

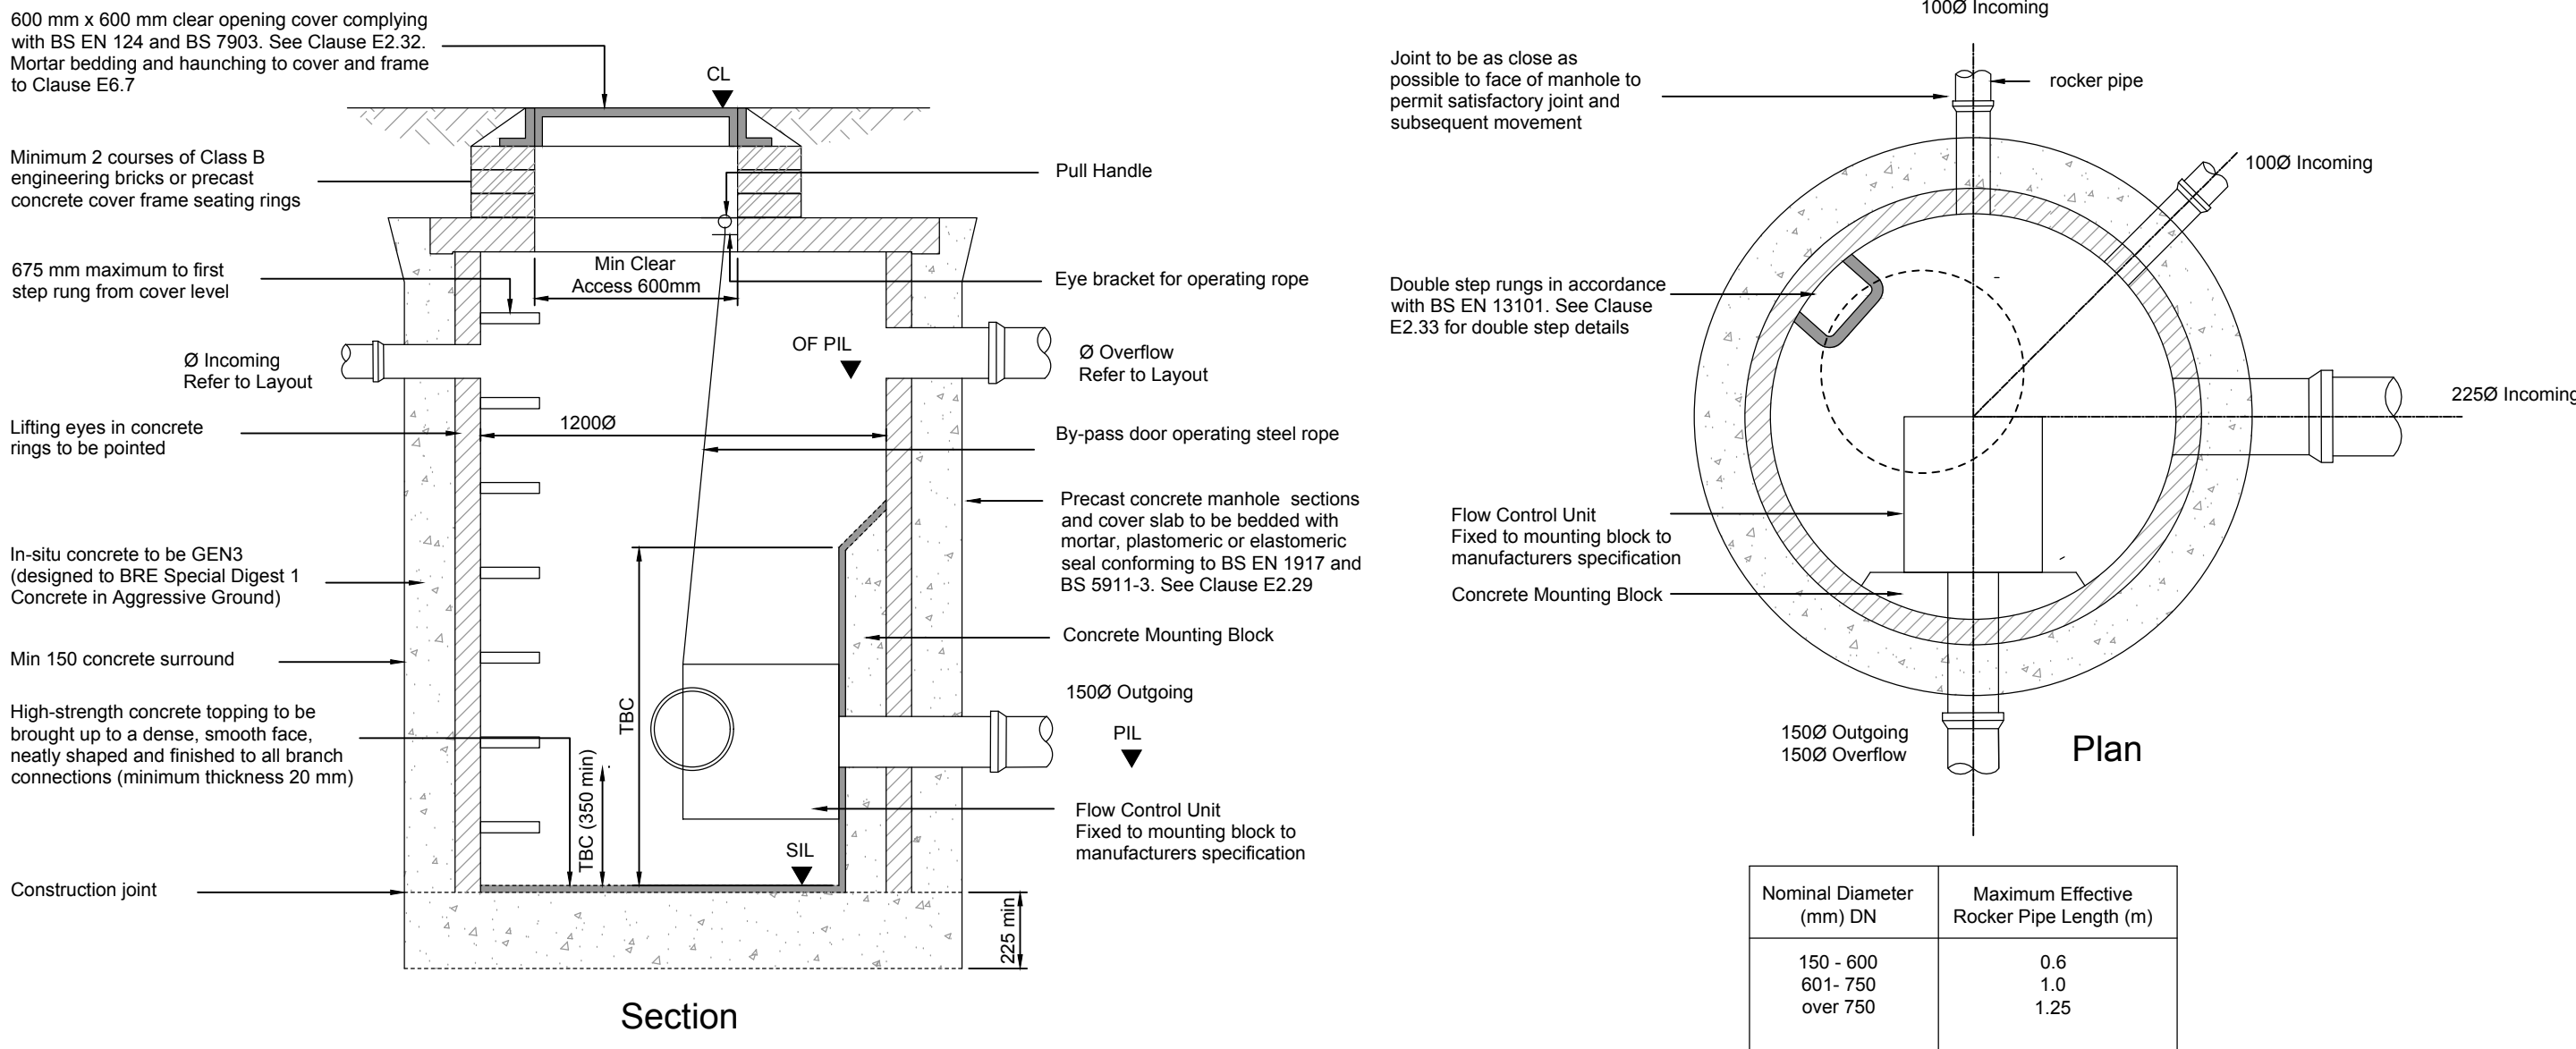

Section

In accordance with SFA 7th Edition (Note: Clause References are to SFA 7th Edition)
Maximum depth from cover level to soffit of pipe 3.0m

SW3 - Typical Adopted Manhole Detail - Type 2
Special Flow Control MH

-	Issued For Approval	02/02/17
REV	DESCRIPTION	DATE

abmh
Consulting Civil & Structural Engineers
1 The Grove, Felpham, Bognor Regis, West Sussex PO22 7EY
Alun Mob: 07809 550090 / Mark Mob: 07761 950000
Email: info@abmh.co.uk / Web: www.abmh.co.uk

PROJECT
CRL LITTLEHAMPTON
38-40 EAST STREET &
35 FITZALAN ROAD
LITTLEHAMPTON, BN17 6AN

DRAWING
DRAINAGE DETAILS
Sheet 3 of 3

SCALE	1:20	DATE	FEB 17	INITIAL	MH	CHKD	REV	-
SCALE	1:20	DATE	FEB 17	INITIAL	MH	CHKD	REV	-

This drawing is produced using AutoCAD. Only written dimensions are to be respected