


Wick Hall - Location Plan

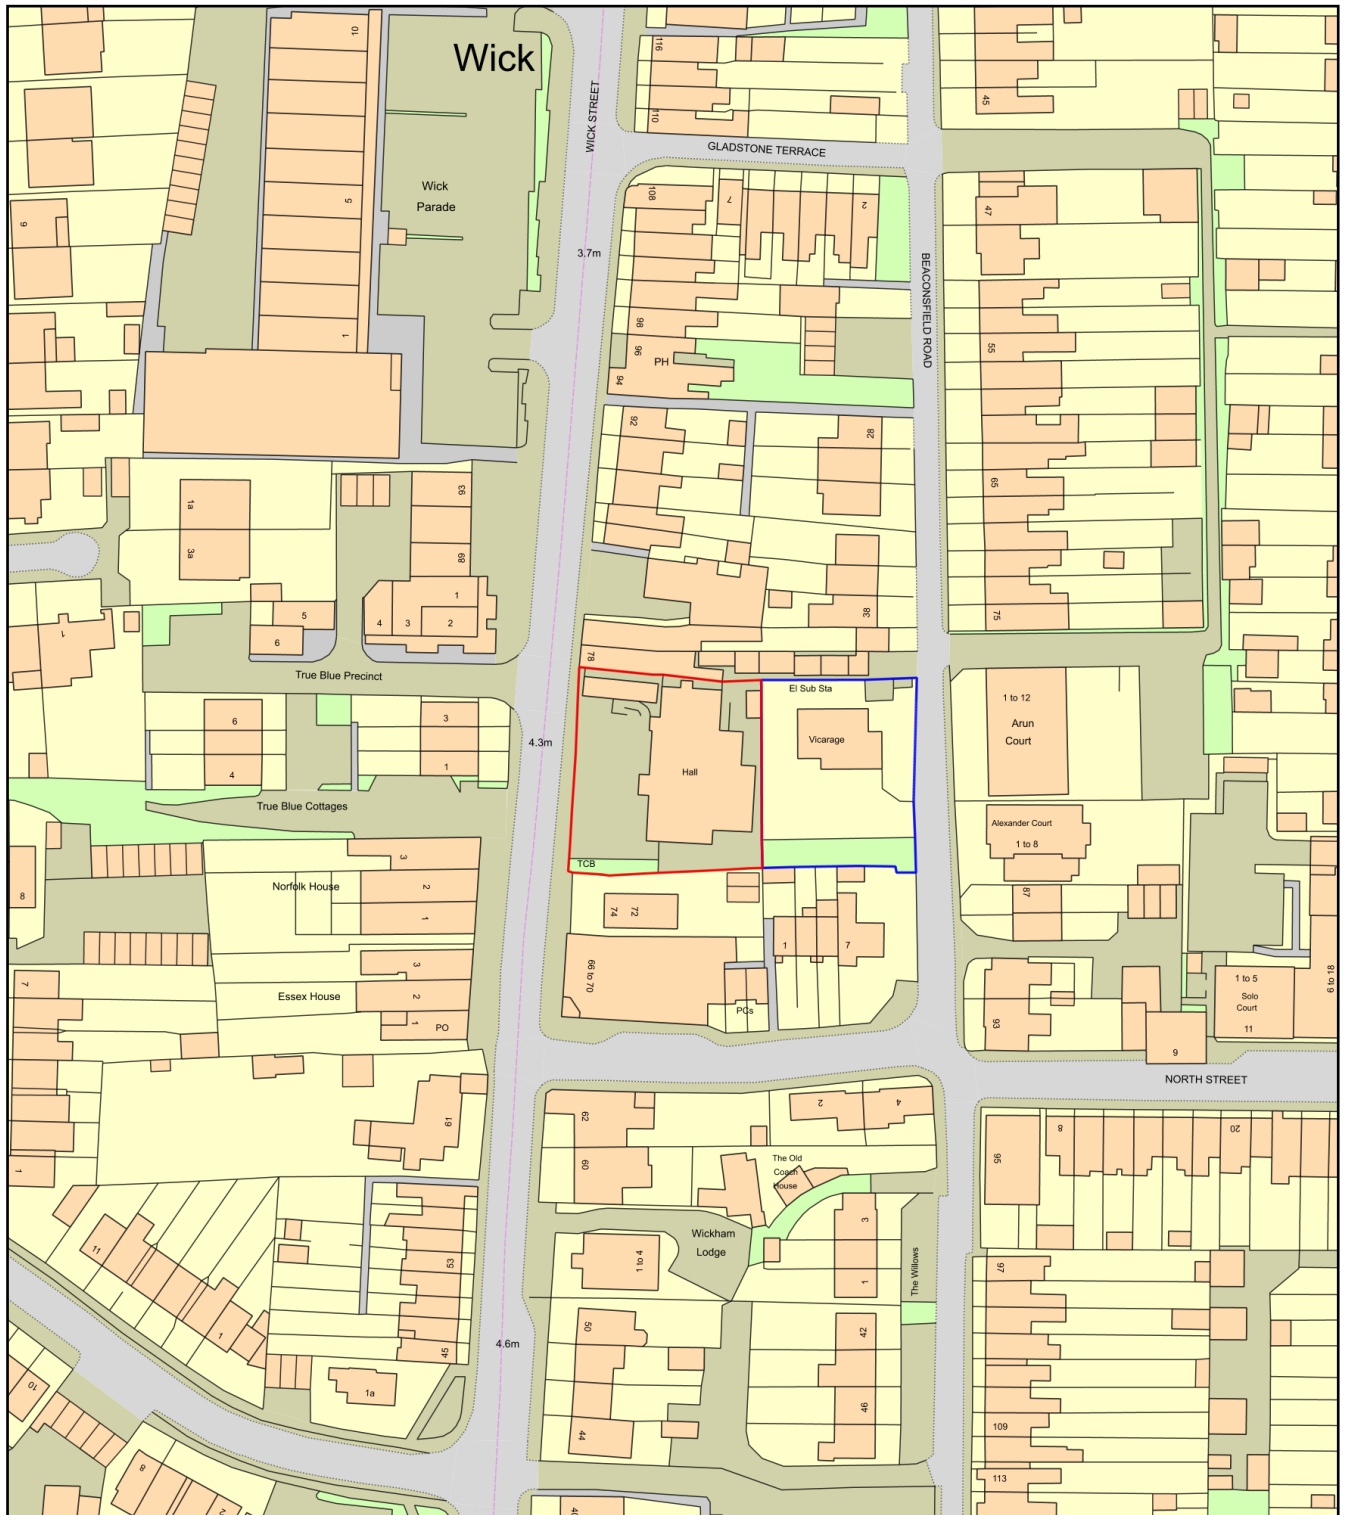

0 50
Metres



Plan Produced for: All Saints Church, Wick

Date Produced: 01 Feb 2022

Plan Reference Number: TQRQM22032103422576

Scale: 1:1250 @ A4