


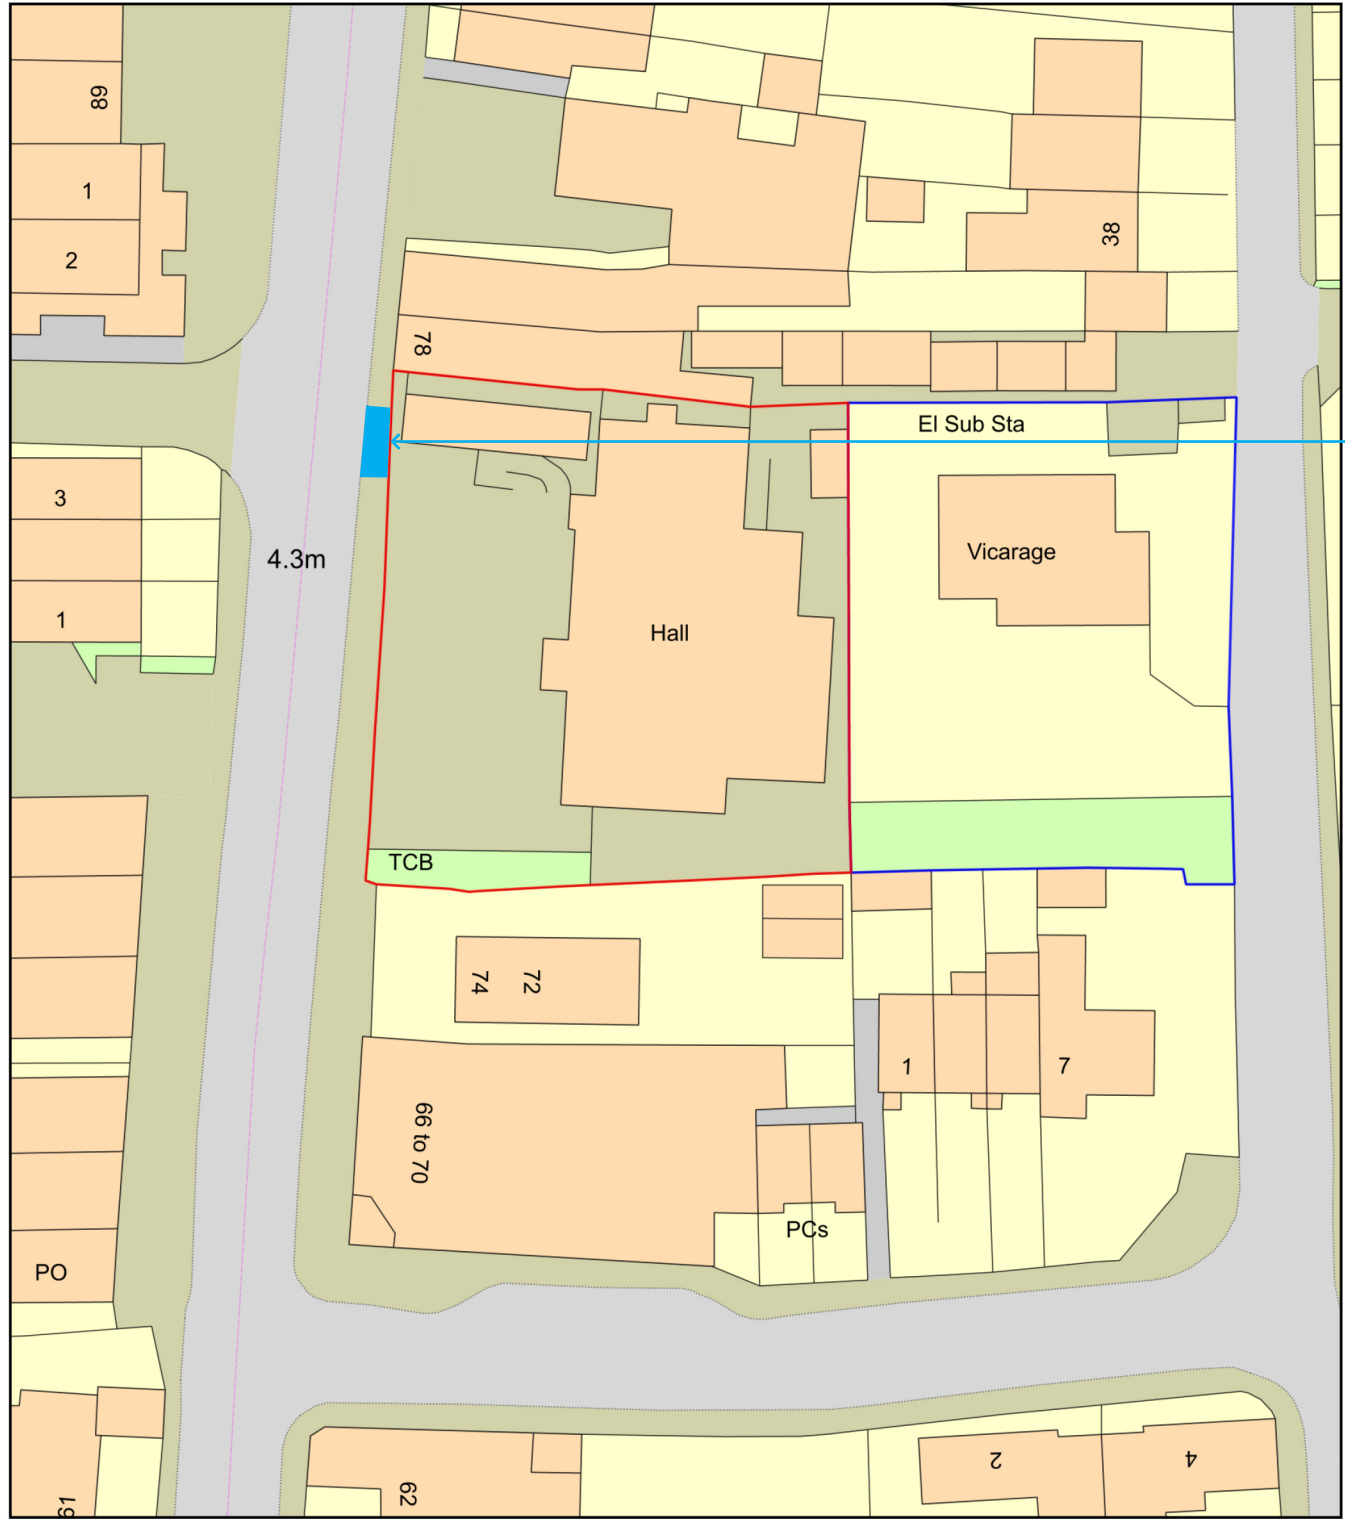


DROPPED KERB APPLICATION: WICK HALL

POSITION OF PROPOSED WORK ON SITE

WORK BEING PROPOSED

To drop the kerb.
(Please see pdf document 'Wick Hall - Visibility Splay.pdf').

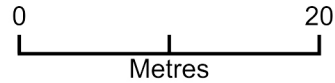

Plan Produced for: All Saints Church, Wick
Date Produced: 01 Feb 2022
Plan Reference Number: TQRQM22032104200294
Scale: 1:500 @ A4