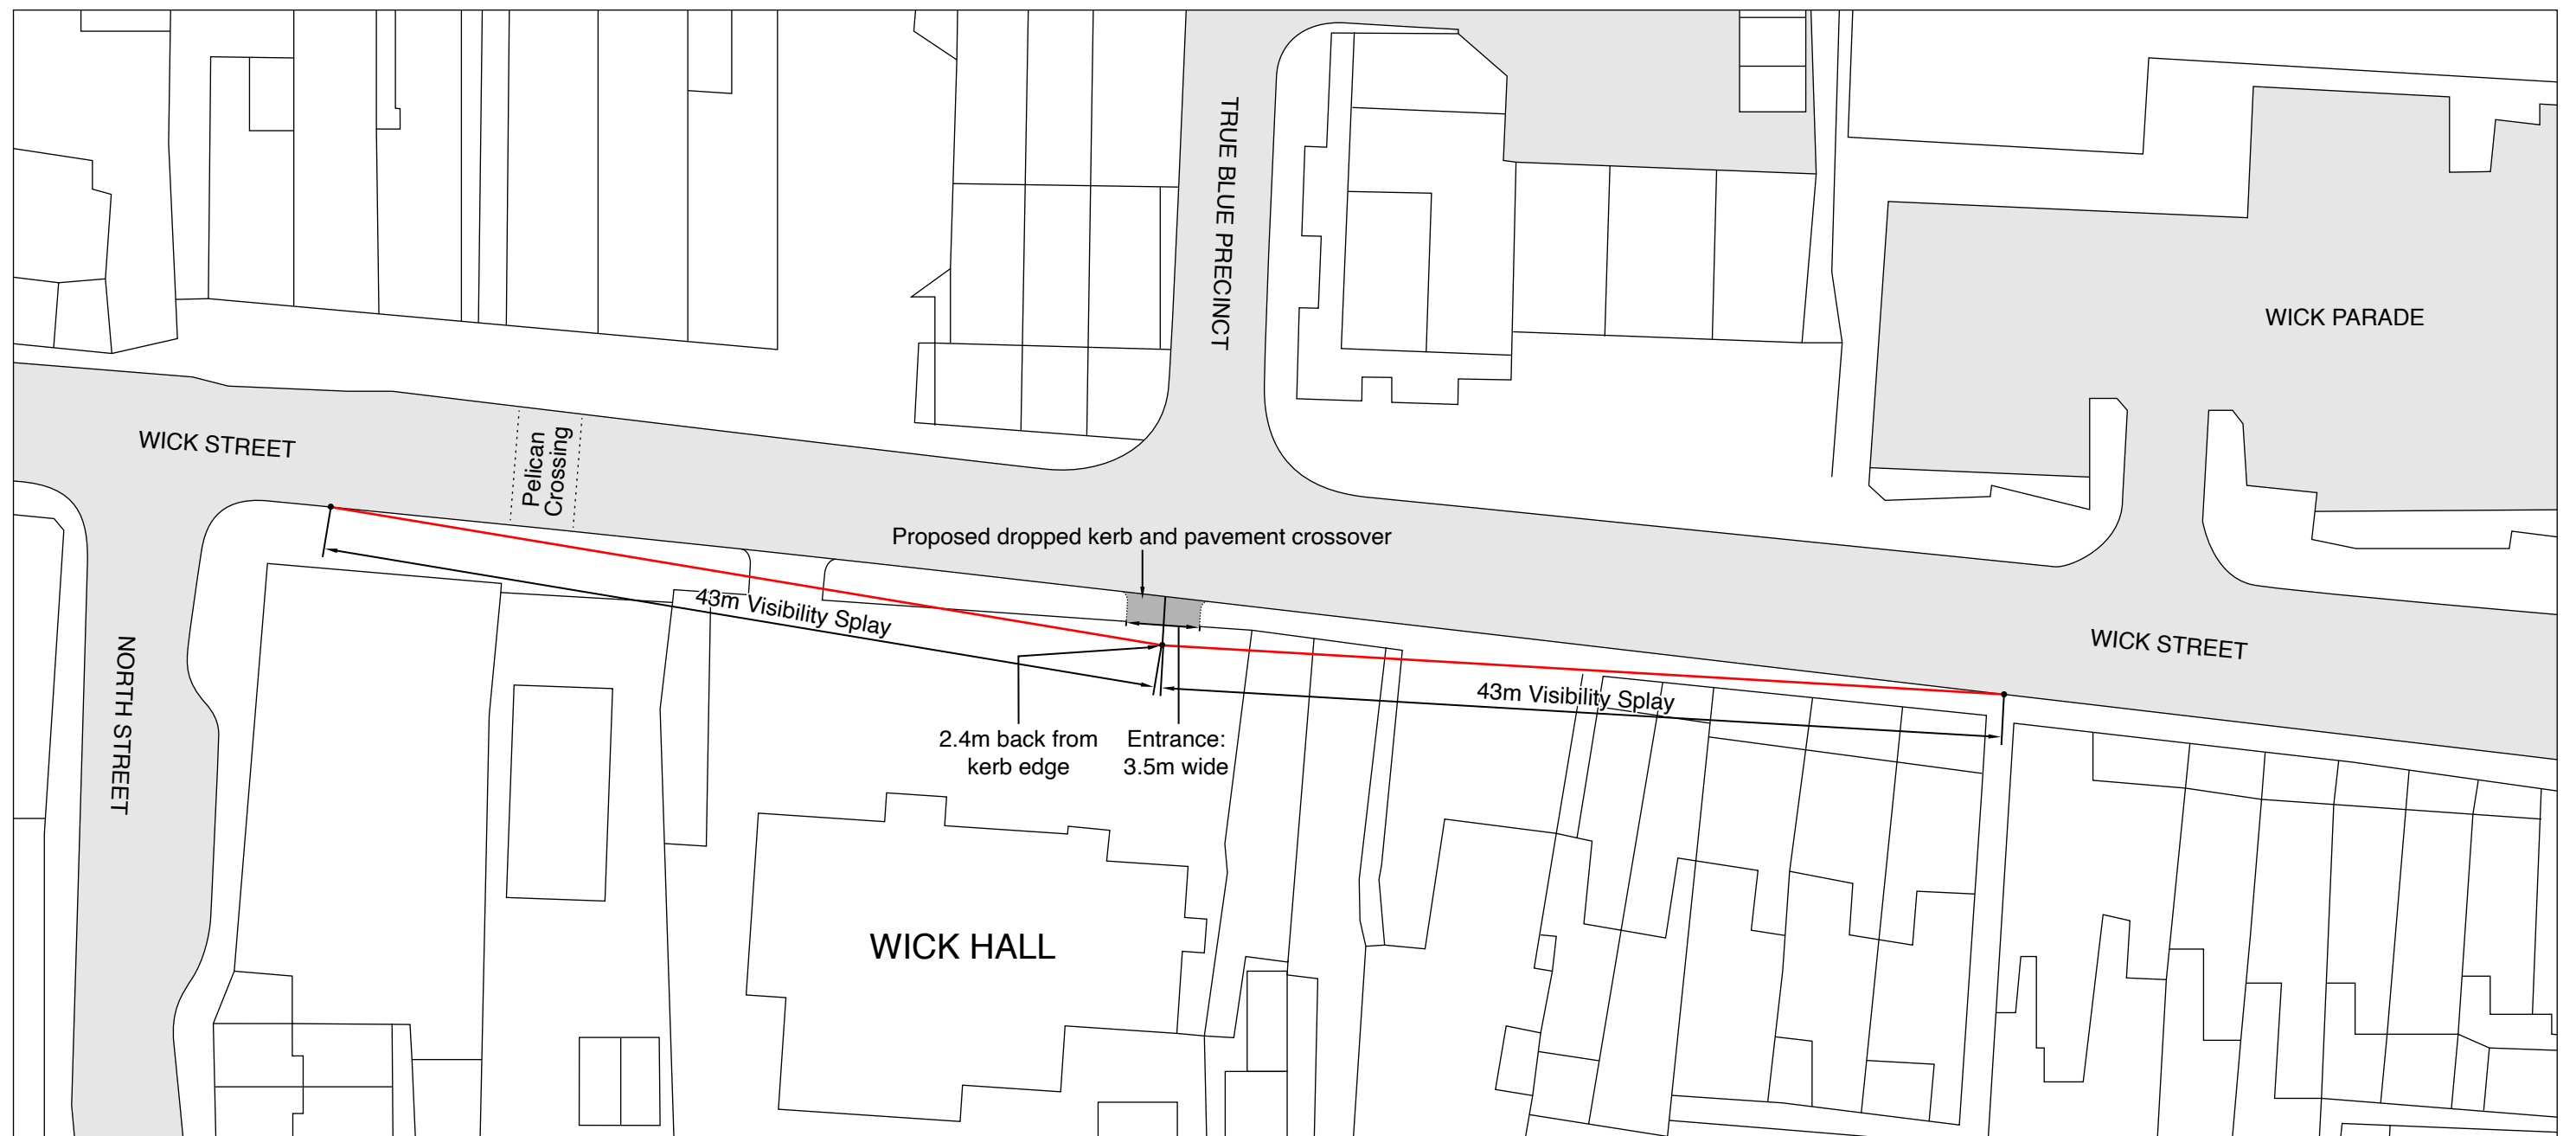


Visibility Splay for proposed dropped kerb at Wick Hall, Wick, Littlehampton, BN17 7JS