


Wick Hall - Block Plan

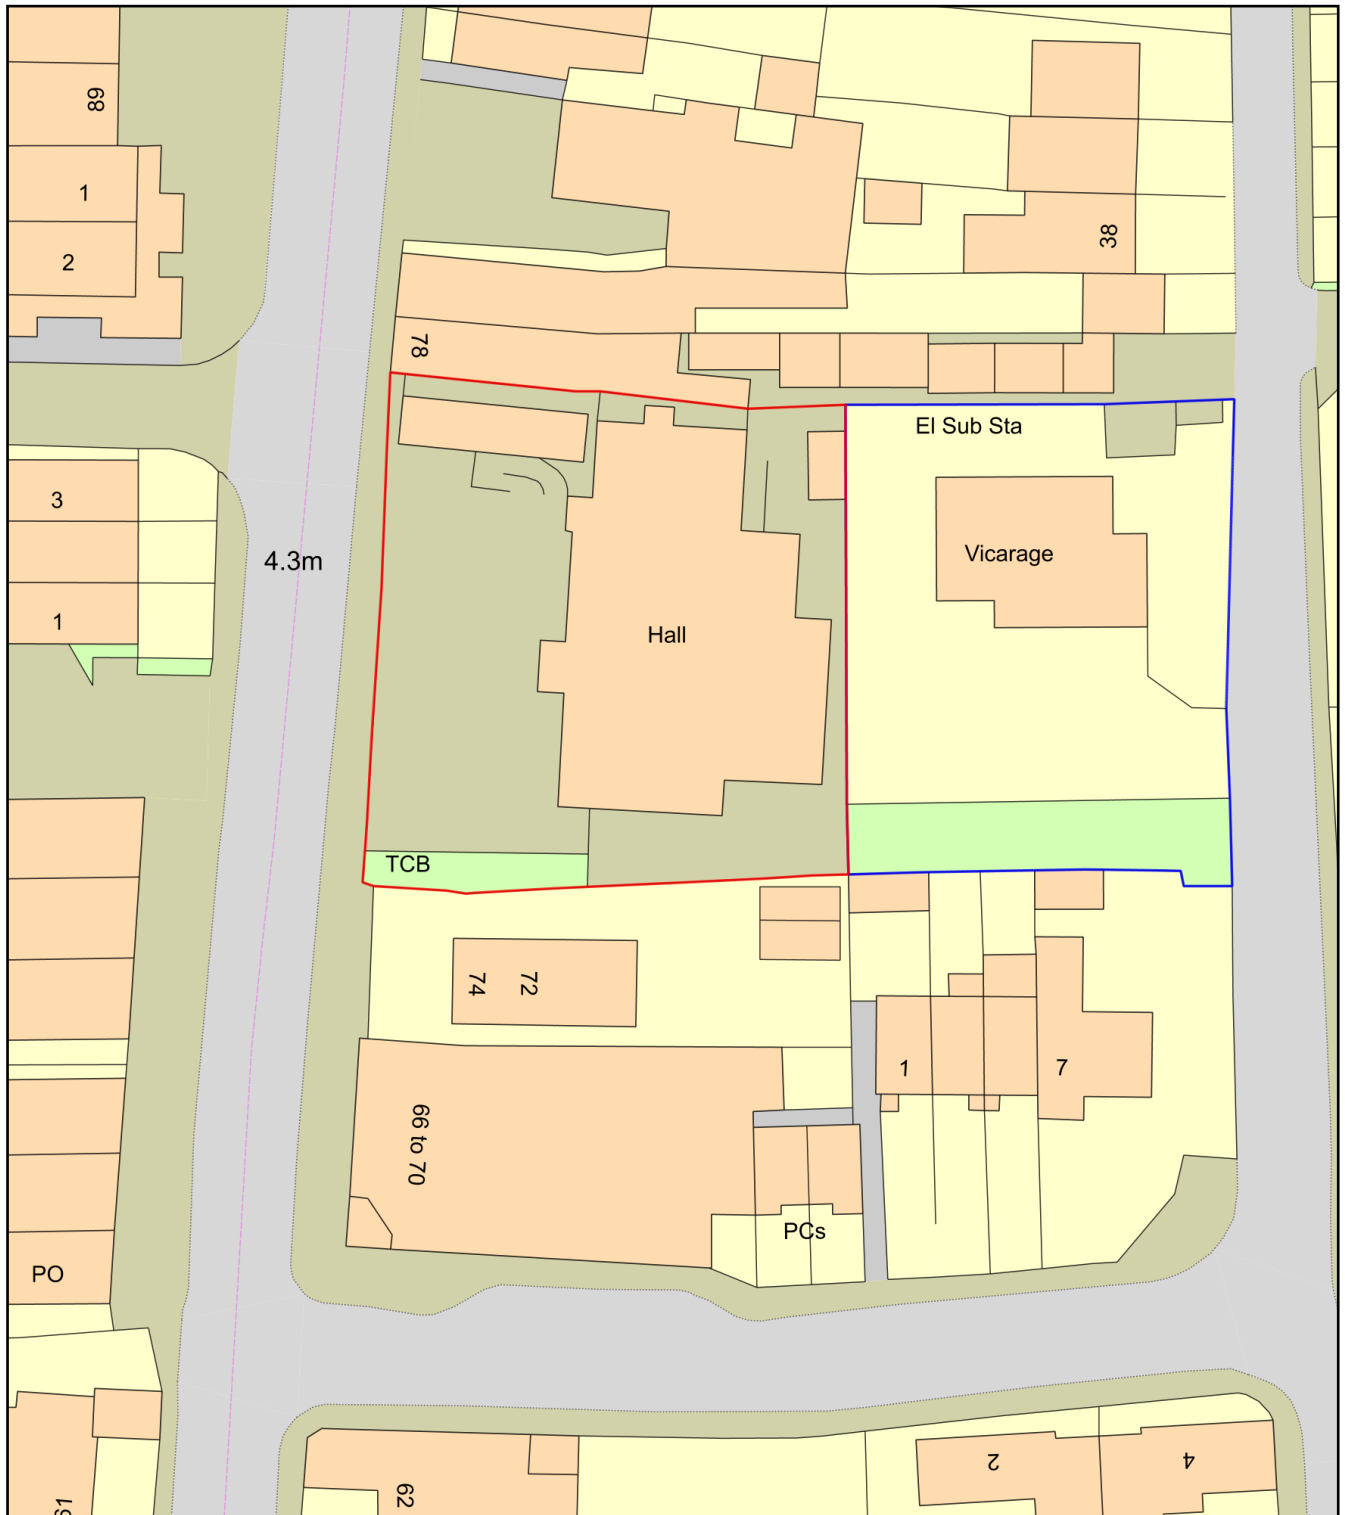

0 20
Metres



Plan Produced for: All Saints Church, Wick

Date Produced: 01 Feb 2022

Plan Reference Number: TQRQM22032104200294

Scale: 1:500 @ A4