


ARUN DISTRICT COUNCIL:LU/130/07/ 23/03/2007

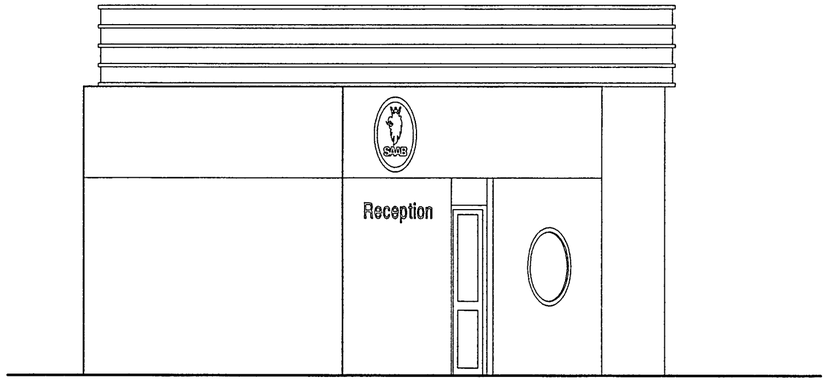


East Elevation to Linden Park

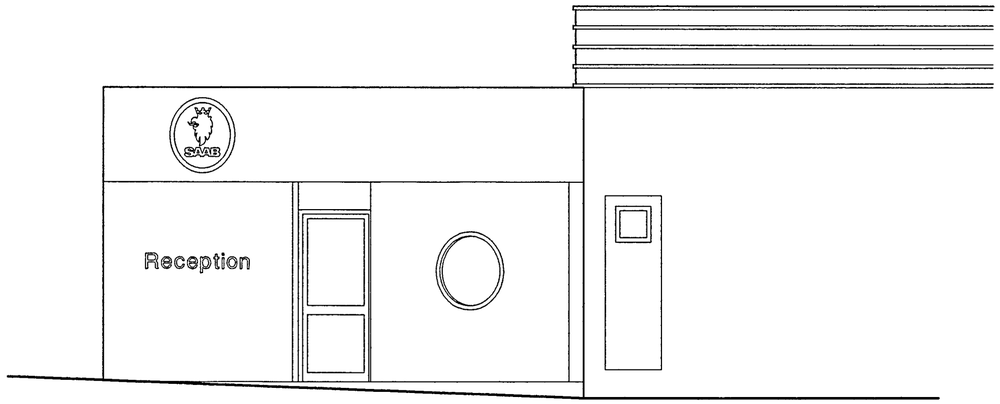

North Elevation 1/50 scale

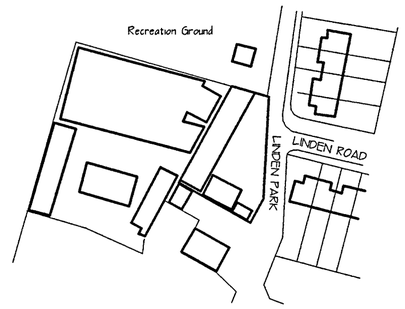


1/1250 scale PLAN

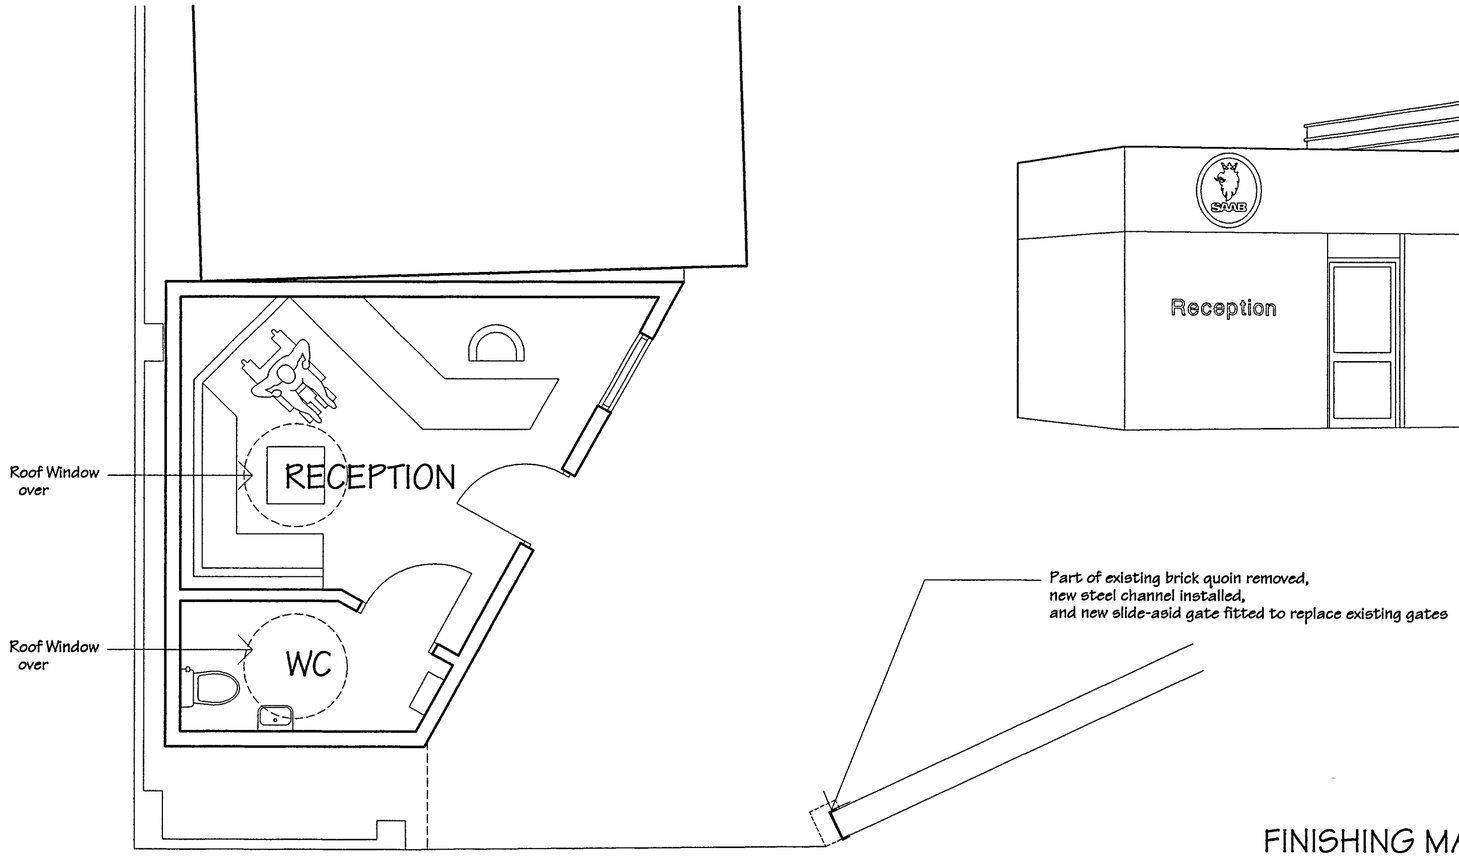

FLOOR PLAN

FINISHING MATERIALS:
Metal-Faced Flat Panels
Colours Dark Brown and White
to match existing buildings

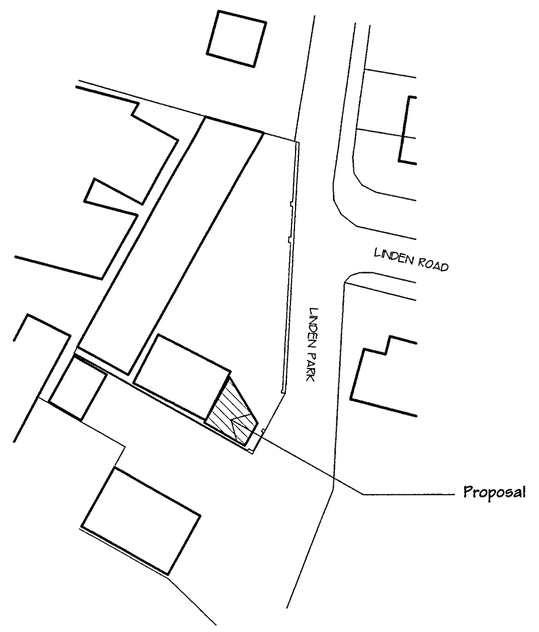

1/500 scale PLAN

C.M.WOOD Linden Park LITTLEHAMPTON
PROPOSED NEW RECEPTION OFFICE TO REPLACE EXISTING CABIN INCOPORPORATING ACCESS IMPROVEMENTS, WHEELCHAIR WC, and WAITING AREA

ARUN DISTRICT COUNCIL
No. W 130 07
RECEIVED 23/3/07

Copyright © 2007
R.Brown
4 Norfolk Place
Littlehampton
Sussex BN17 5PD
tel: 01-903-713747