



FRONT (WICK STREET) ELEVATION

SCHEDULE OF MATERIALS  
WALLS - NEW JAMES HARDIE PLANK HORIZONTAL CLADDING COLOUR LIGHT MIST  
RAINWATER GOODS - PVCu COLOUR BLACK




CORNER ELEVATION




SIDE (MALTHOUSE PASSAGE) ELEVATION

PROPOSED ELEVATIONS


Scale 1:100

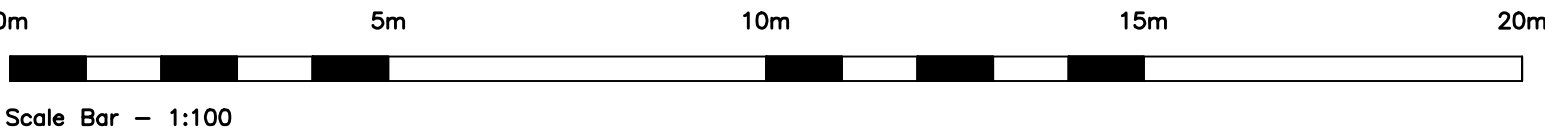


Scale Bar - 1:100

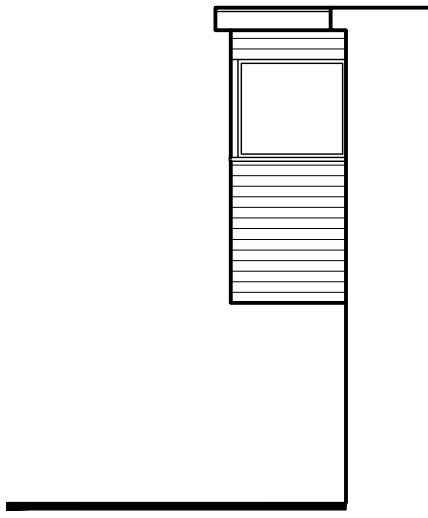

SIDE

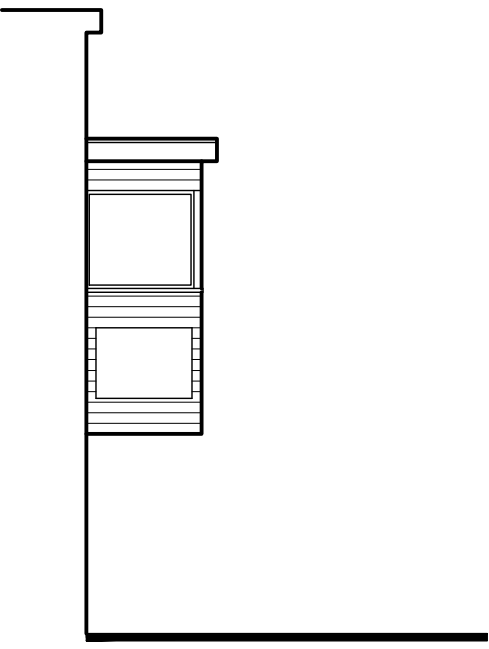

SIDE

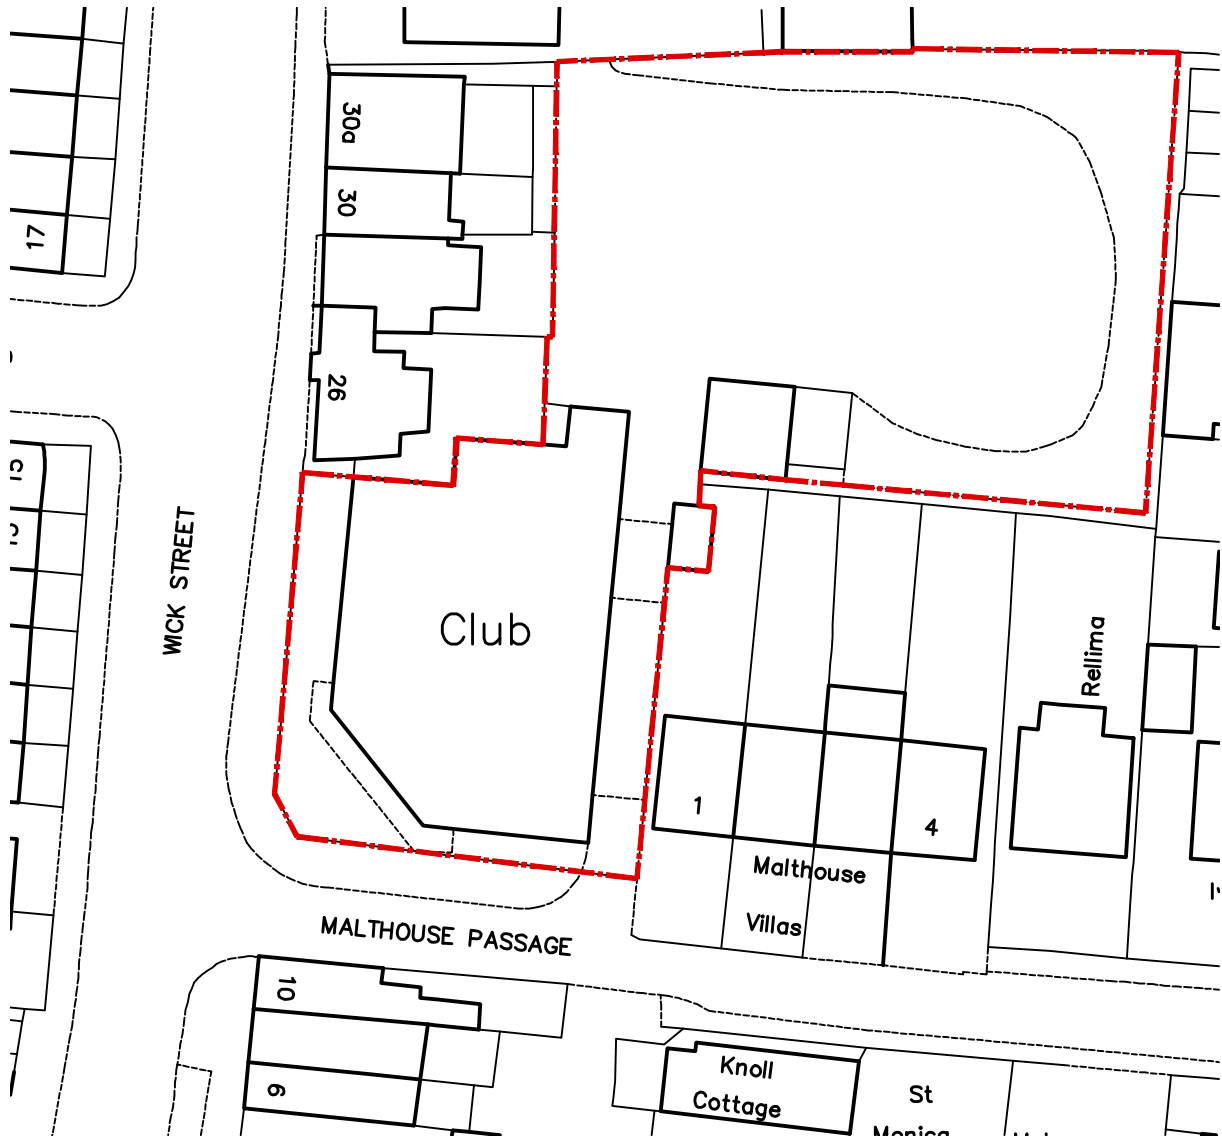


BLOCK PLAN

Scale 1:500



Scale Bar - 1:500

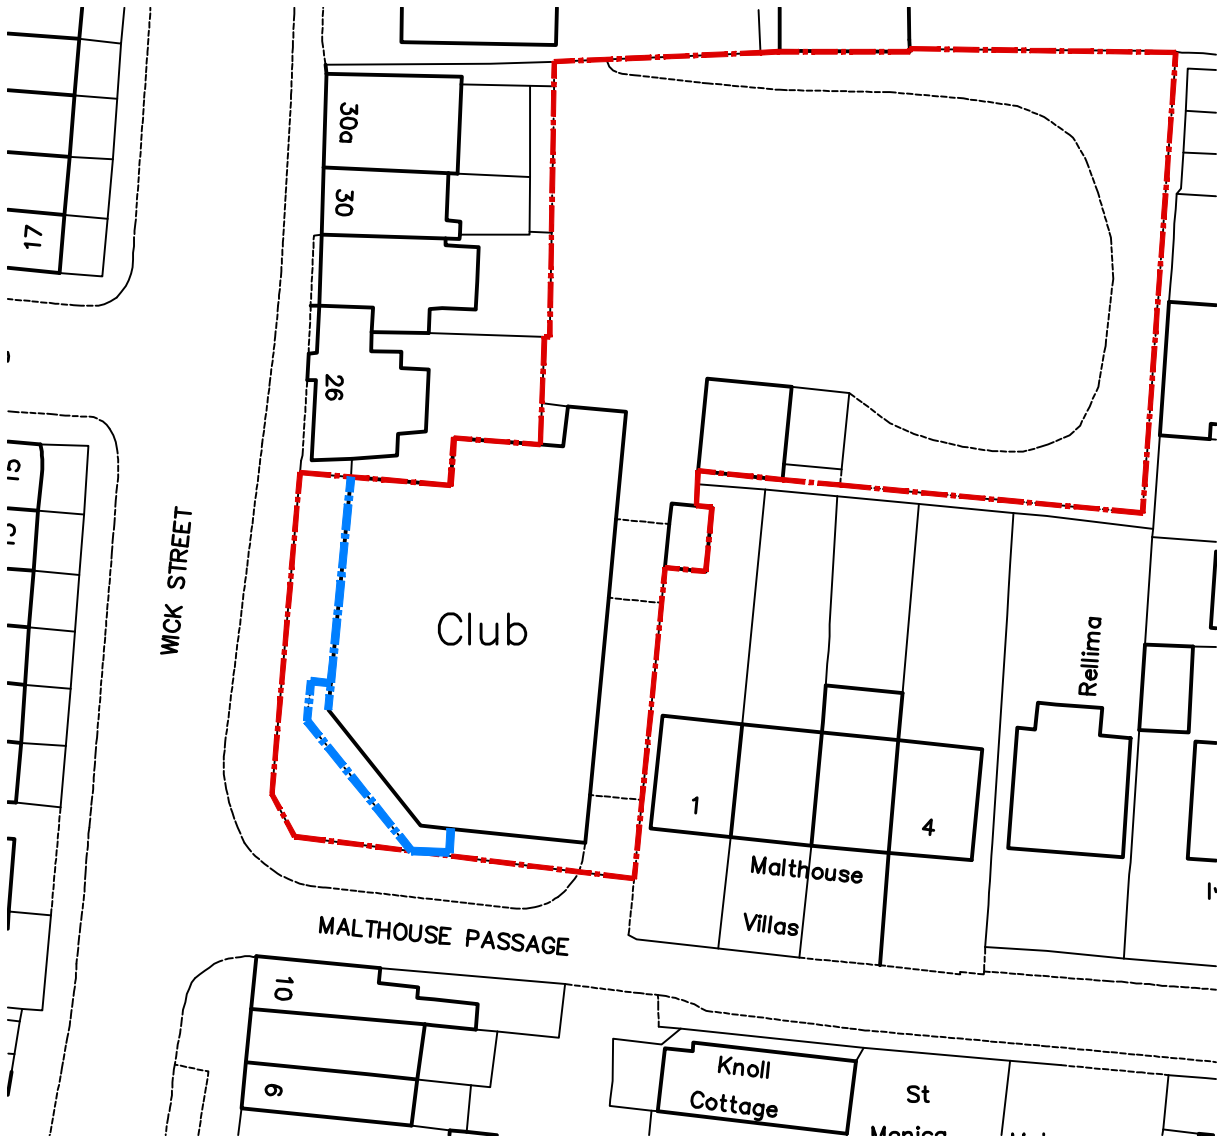

BLOCK PLAN SHOWING EXTENT OF NEW CLADDING SHOWN BLUE

Scale 1:500



Scale Bar - 1:500

No dimensions to be scaled from drawing except for planning purposes.  
The contractor should check all dimensions on site.  
It is the contractors responsibility to ensure compliance with Building Regulations.  
C.D.M. Regs. 2015. The Client is advised of his responsibilities to appoint a Planning Supervisor under these Regs.  
All works to comply with the C.D.M. Regs. 2015.  
The Party Wall Act. 1996 The property owner is advised of the requirements of the Act, & the requirement to serve a Party Wall Notice on any adjoining owners as required under the act.

REVISIONS:

ADCS

Architectural Design

Computer Services

30 Foxley Lane  
Worthing  
West Sussex  
BN13 3AD  
Tel: 01903 280701  
E-mail:  
adcs@sky.com

|             |                                                                                            |       |  |
|-------------|--------------------------------------------------------------------------------------------|-------|--|
| Client      | LITTLEHAMPTON TRADES &<br>LABOUR CLUB                                                      |       |  |
| Project     | PROPOSED EXTERNAL ALTERATION<br>WICK STREET<br>WICK, LITTLEHAMPTON<br>WEST SUSSEX BN17 7JH |       |  |
| Drawing     | PROPOSED ELEVATIONS                                                                        |       |  |
| Scale       | Date                                                                                       | Drawn |  |
| 1:100 @ A1  | 03.05.18                                                                                   | TP    |  |
| Drawing No. | Revision                                                                                   |       |  |