


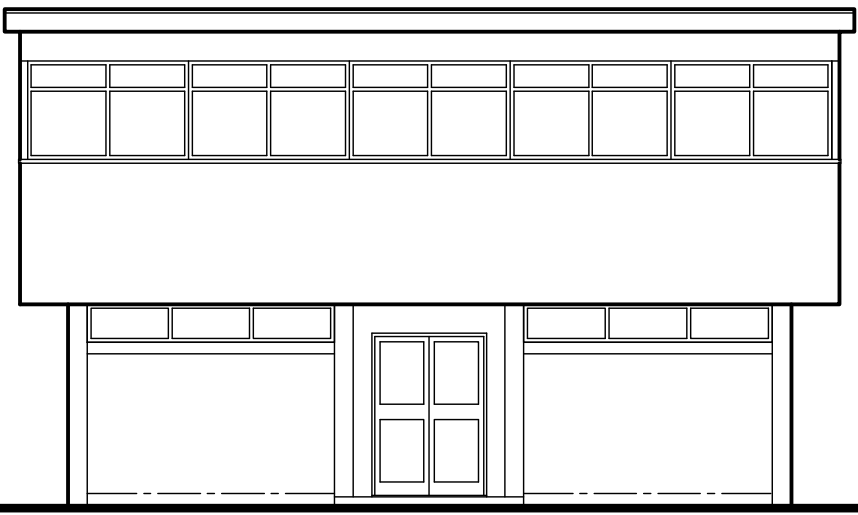

FRONT (WICK STREET) ELEVATION





CORNER ELEVATION




SIDE (MALTHOUSE PASSAGE) ELEVATION

EXISTING ELEVATIONS

Scale 1:100

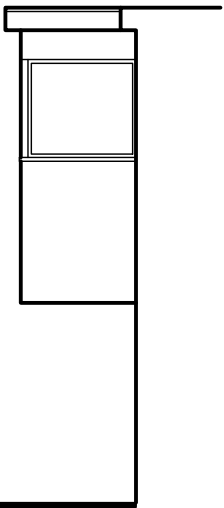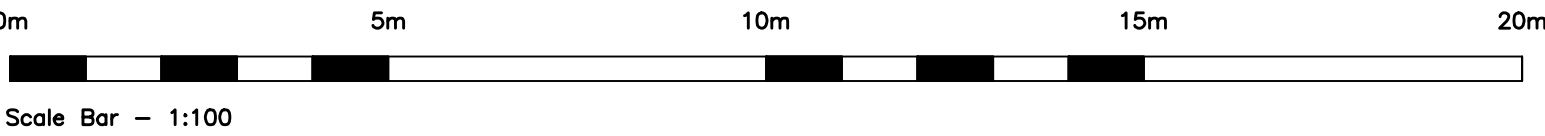

SIDE

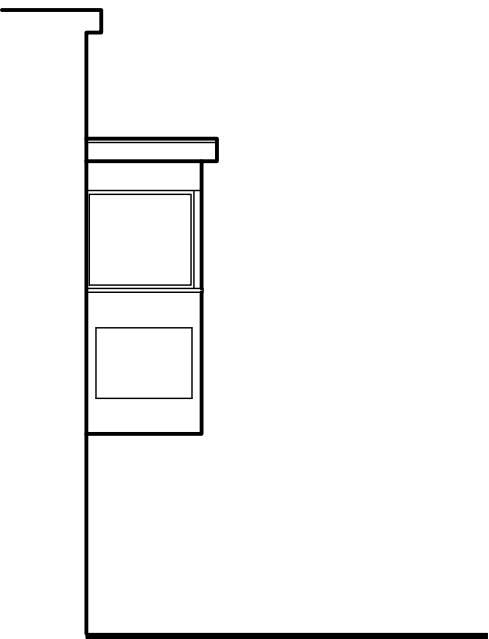

SIDE


No dimensions to be scaled from drawing except for planning purposes.
The contractor should check all dimensions on site.
It is the contractors responsibility to ensure compliance with Building Regulations.
C.D.M. Regs. 2015. The Client is advised of his responsibilities to appoint a Planning Supervisor under these Regs. All works to comply with the C.D.M. Regs. 2015.
The Party Wall Act. 1996 The property owner is advised of the requirements of the Act, & the requirement to serve a Party Wall Notice on any adjoining owners as required under the act.

REVISIONS:



LOCATION PLAN

Scale 1:1250

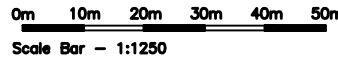

Information supplied based on Promap.
All dimensions and distances subject to an accurate site survey being undertaken.

ADCS

Architectural Design

Computer Services

30 Foxley Lane
Worthing
West Sussex
BN13 3AD
Tel: 01903 280701
E-mail:
adcs@sky.com

Client	LITTLEHAMPTON TRADES & LABOUR CLUB		
Project	PROPOSED EXTERNAL ALTERATION WICK STREET WICK, LITTLEHAMPTON WEST SUSSEX BN17 7JH		
Drawing	EXISTING ELEVATIONS		
Scale	Date	Drawn	
1:100 @ A1	03.05.18	TP	
Drawing No.	Revision		