



Approx.

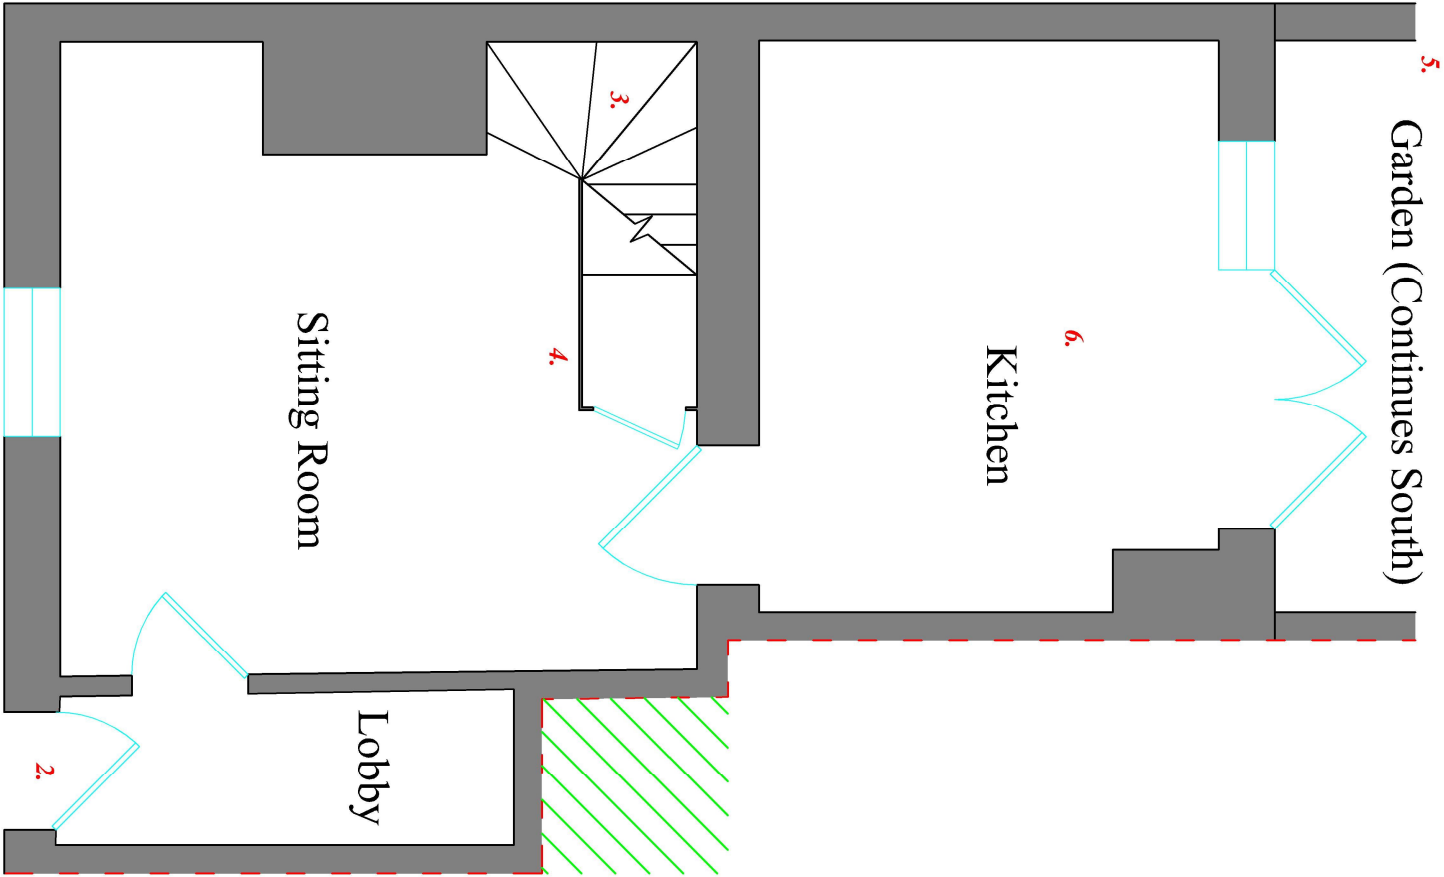

Ground Floor

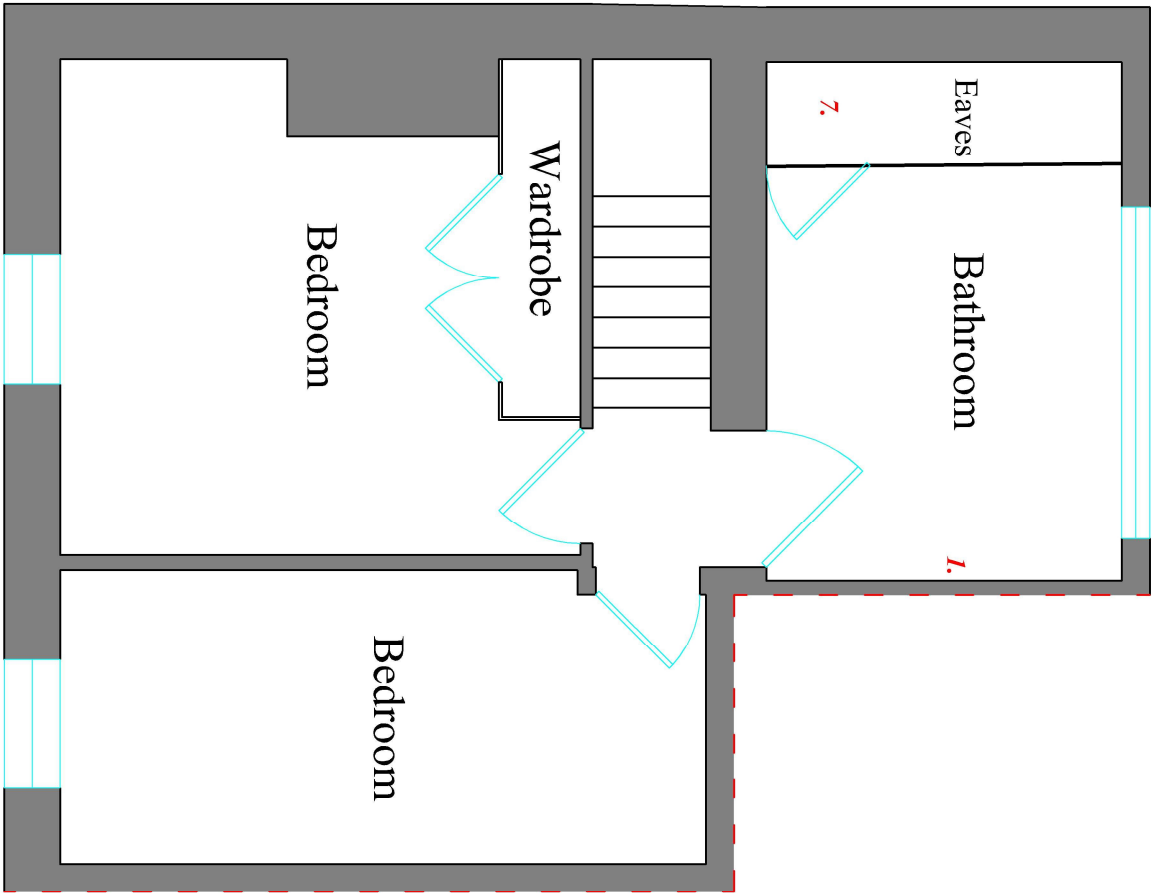

First Floor

Key

- 1. Internal timber to be replaced with wainscoted panels
- 2. Front door to be repaired where possible
- 3. Stairs to be replaced with like for like materials
- 4. Timber stud wall to be removed and reinstated
- 5. Garden and boundary wall to be repointed and stonework to be repaired
- 6. Kitchen floor to be tiled with natural slate
- 7. Boiler to be replaced and relocated to the roof void. Flue to exit through to roof at the rear
- 8. Brickwork to be stitched and cracked mortar joints to be repointed
- 9. Asbestos wall hung tiles to be removed and replaced with slate
- 10. Flat roof and dormer windows to be upgraded. Cill to internally be lifted 50mm

Note: 9 and 10 not shown on drawing.

DRAWING FOR PLANNING PURPOSES ONLY.

All dimensions are in mm unless specified otherwise

Client
Mr & Mrs Campbell

Location
20 Western Road
Littlehampton
West Sussex
BN17 5NP

Drawing title
Proposed Changes

Date
8th May 2019

Drawn JS	Checked JE	Scale 1:50 @ A3
-------------	---------------	--------------------

Status
Proposed

Drawing No. 60002	Revision -
----------------------	---------------