
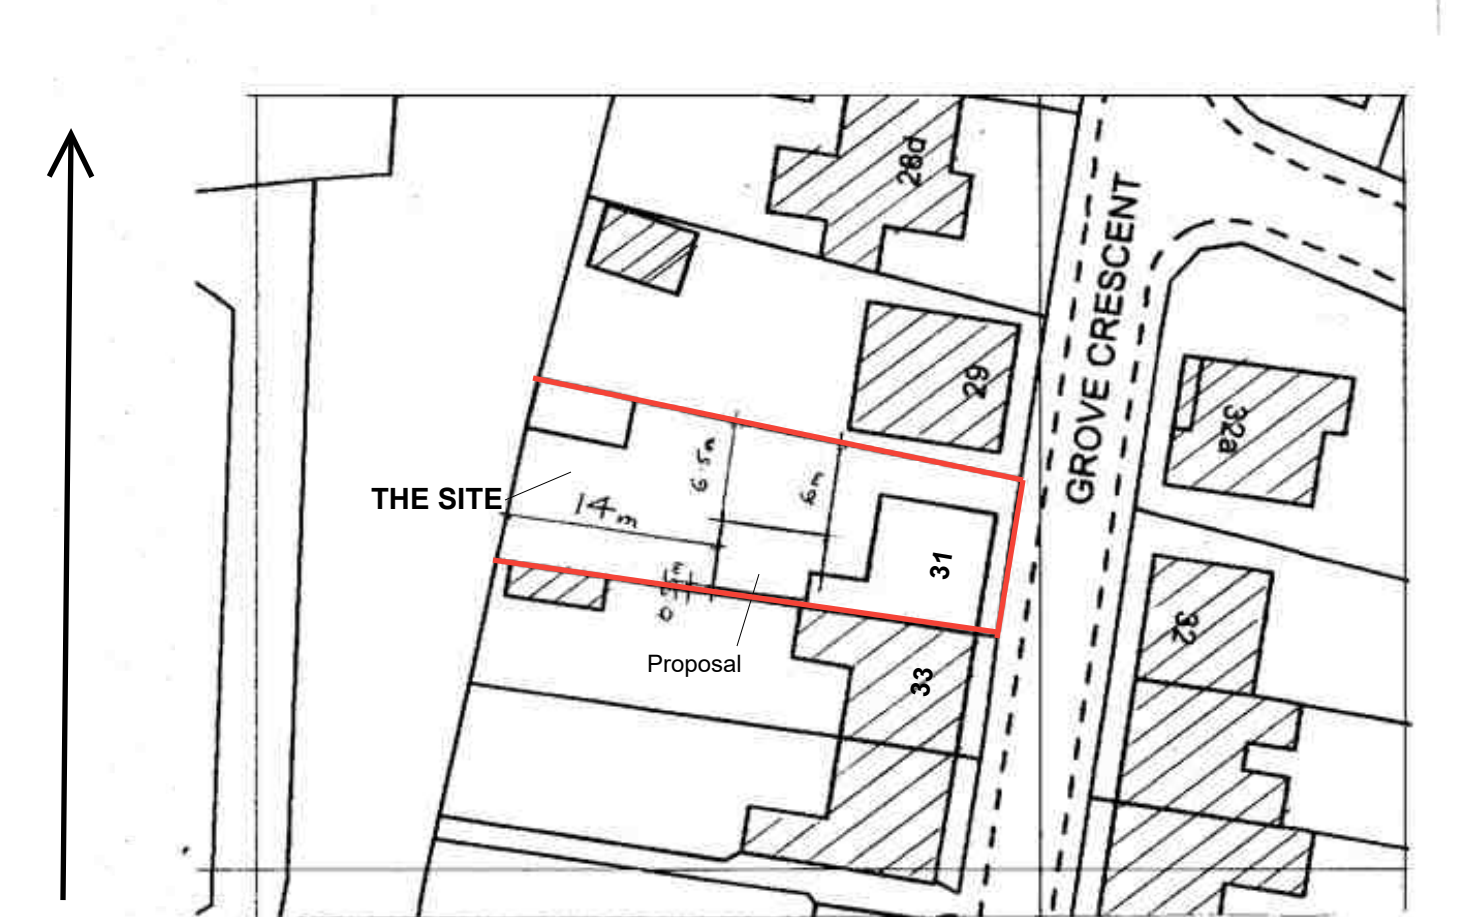
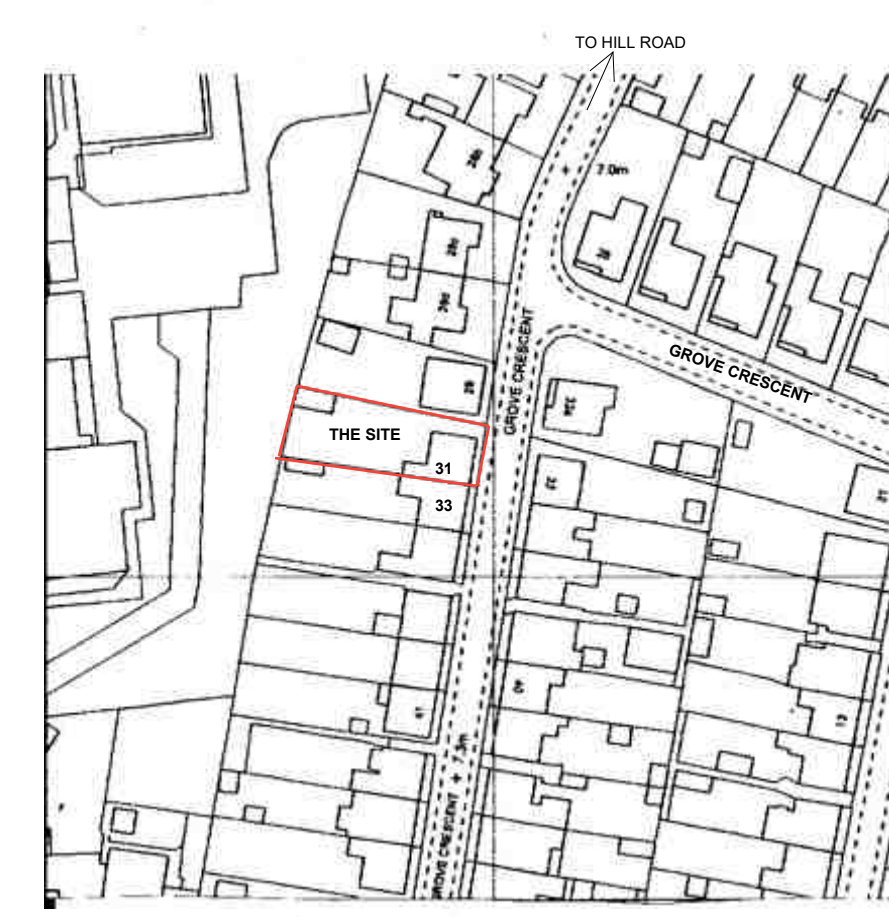
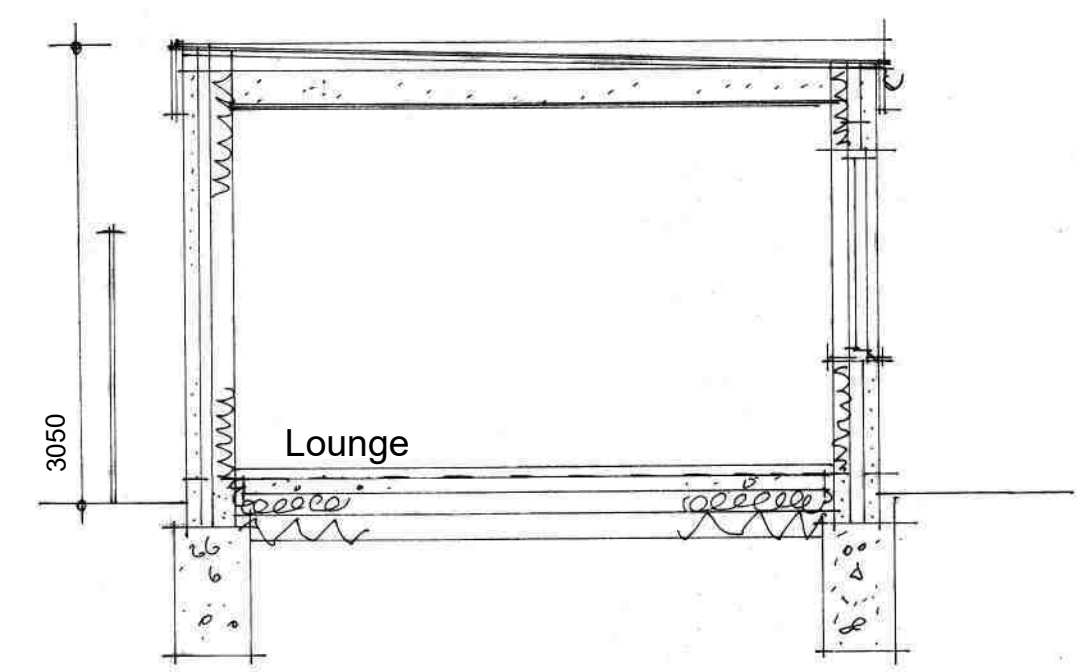
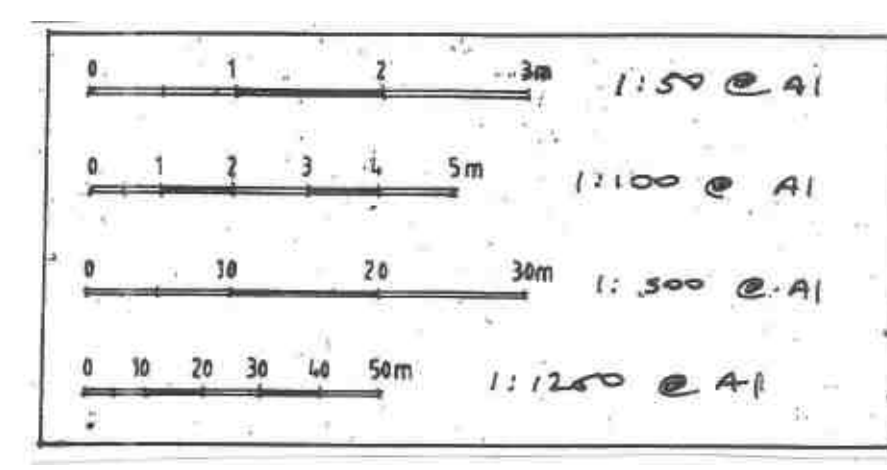
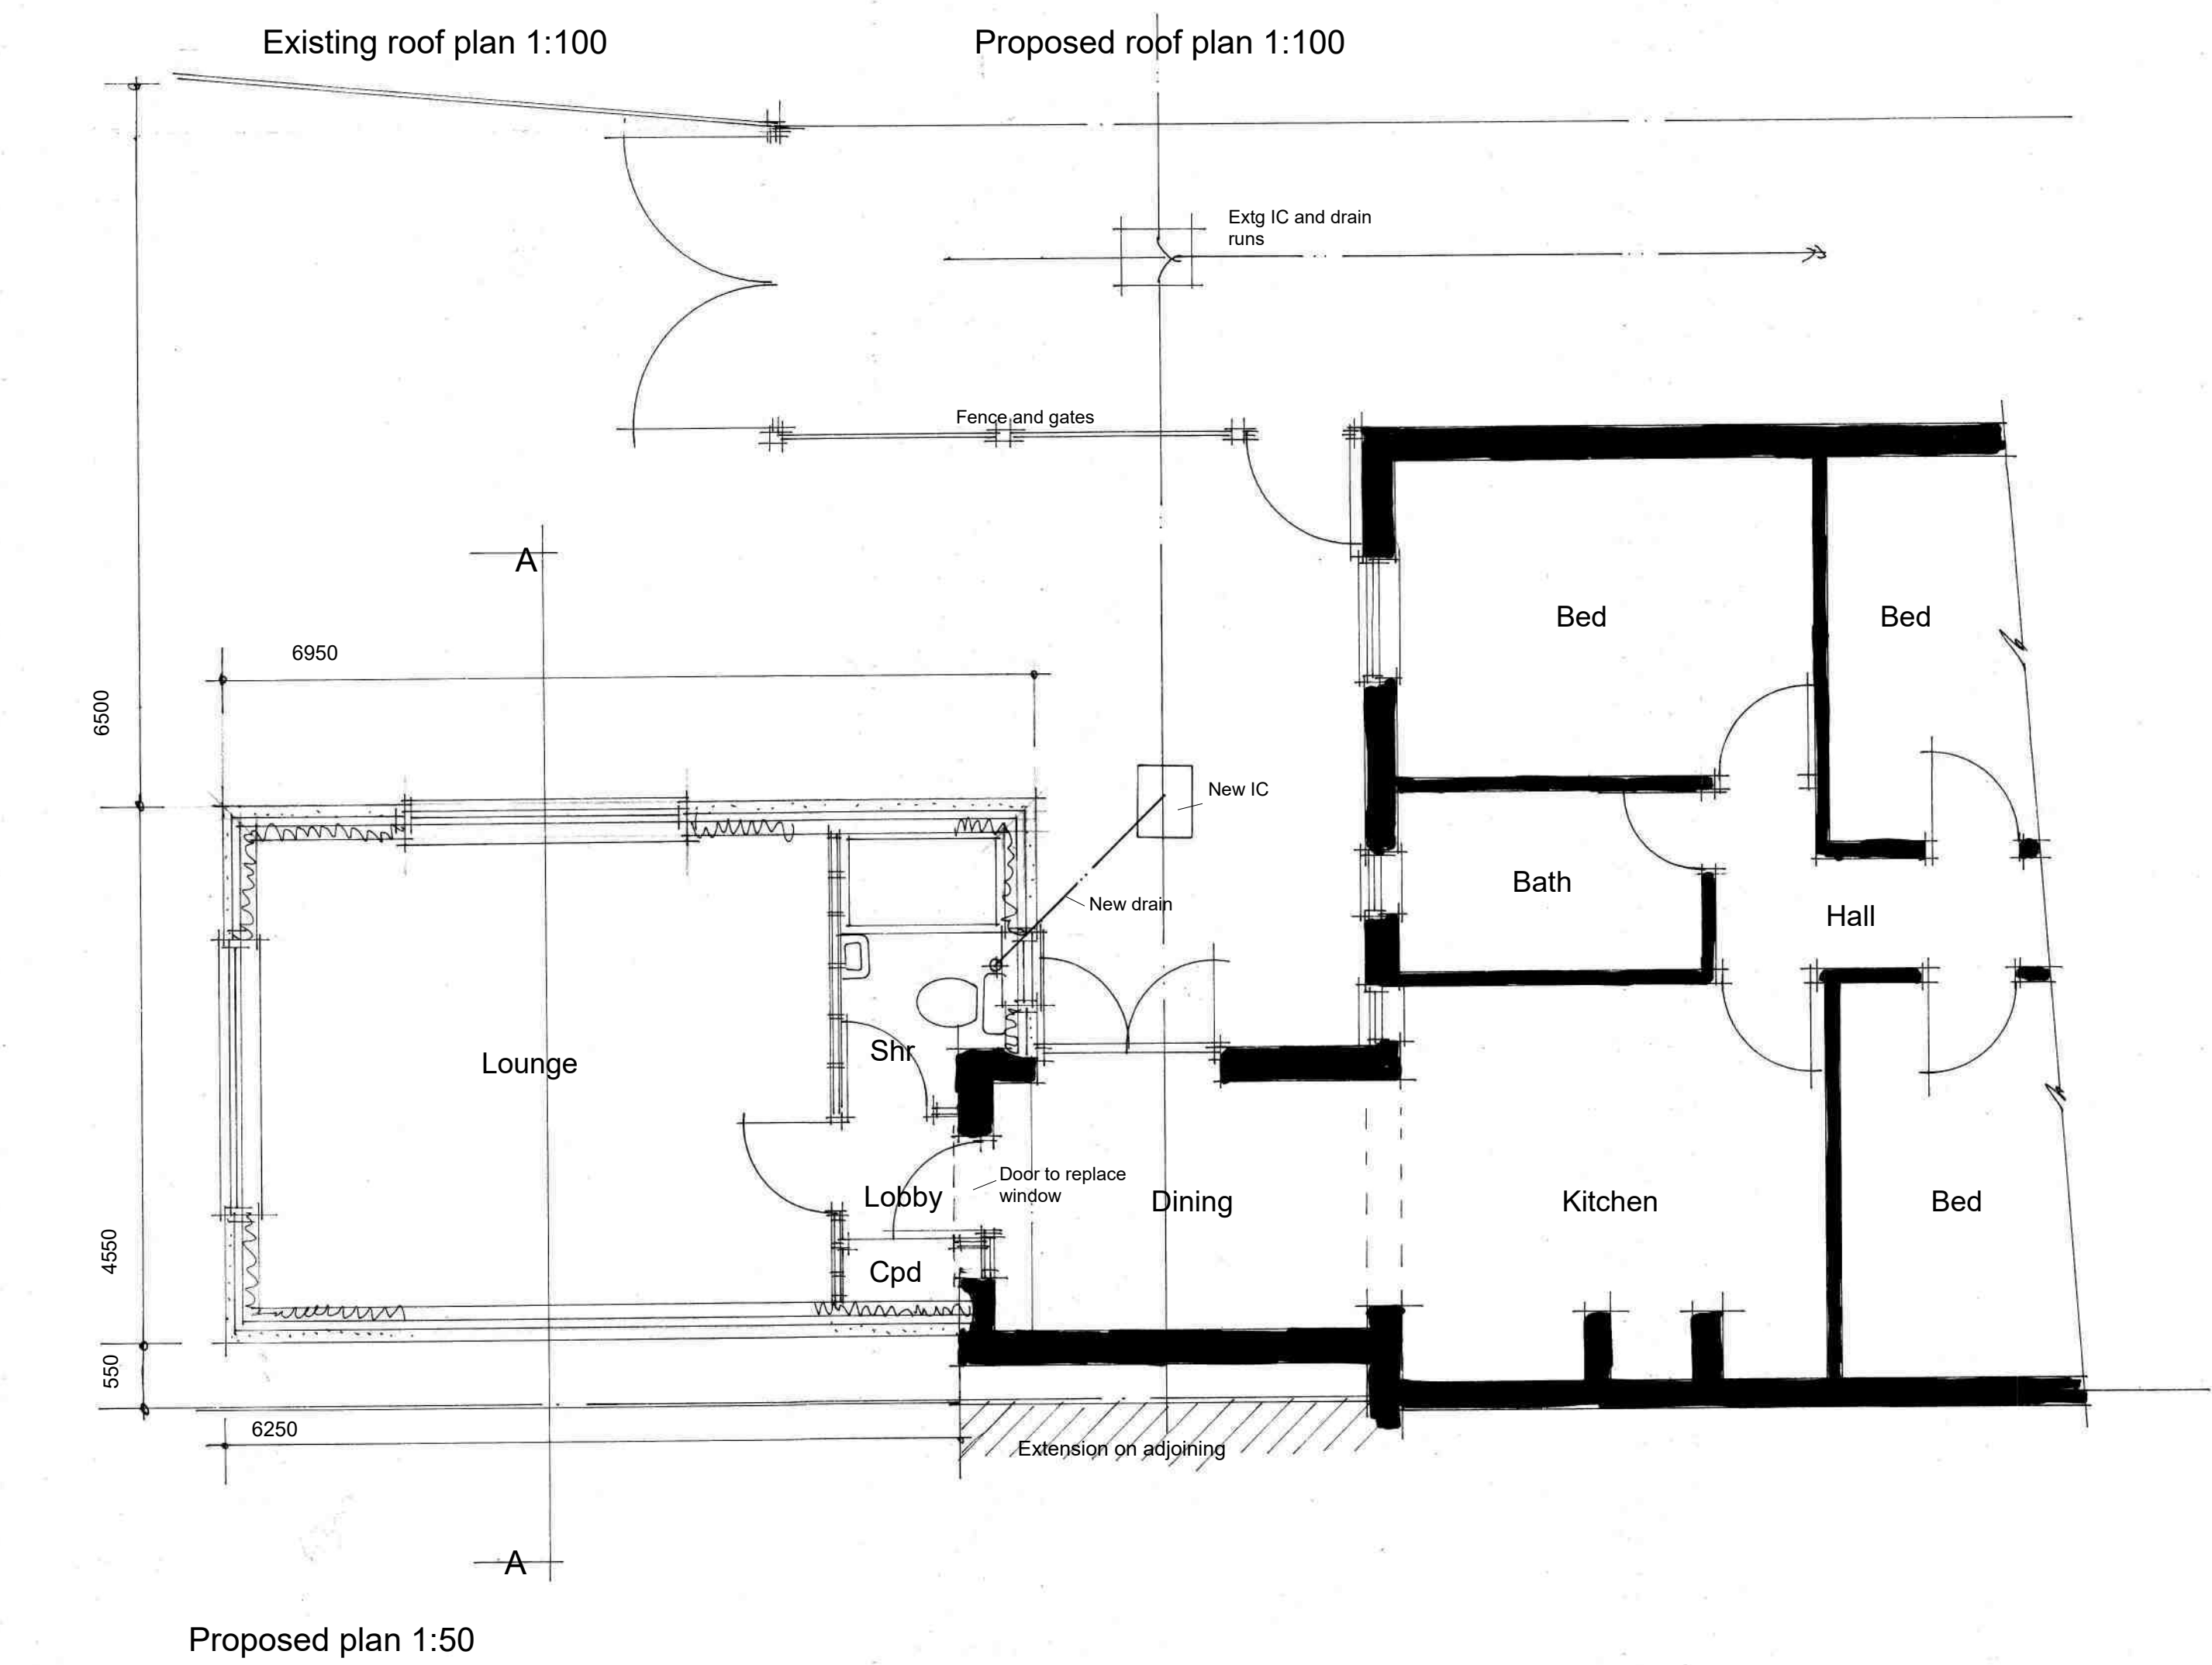
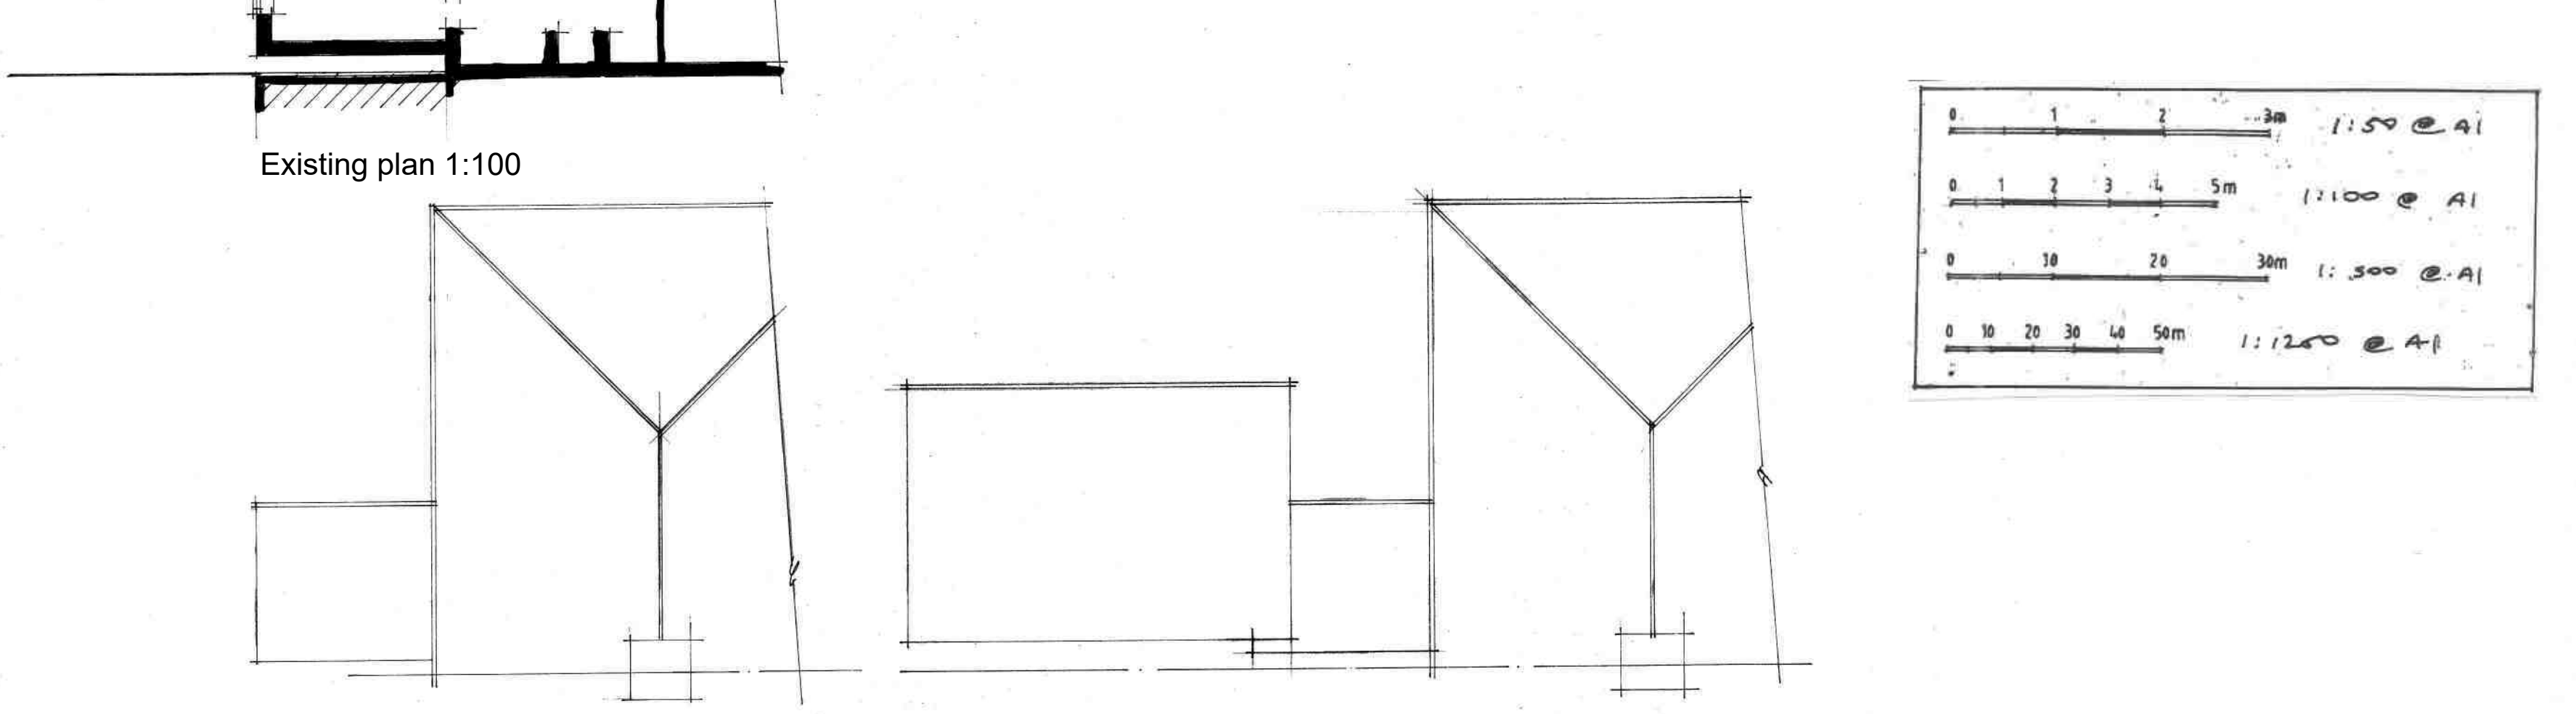
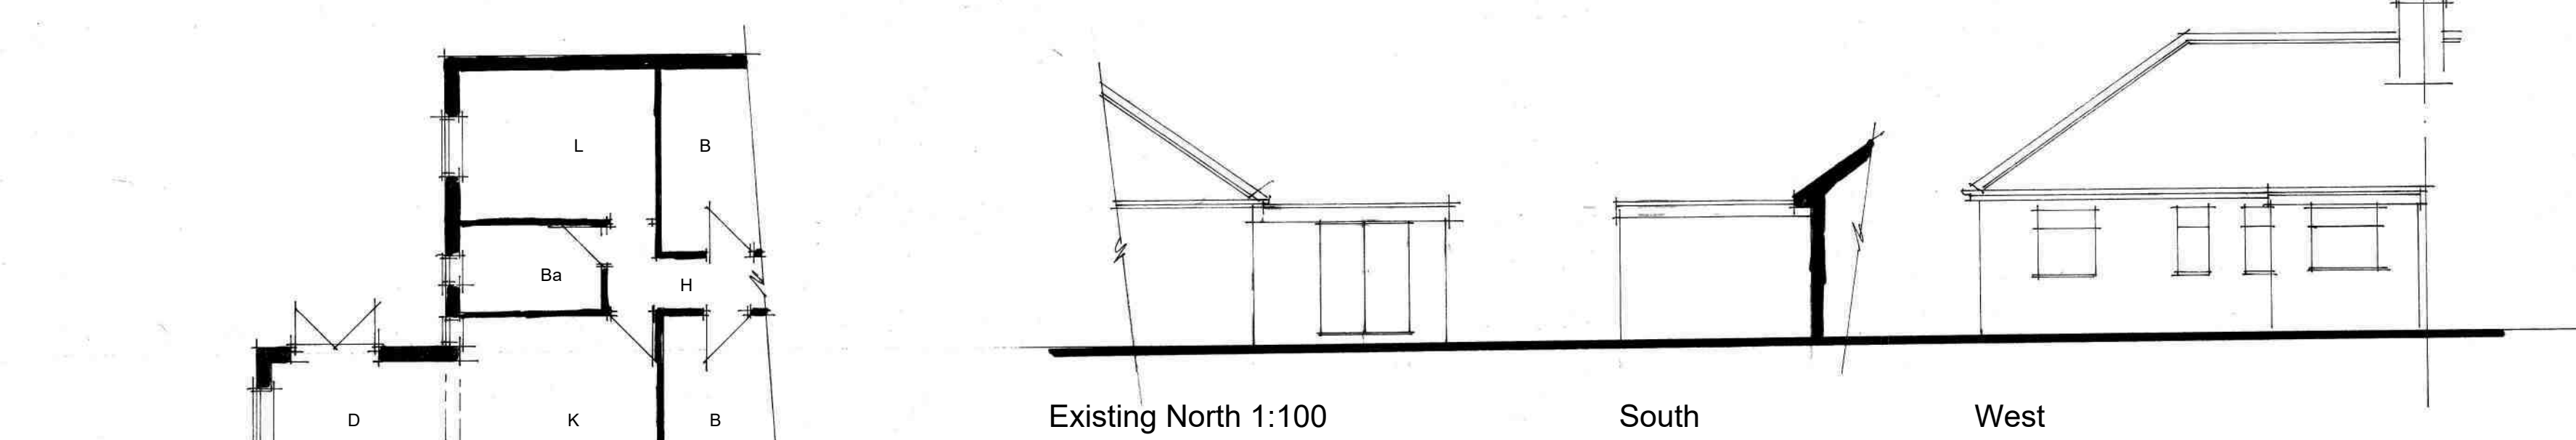


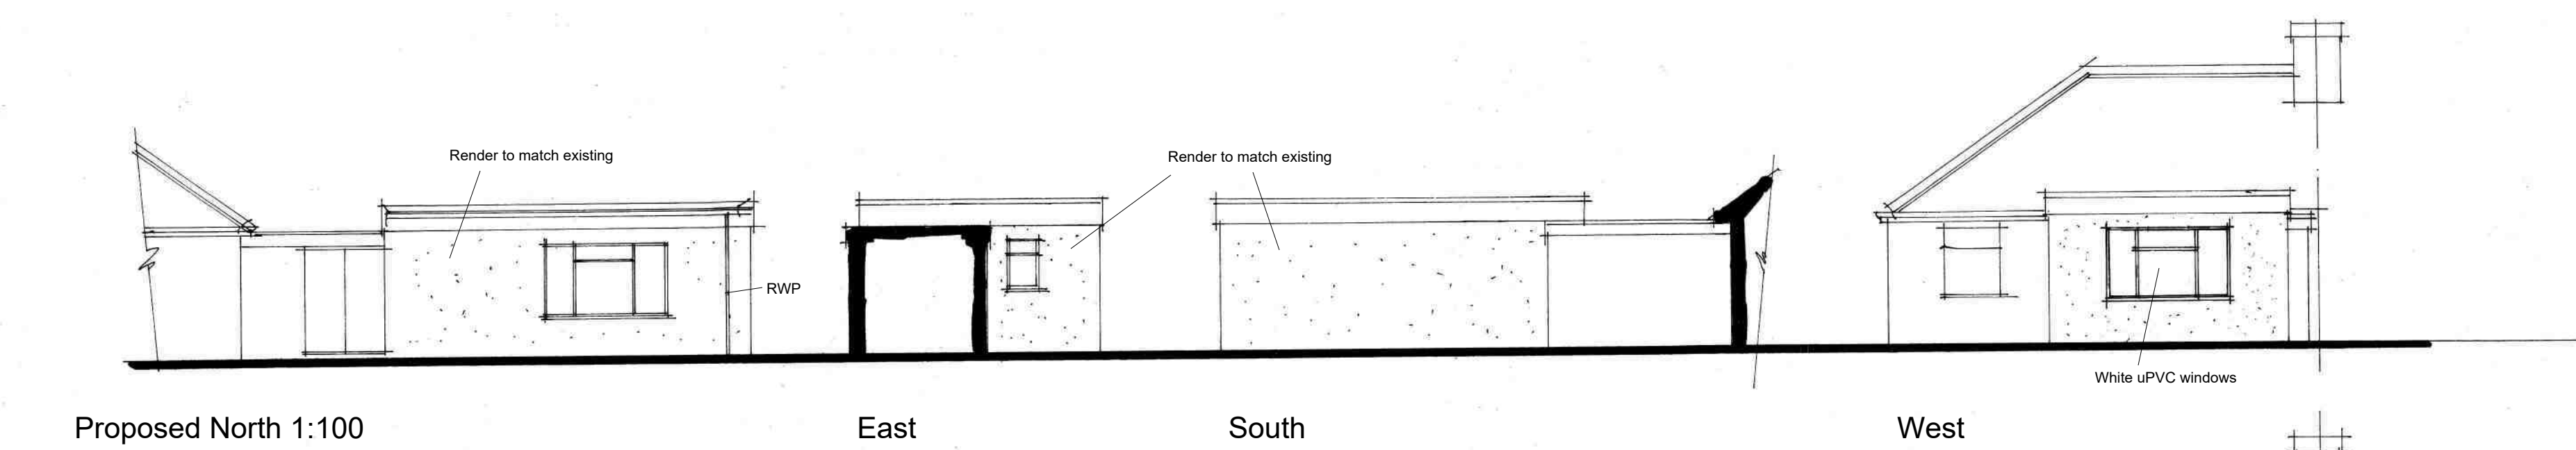

AJ SALTER & SON
 Architectural Technicians
 and Surveyors
 50 WINDSOR ROAD, WORTHING,
 WEST SUSSEX, BN11 2LY
 Tel/Fax: (01903 209496)
 E-mail: ajsalterandson@hotmail.com

C		
B		
A		
Client	Mrs A. Croucher	
Address	31 Grove Crescent : Littlehampton	
Drawing	PROPOSED EXTENSION	No. 1226:1
Scale	1:50 1:100 1:500 1:1250	Drawn IS Date May 26