

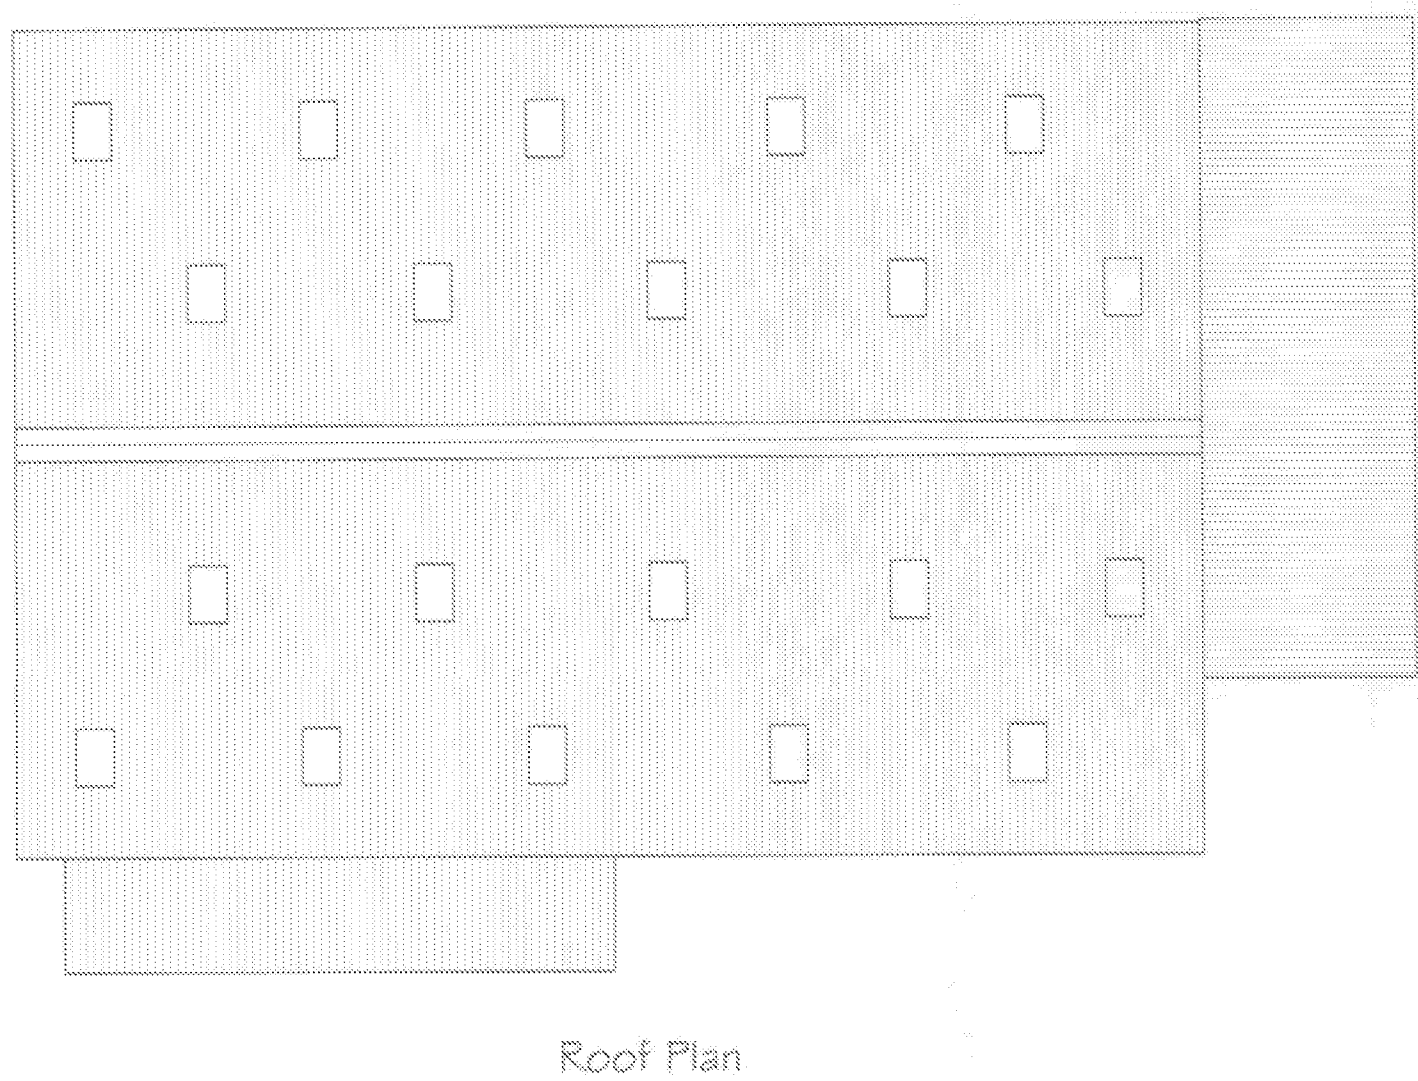
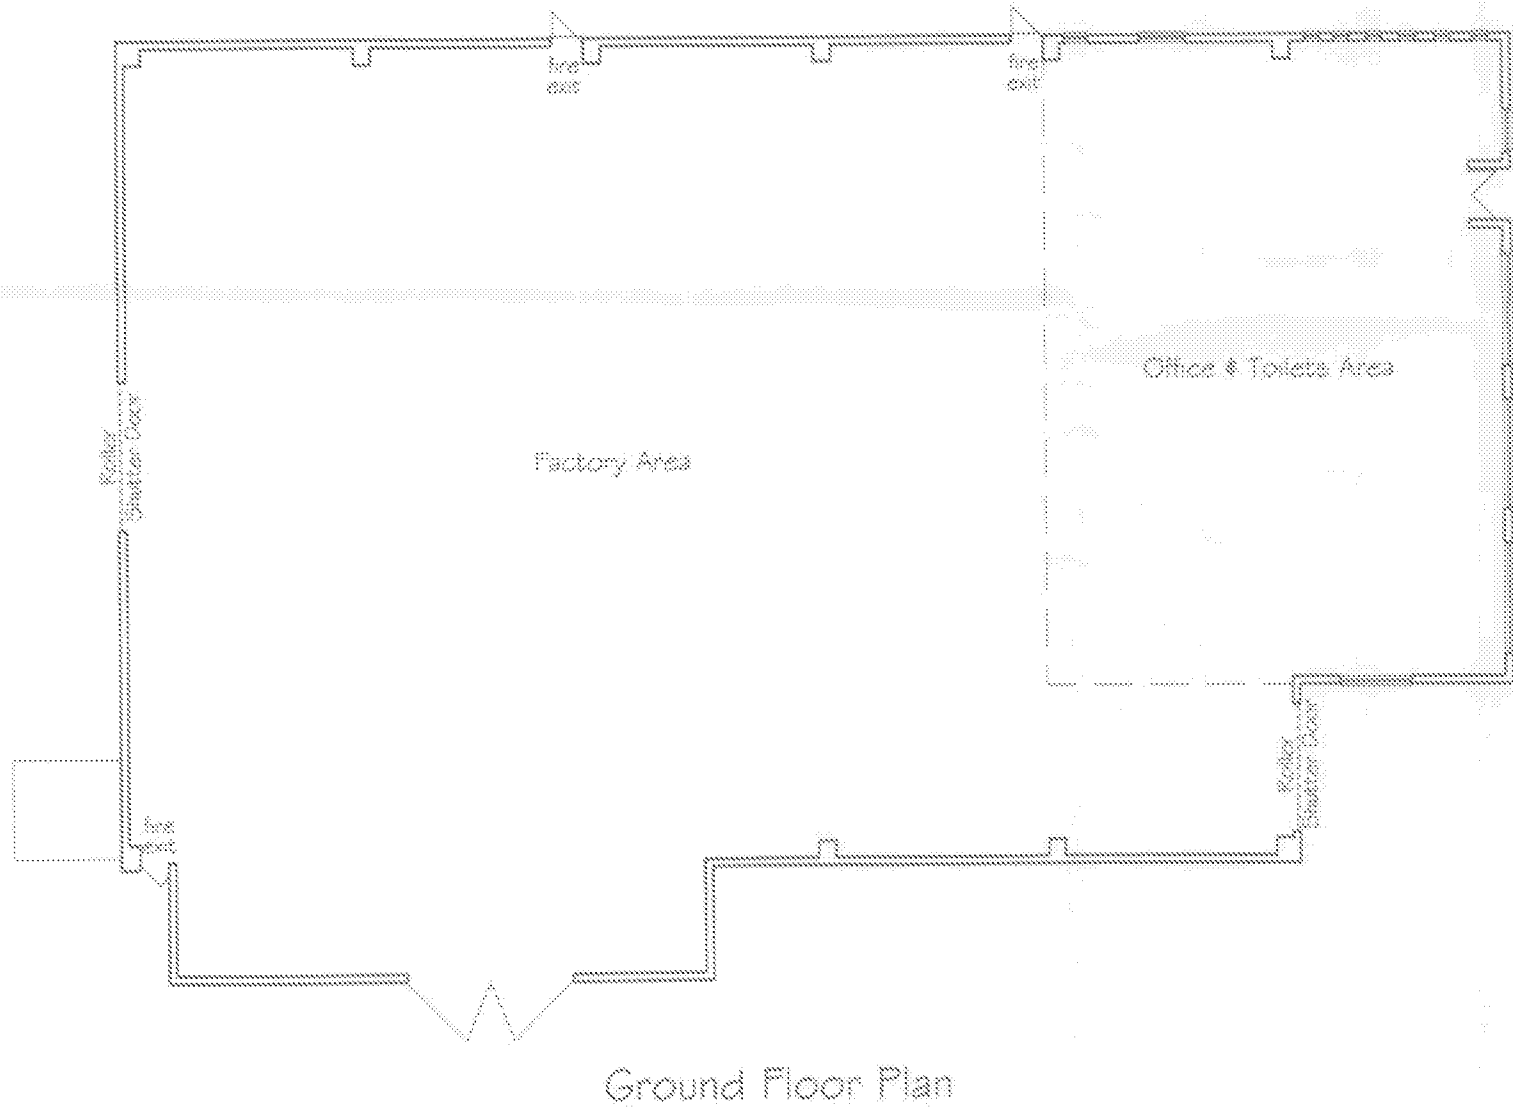
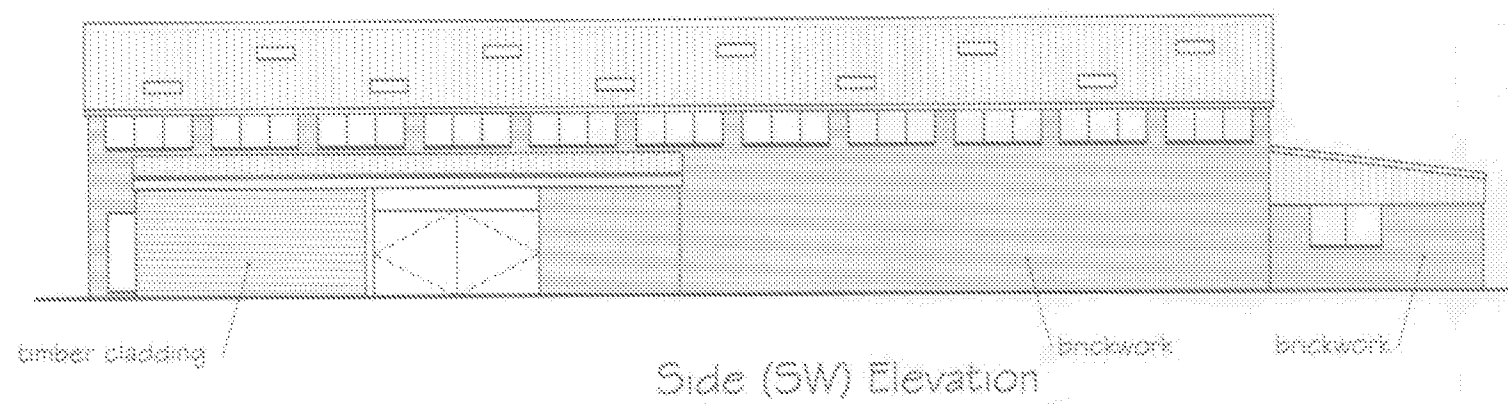
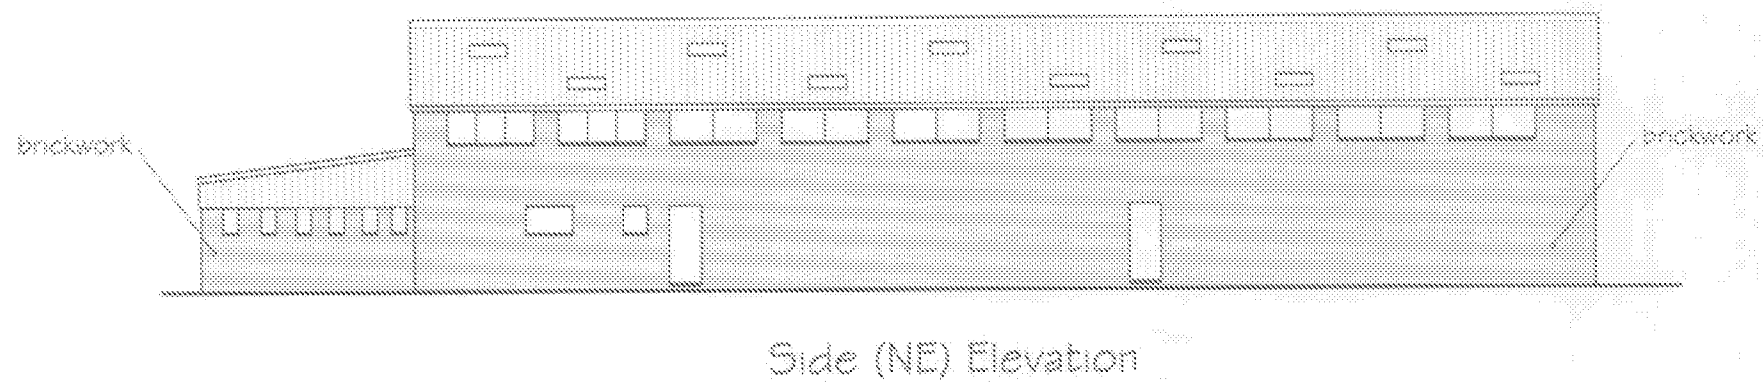
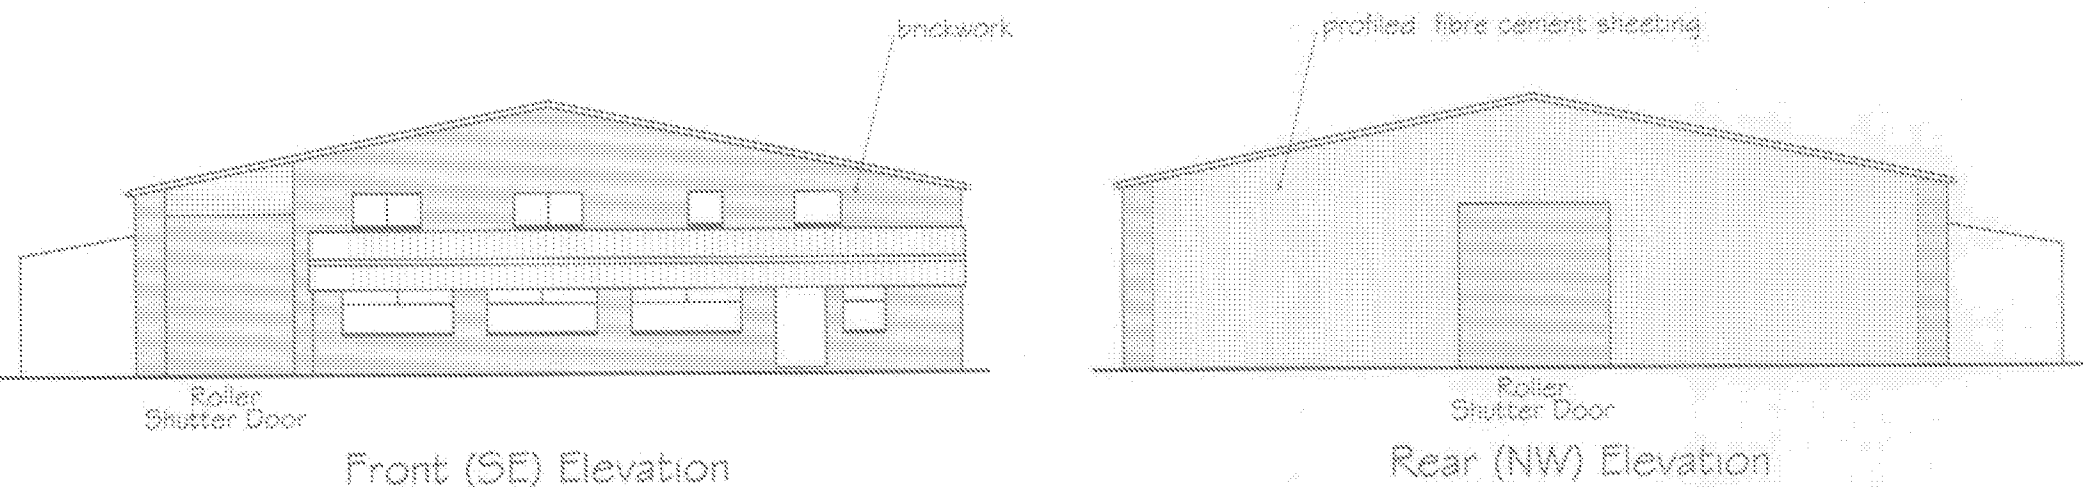
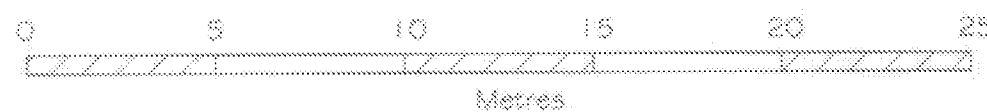
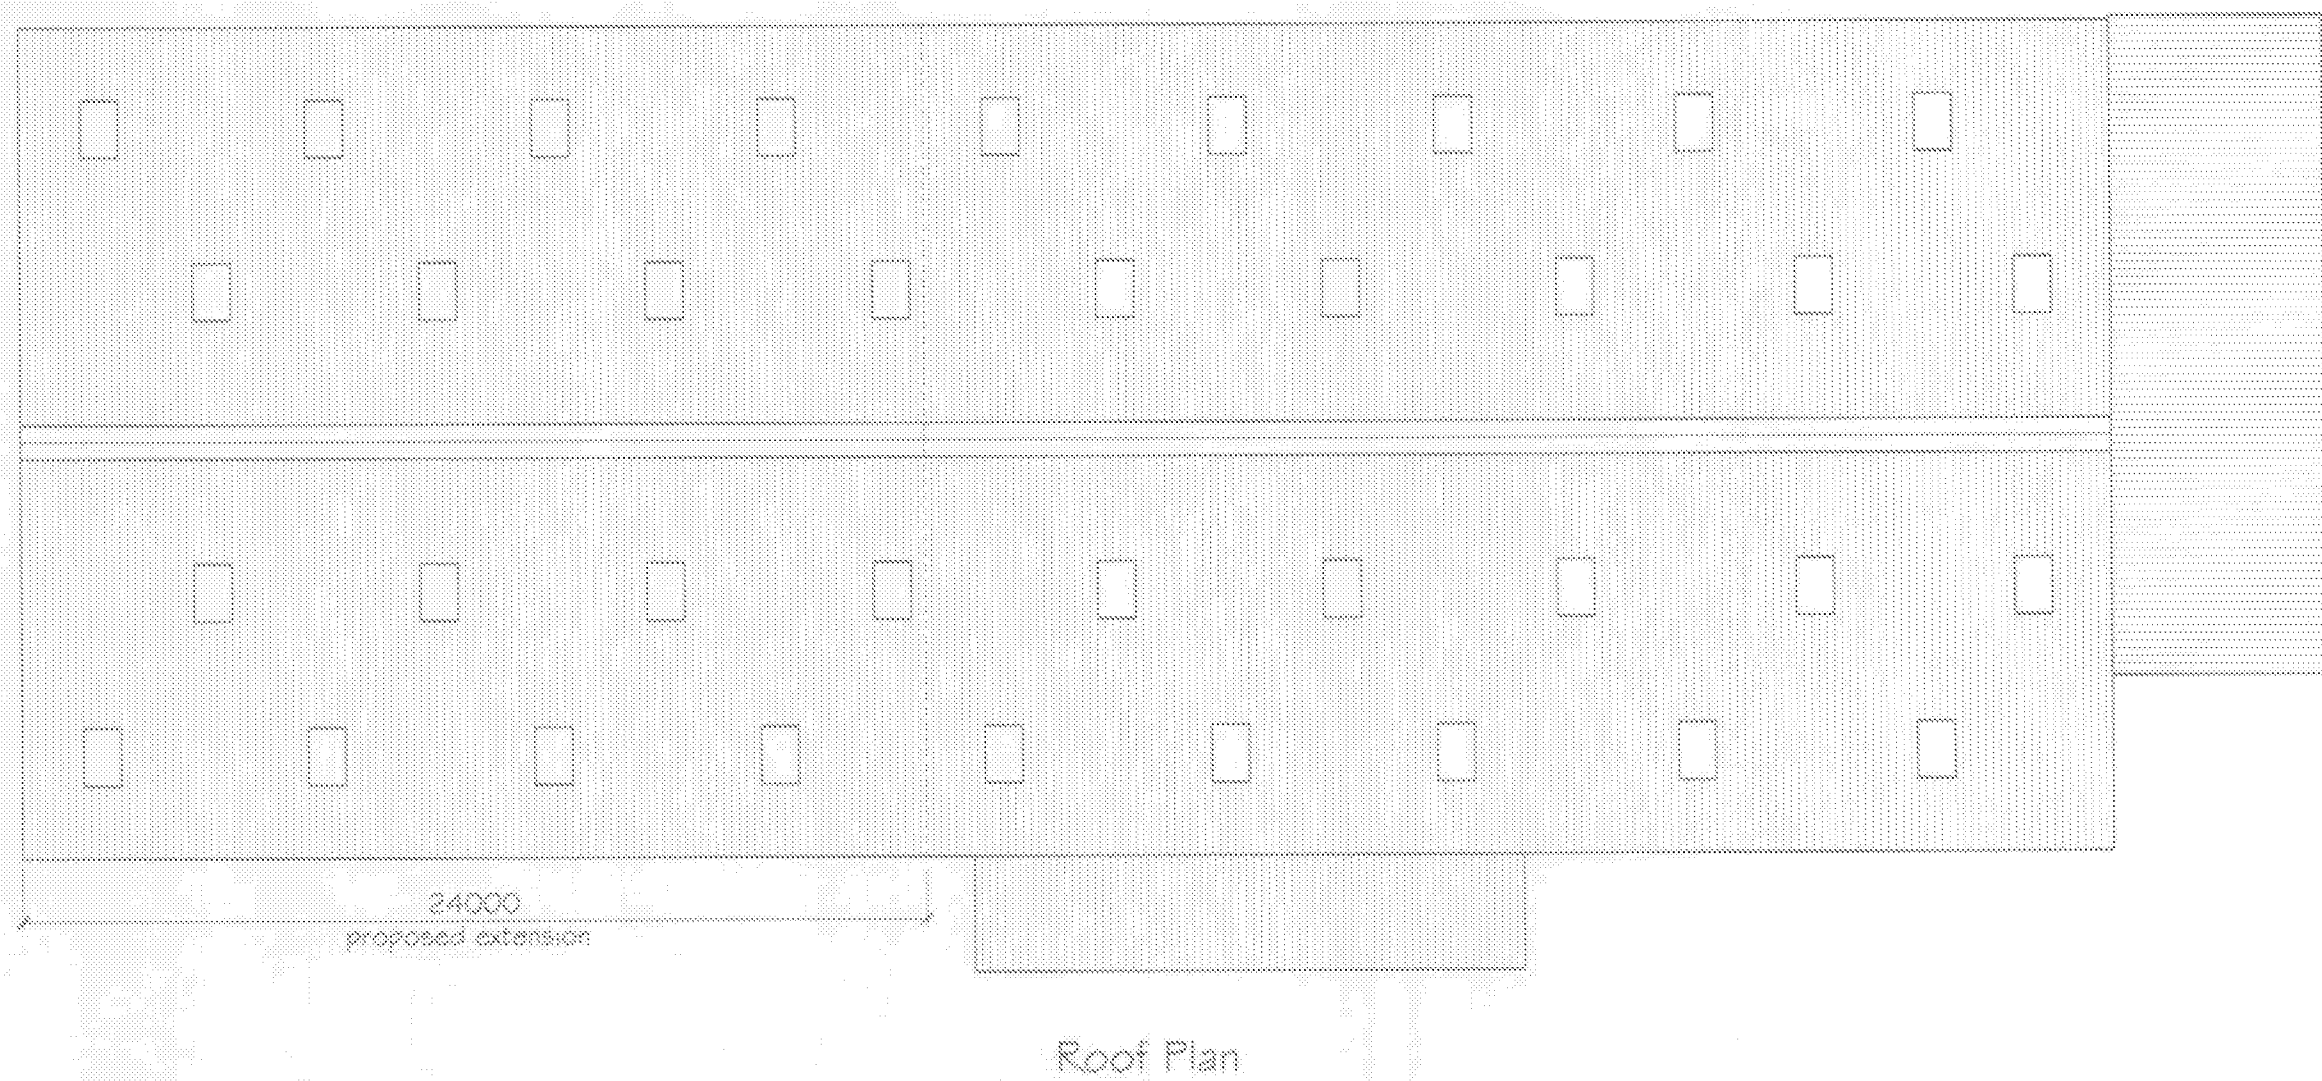
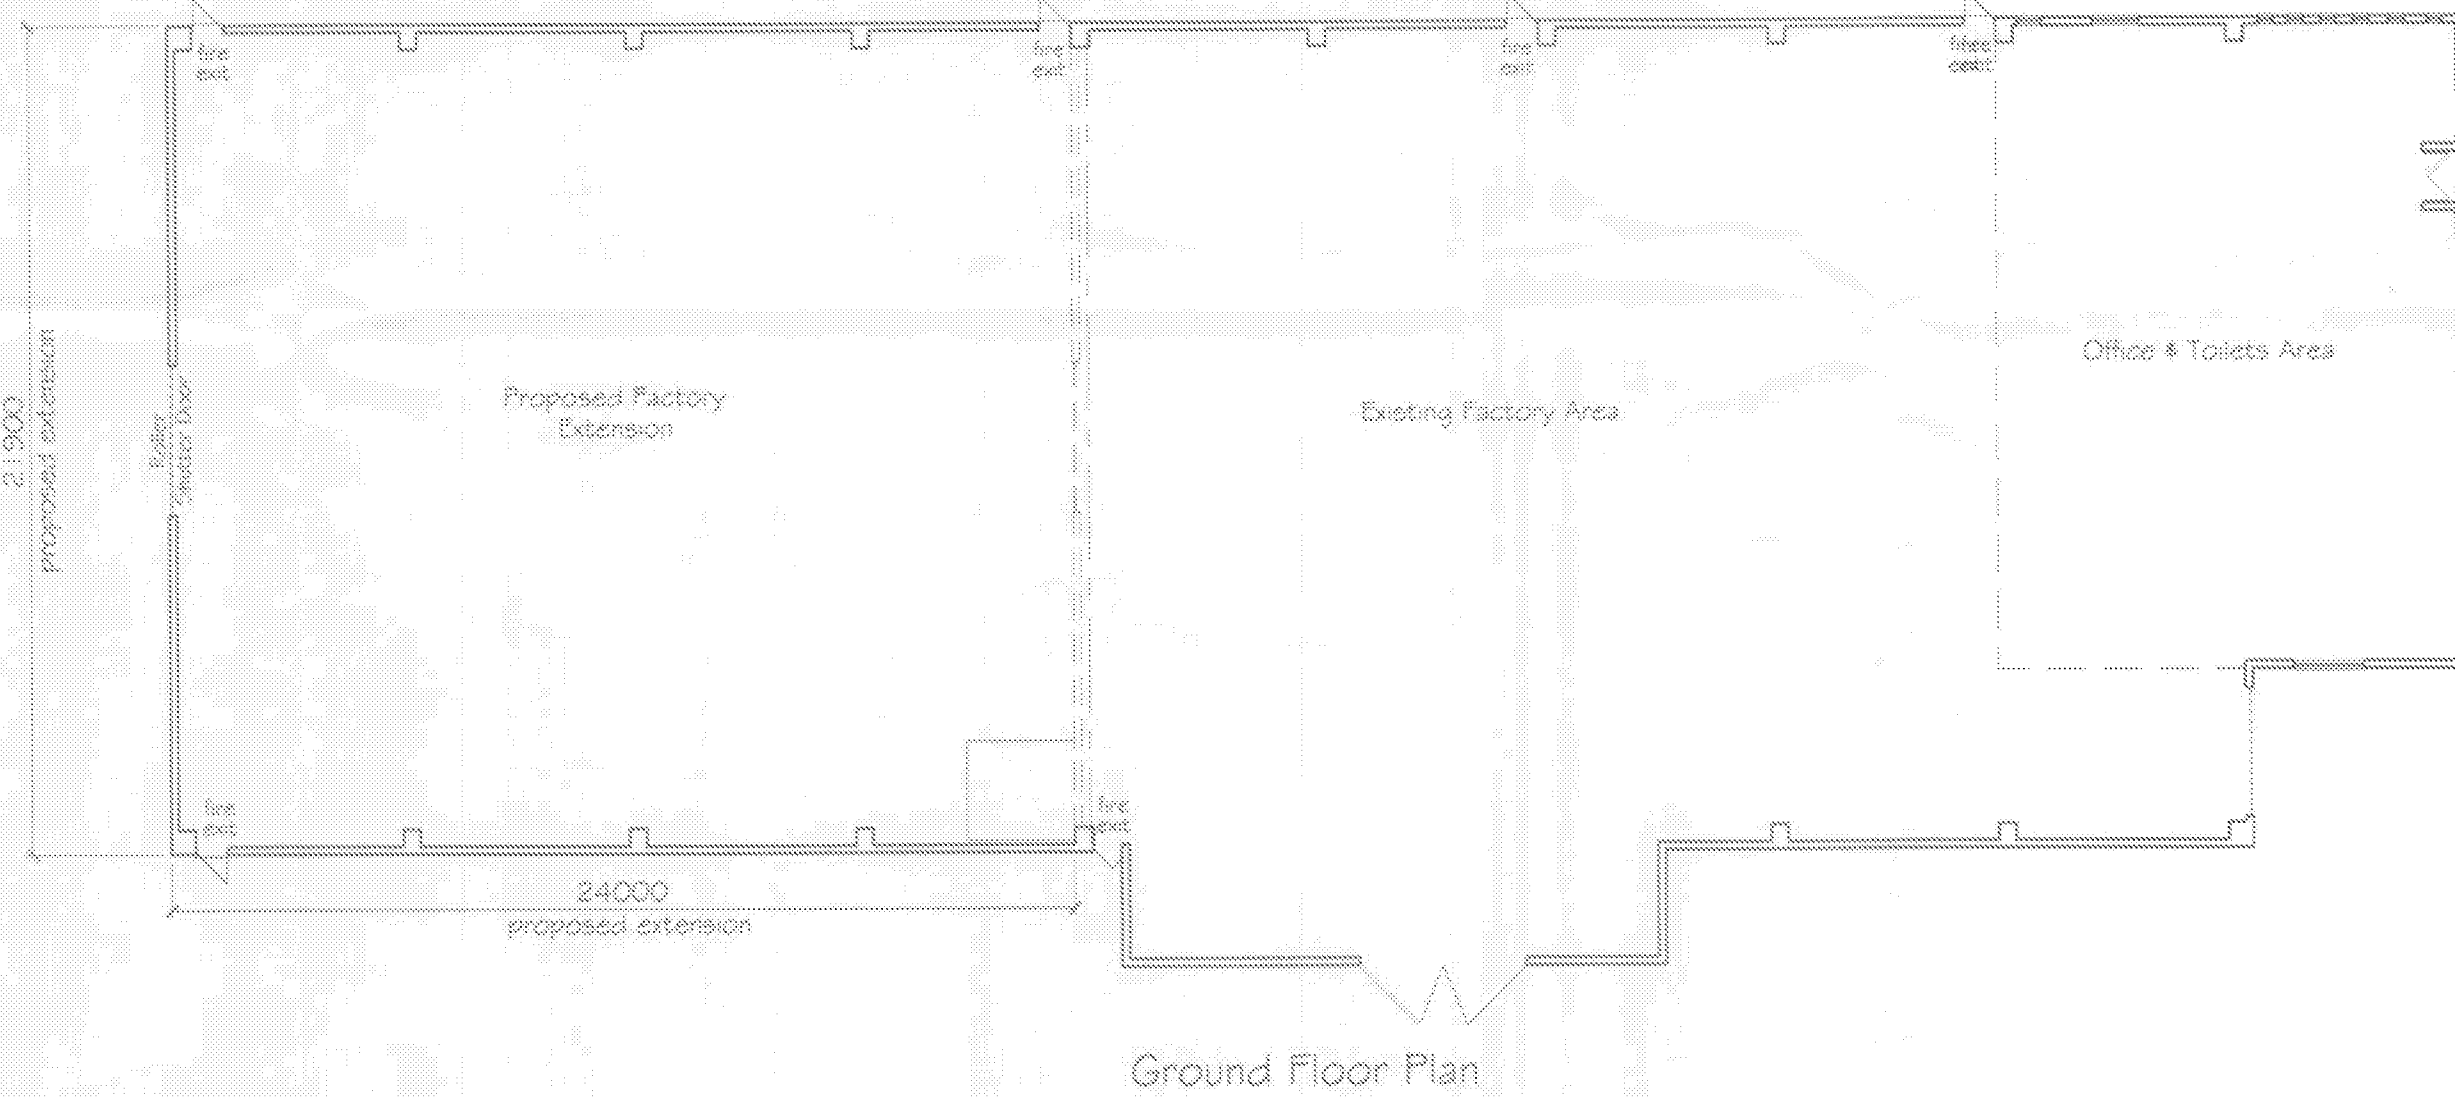
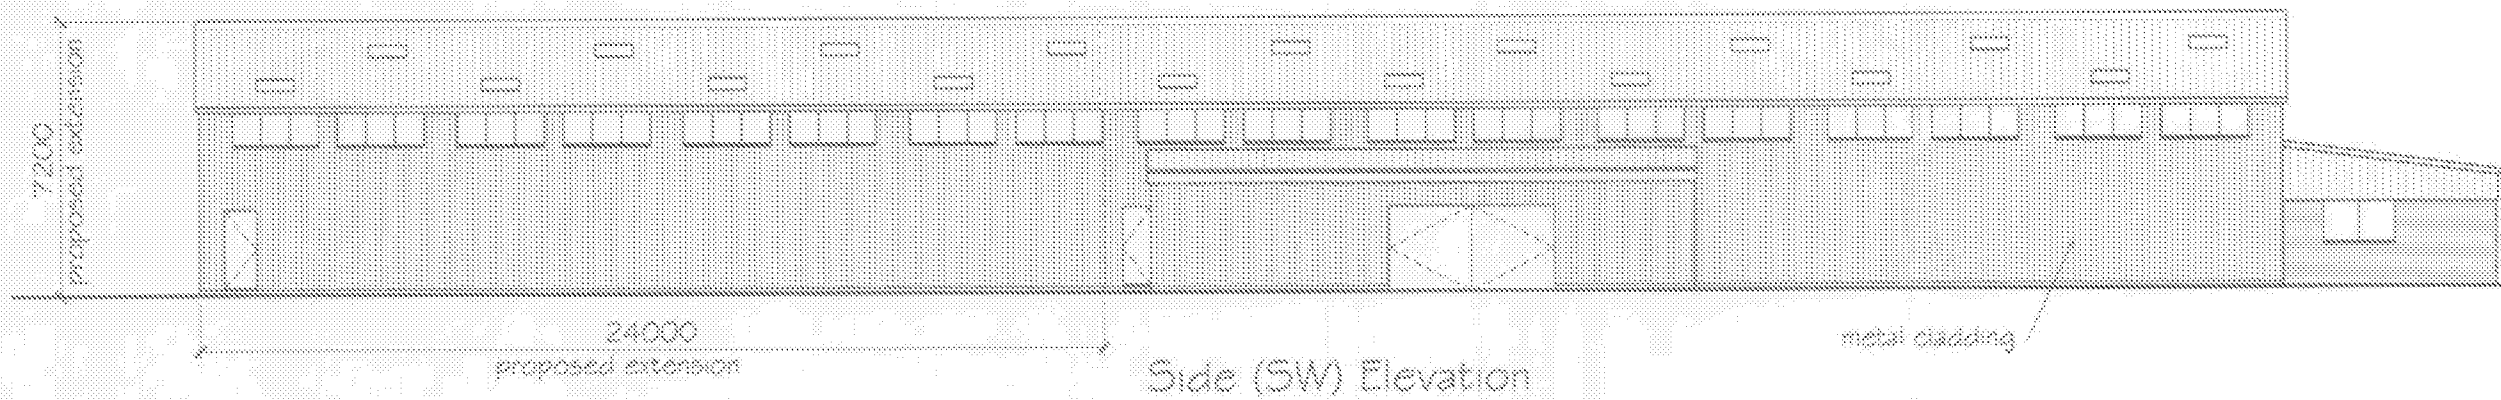


Ground Floor Plan & Elevations - Existing

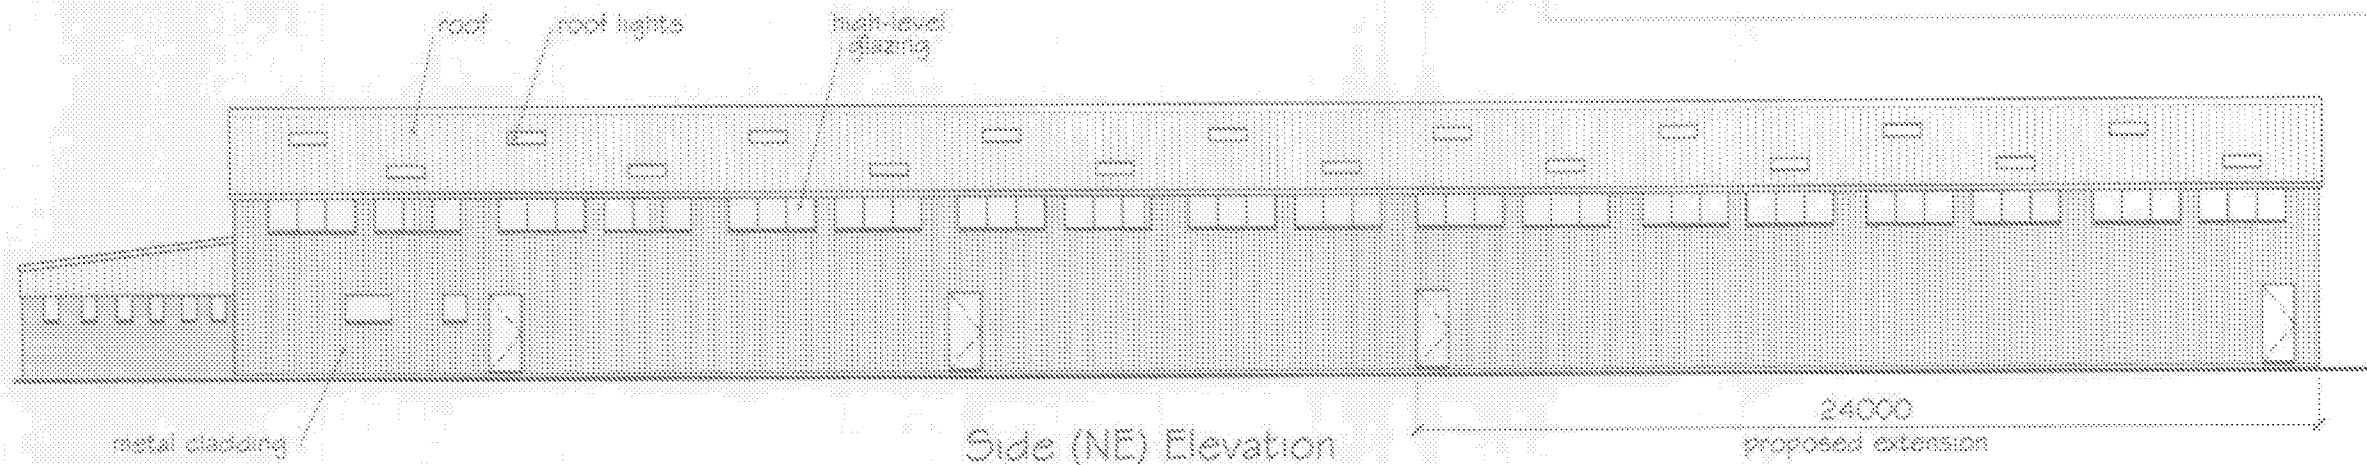


Ground Floor Plan & Elevations - Proposed

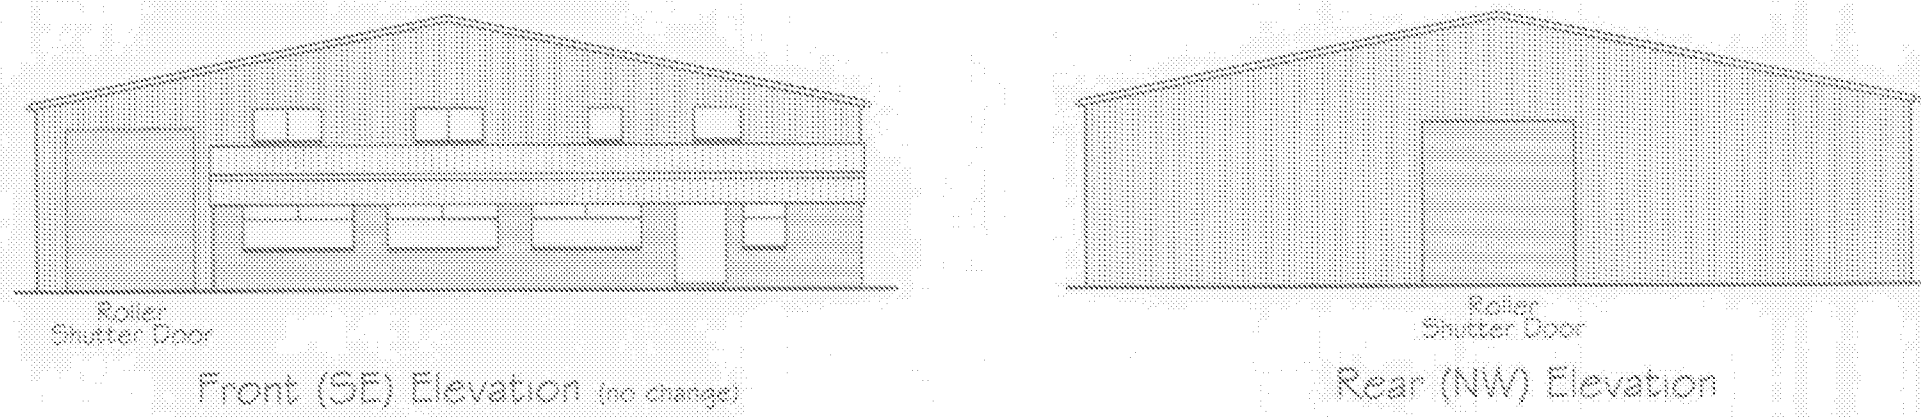

- Proposed Alterations to Existing Building:
1. Extend entire building rearwards by 24 metres.
 2. Incorporate roof lights, high level glazing, roller shutter door and emergency egress doors to new extension.
 3. clad building in colour-coated composite steel claddings with contra-colour perimeter trims, flashings and rainwater goods.
 4. Replace existing windows to match new in colour-coated aluminium.
- Materials & Finishes:
- Roof: Colour-coated steel to match composite cladding of extension
 - Walls: Profiled colour-coated composite steel cladding
 - Windows: Colour-coated aluminium as contra colour items

Planning Issue

A	Windows added to plan views of Office & Toilets area to correct drafting error.	7/1/14
Rev	Change	Date

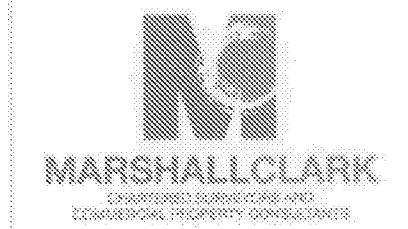

Marshall Clark LLP
24 Grafton Road, Worthing
West Sussex BN11 1GP
T: 01903 555555
P: 01903 255575
E: info@marshallclark.co.uk
www.marshallclark.co.uk

Site: Pinecroft Foundry
1 Linde Way,
Wick,
Littlehampton,
West Sussex,
BN17 7EH

Project: Proposed Extension

Title: Plans and Elevations
- Existing & Proposed

Date	Scale
July 2013	1:200
Sh. No.	Rev
A1	13-07-01 A

For Site & Location Plans, please refer to Drawing 13-07-02