
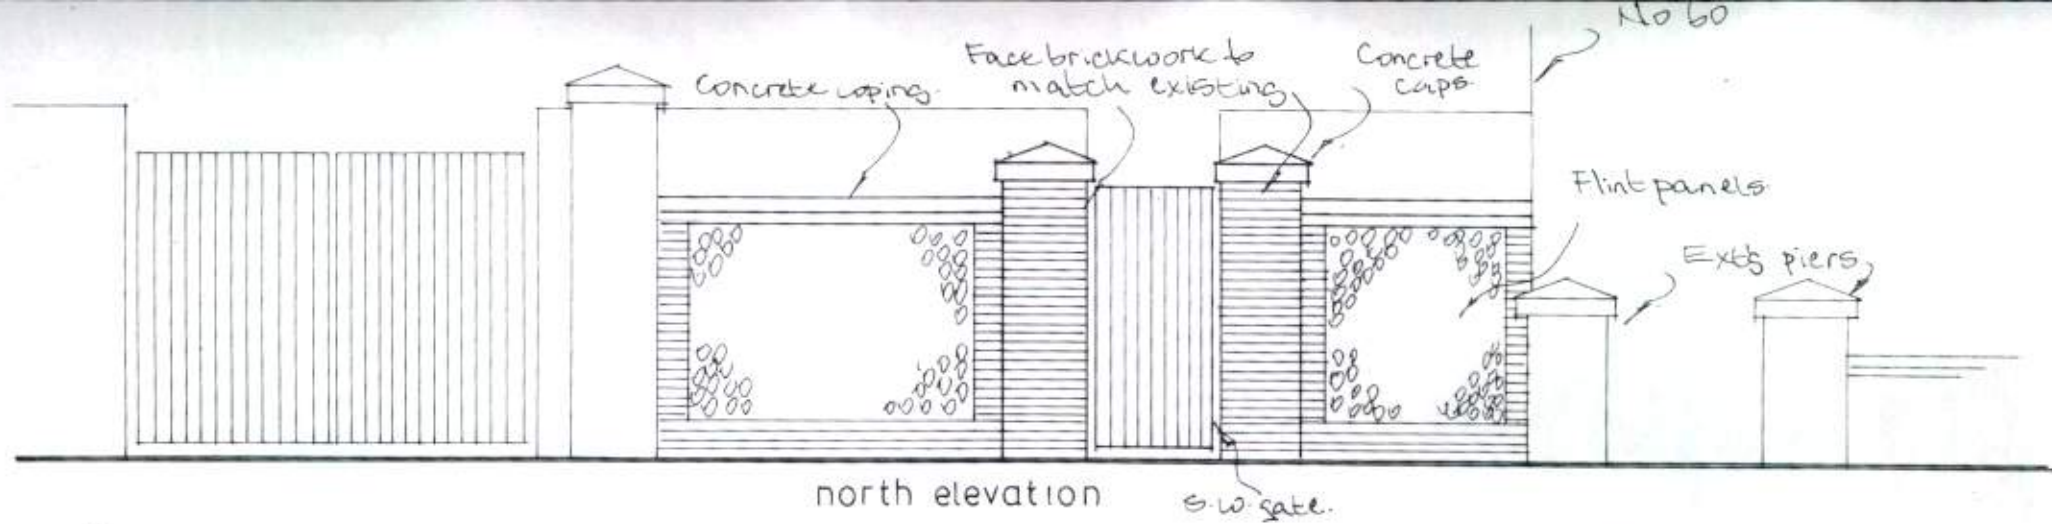
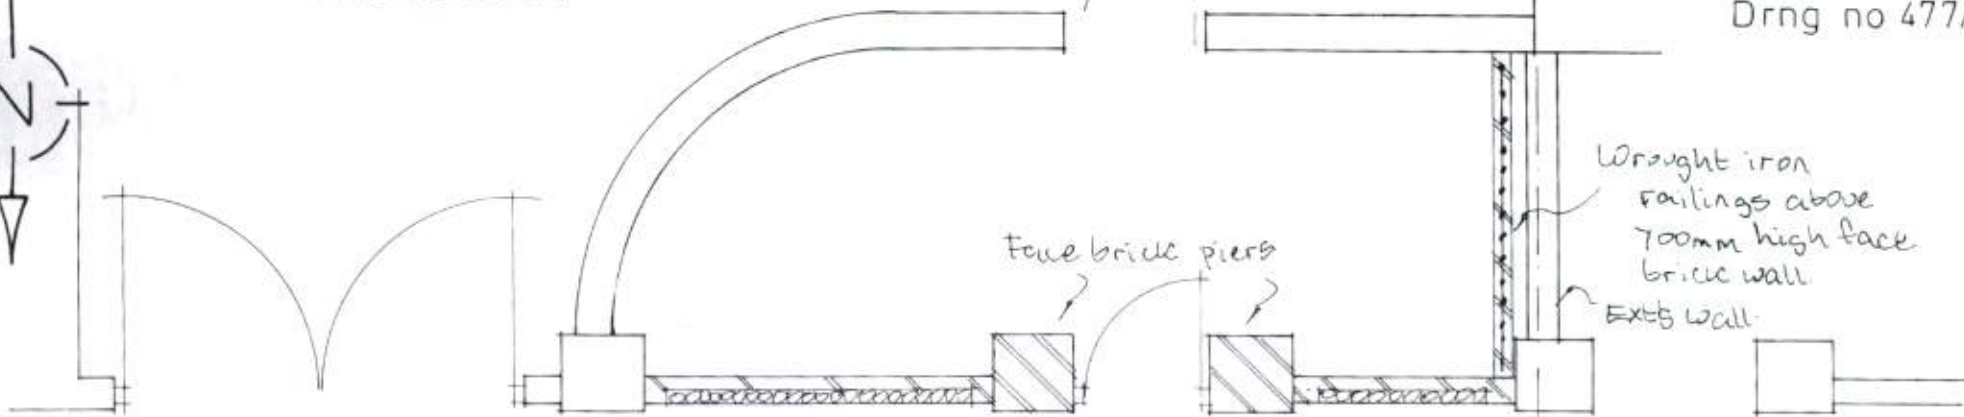


Scale 1:50

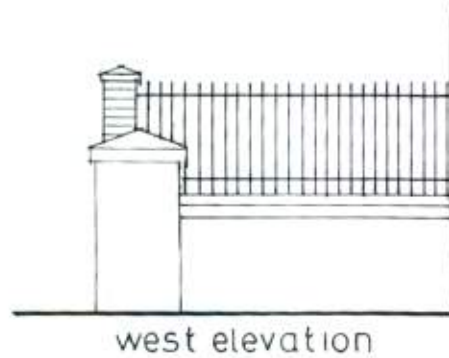

Plan

Existing Layout
The Cottage
New Road
Littlehampton
Scale 1:50
Drng no 477/02