


L1133/14/WS

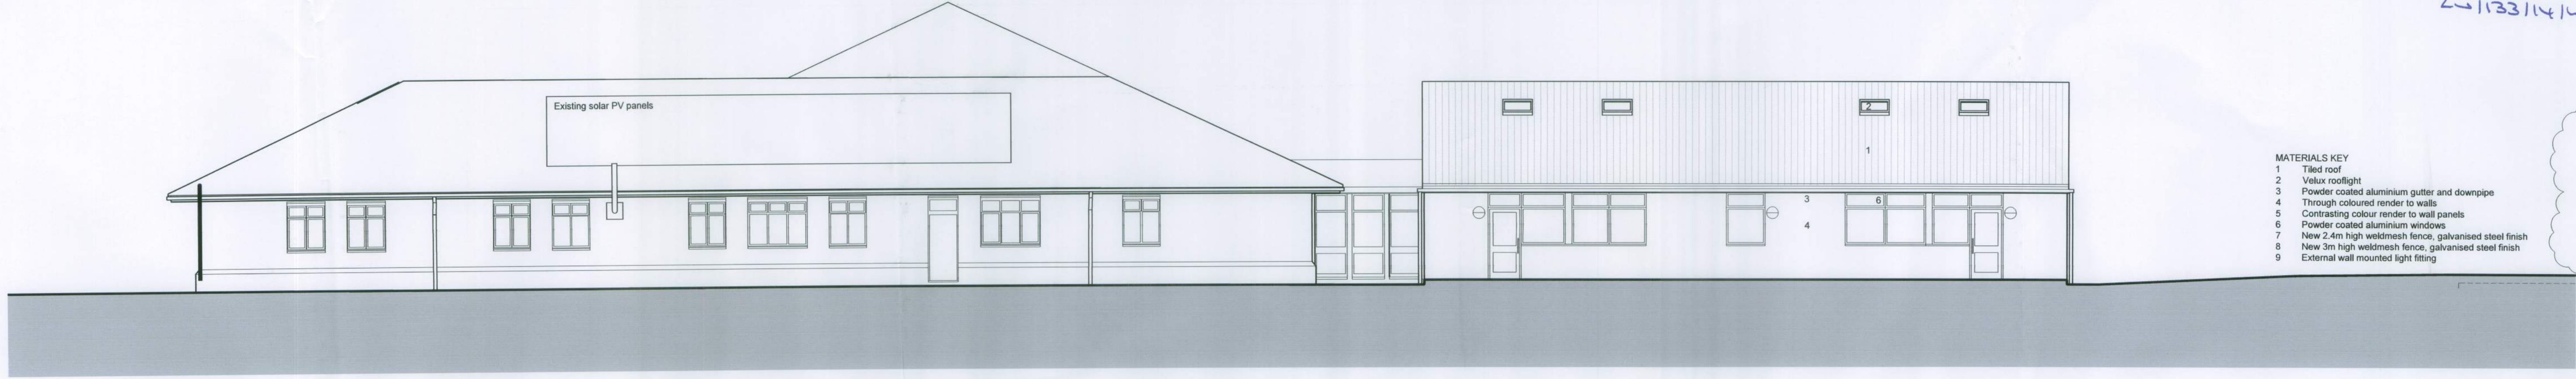

Proposed South Elevation




Proposed East Elevation



Proposed North Elevation

PLEASE NOTE
FOR CONSTRUCTION PURPOSES USE ONLY FIGURED
DIMENSIONS. THIS DRAWING MUST ALWAYS BE READ
IN
CONJUNCTION WITH ALL RELEVANT PROJECT DETAILS.
ALL DIMENSIONS MUST BE CHECKED ON SITE PRIOR TO
COMMENCEMENT. PLEASE REPORT ANY DISCREPANCY
TO THE ARCHITECT OR CONTRACT ADMINISTRATOR

Revisions

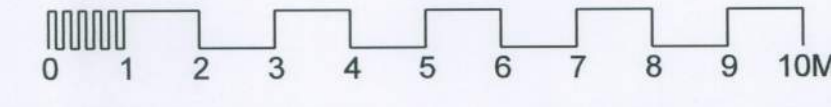

Drawing	Proposed Elevations	Date	March 14
Project/Client	Cornfield School, Littlehampton	Scale @ A1	1:100
Contractor	Kier Construction	Revision	P1
Job reference	1688 112	Purpose of issue	Approval

HMY
HazelMcCormackYoung LLP/Chartered Architects/
3 Turnagain Lane/ Palace Street/ Canterbury/
Kent/ CT1 2ED/ T 01227 454497/ F 01227 451372