



1/100 scale on A2 paper

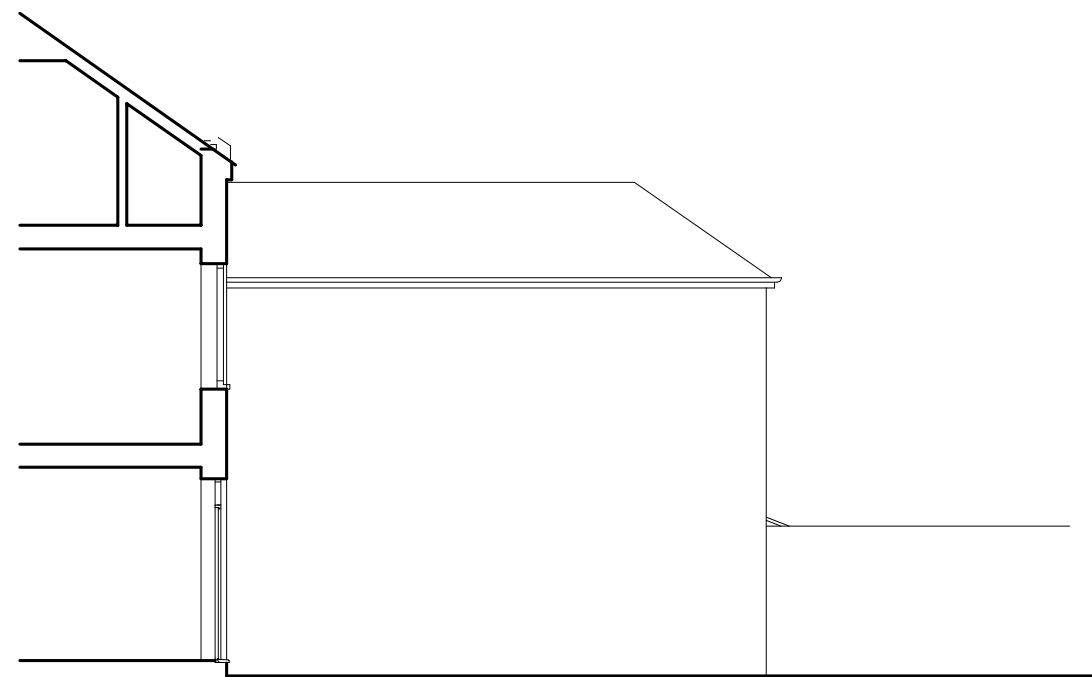


WEST ELEVATION

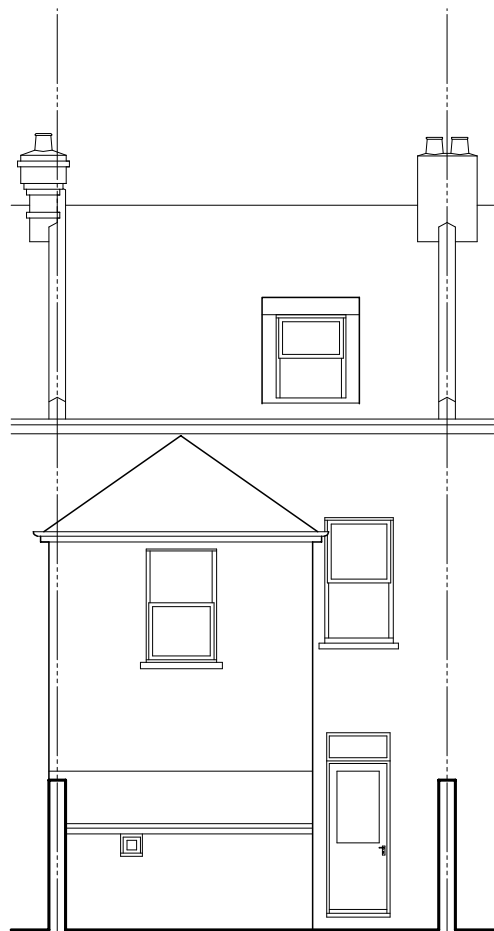


SOUTH ELEVATION





EAST ELEVATION

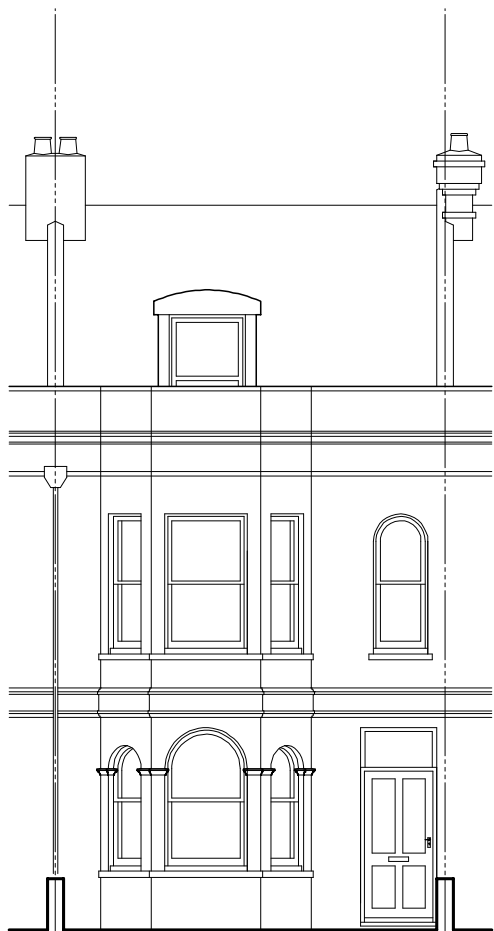


NORTH ELEVATION  
to New Road

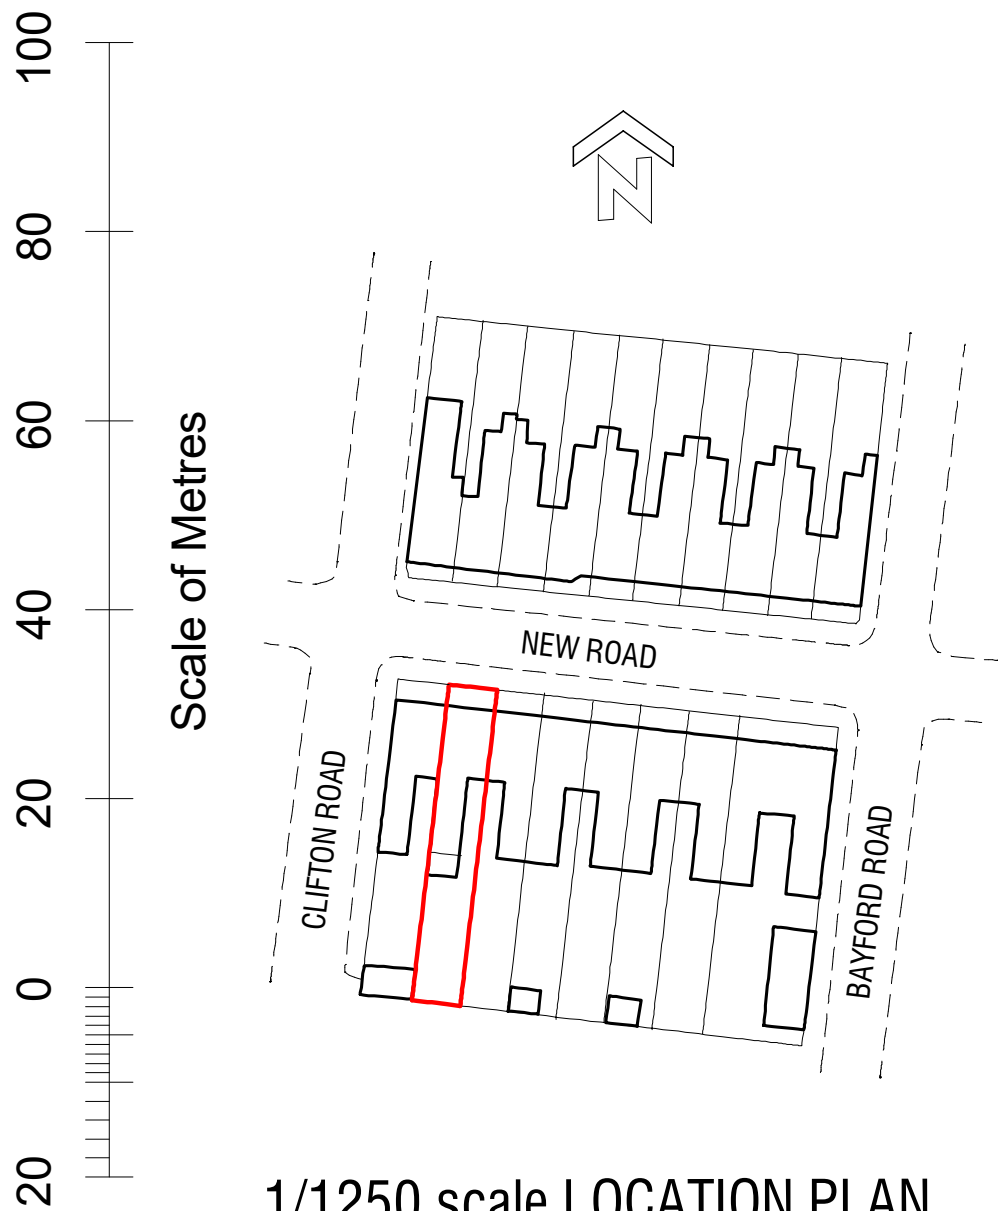


1/1250 scale LOCATION PLAN  
Site Area 172 Square Metres

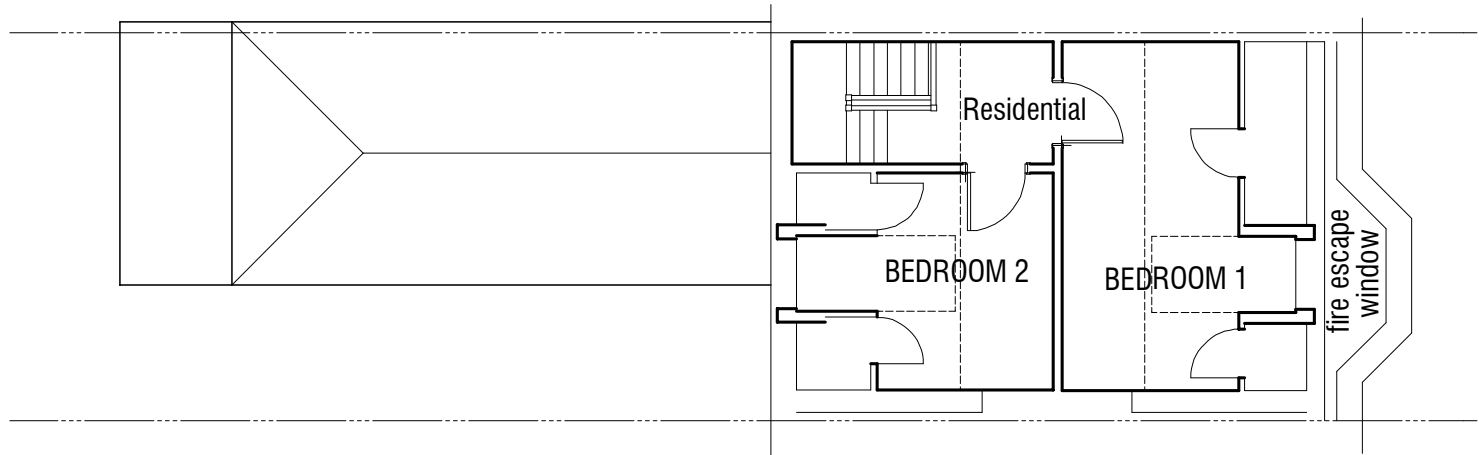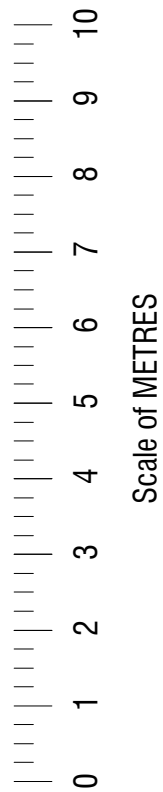

SECOND FLOOR PLAN

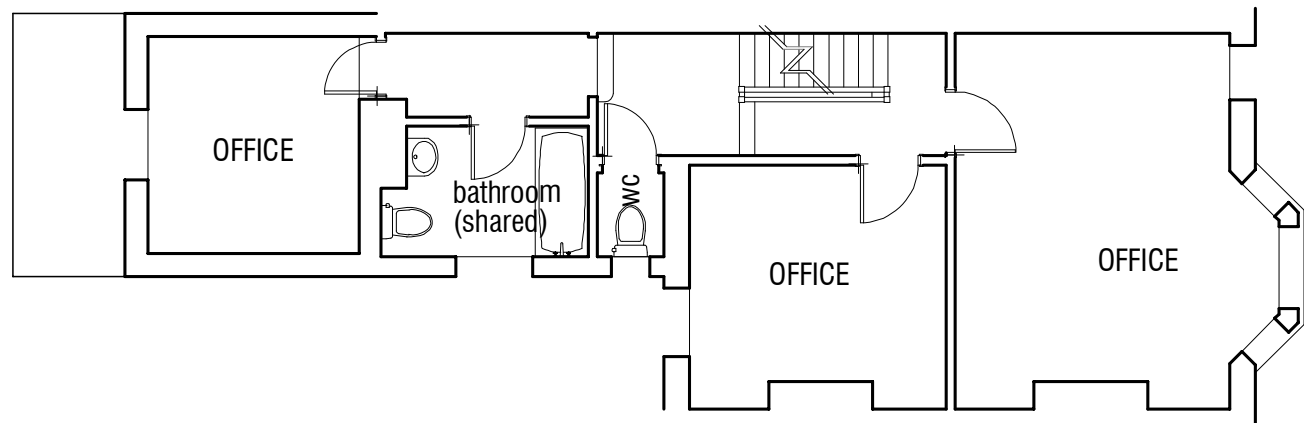

FIRST FLOOR PLAN

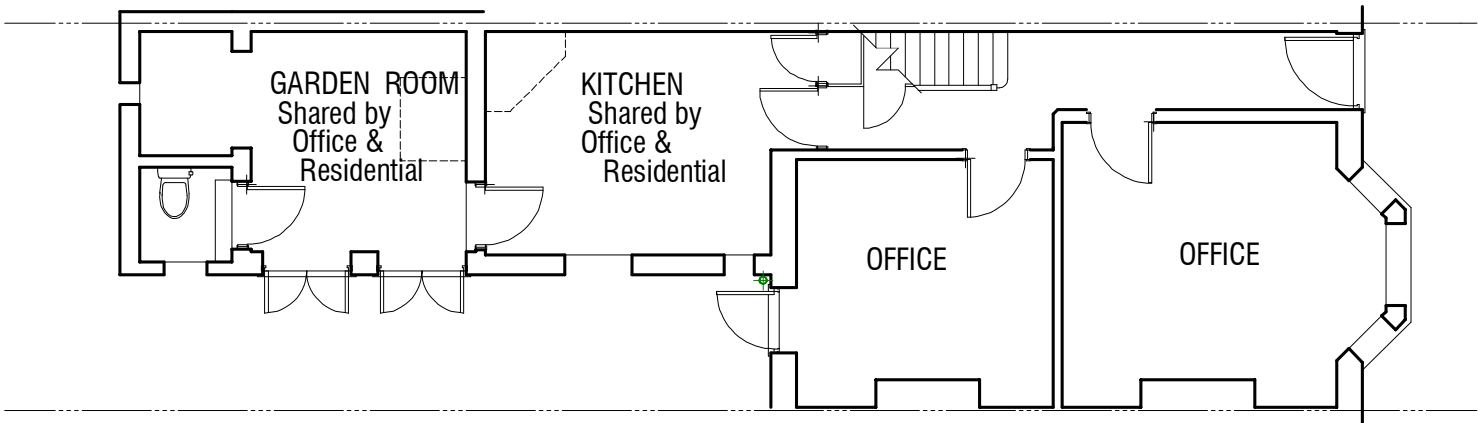

GROUND FLOOR PLAN

