




Plans 1:50

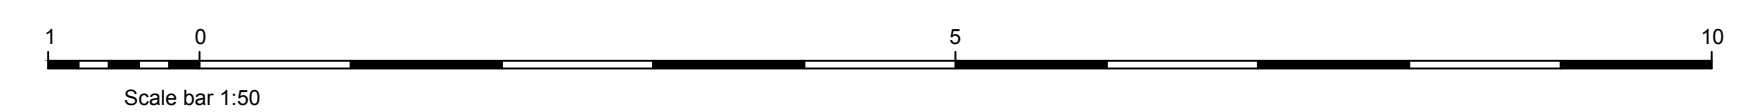

Drawing No	Status	Revision
203104/ 01		