


- VISIBILITY GREATER THAN 50m BOTH DIRECTIONS -

Ref 2

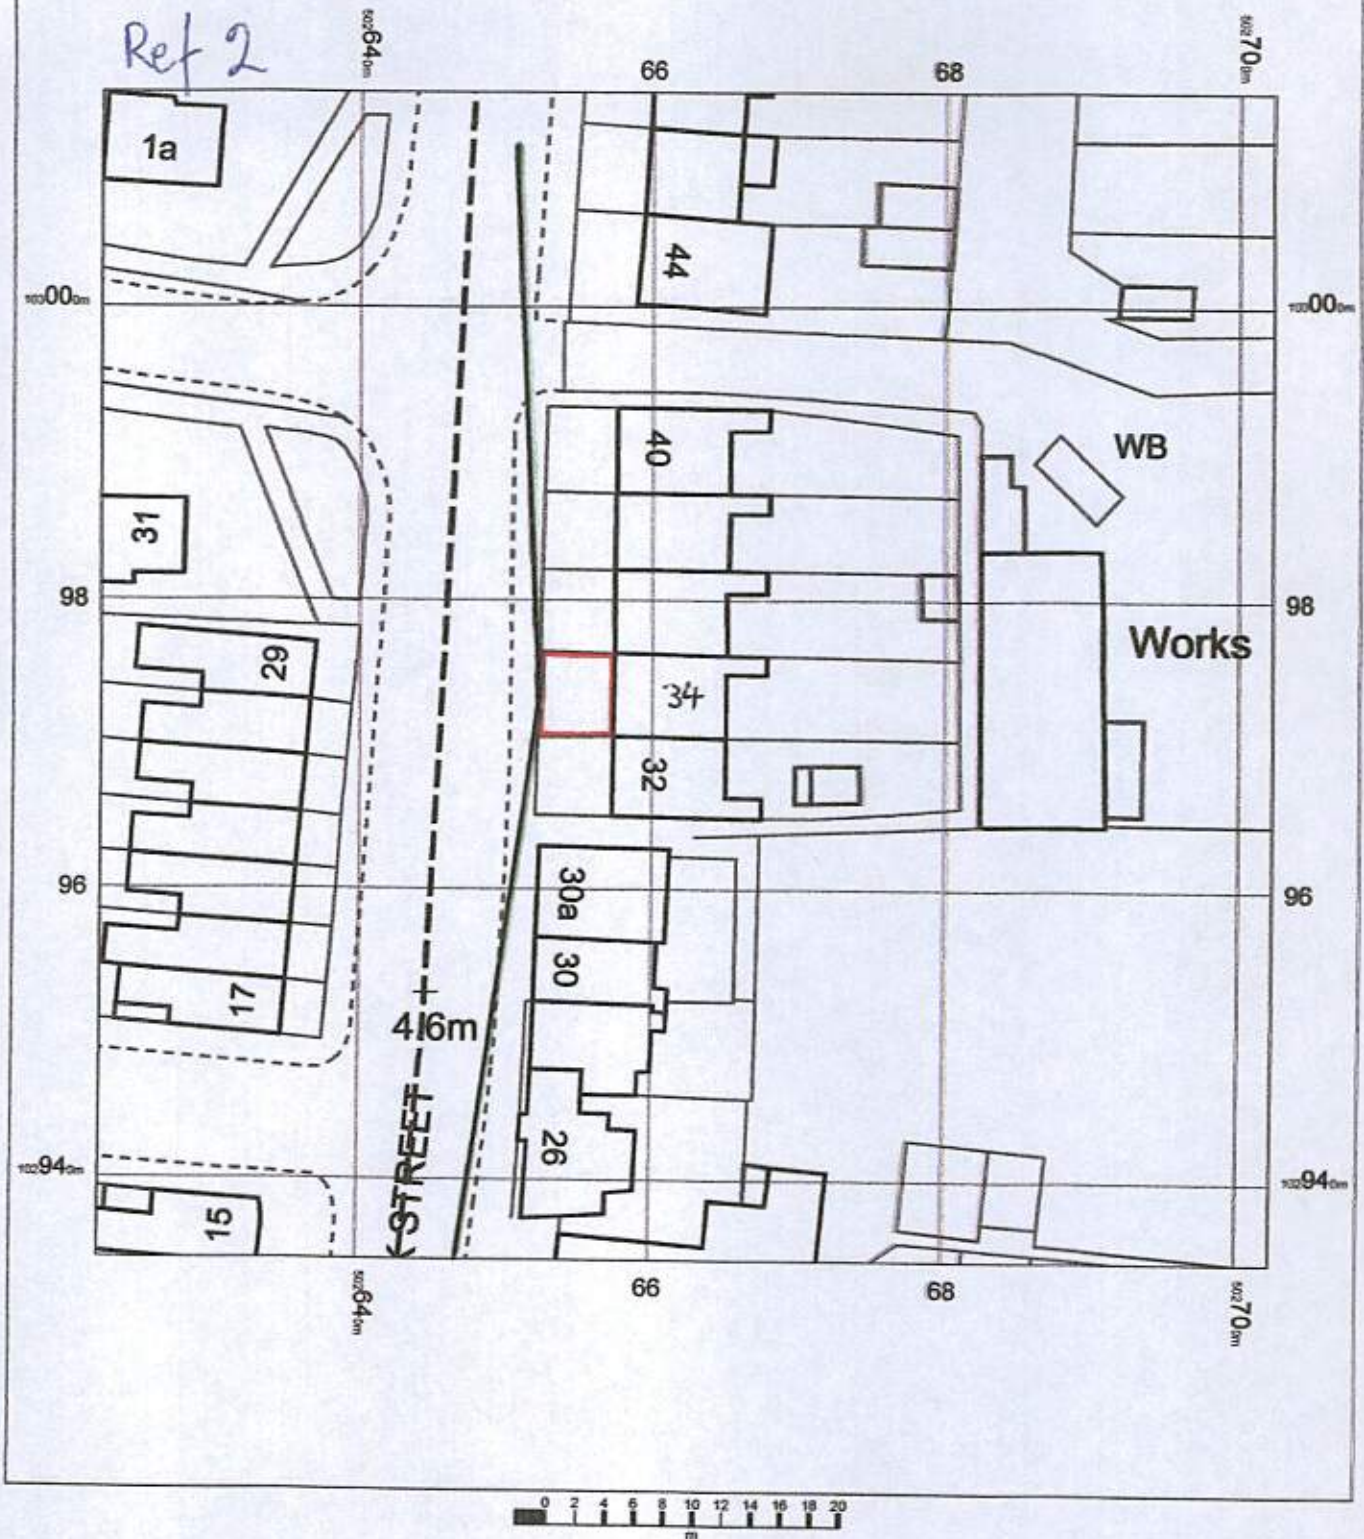

34 WICK STREET
WICK
LITTLEHAMPTON
BN17 7JH

OS Mastermap
05 March 2013, ID: BLJT-00212308
www.planningapplicationmaps.co.uk

1:500 scale print at A4, Centre: 502662 E, 102974 N

©Crown Copyright. Licence no. 100019980

