


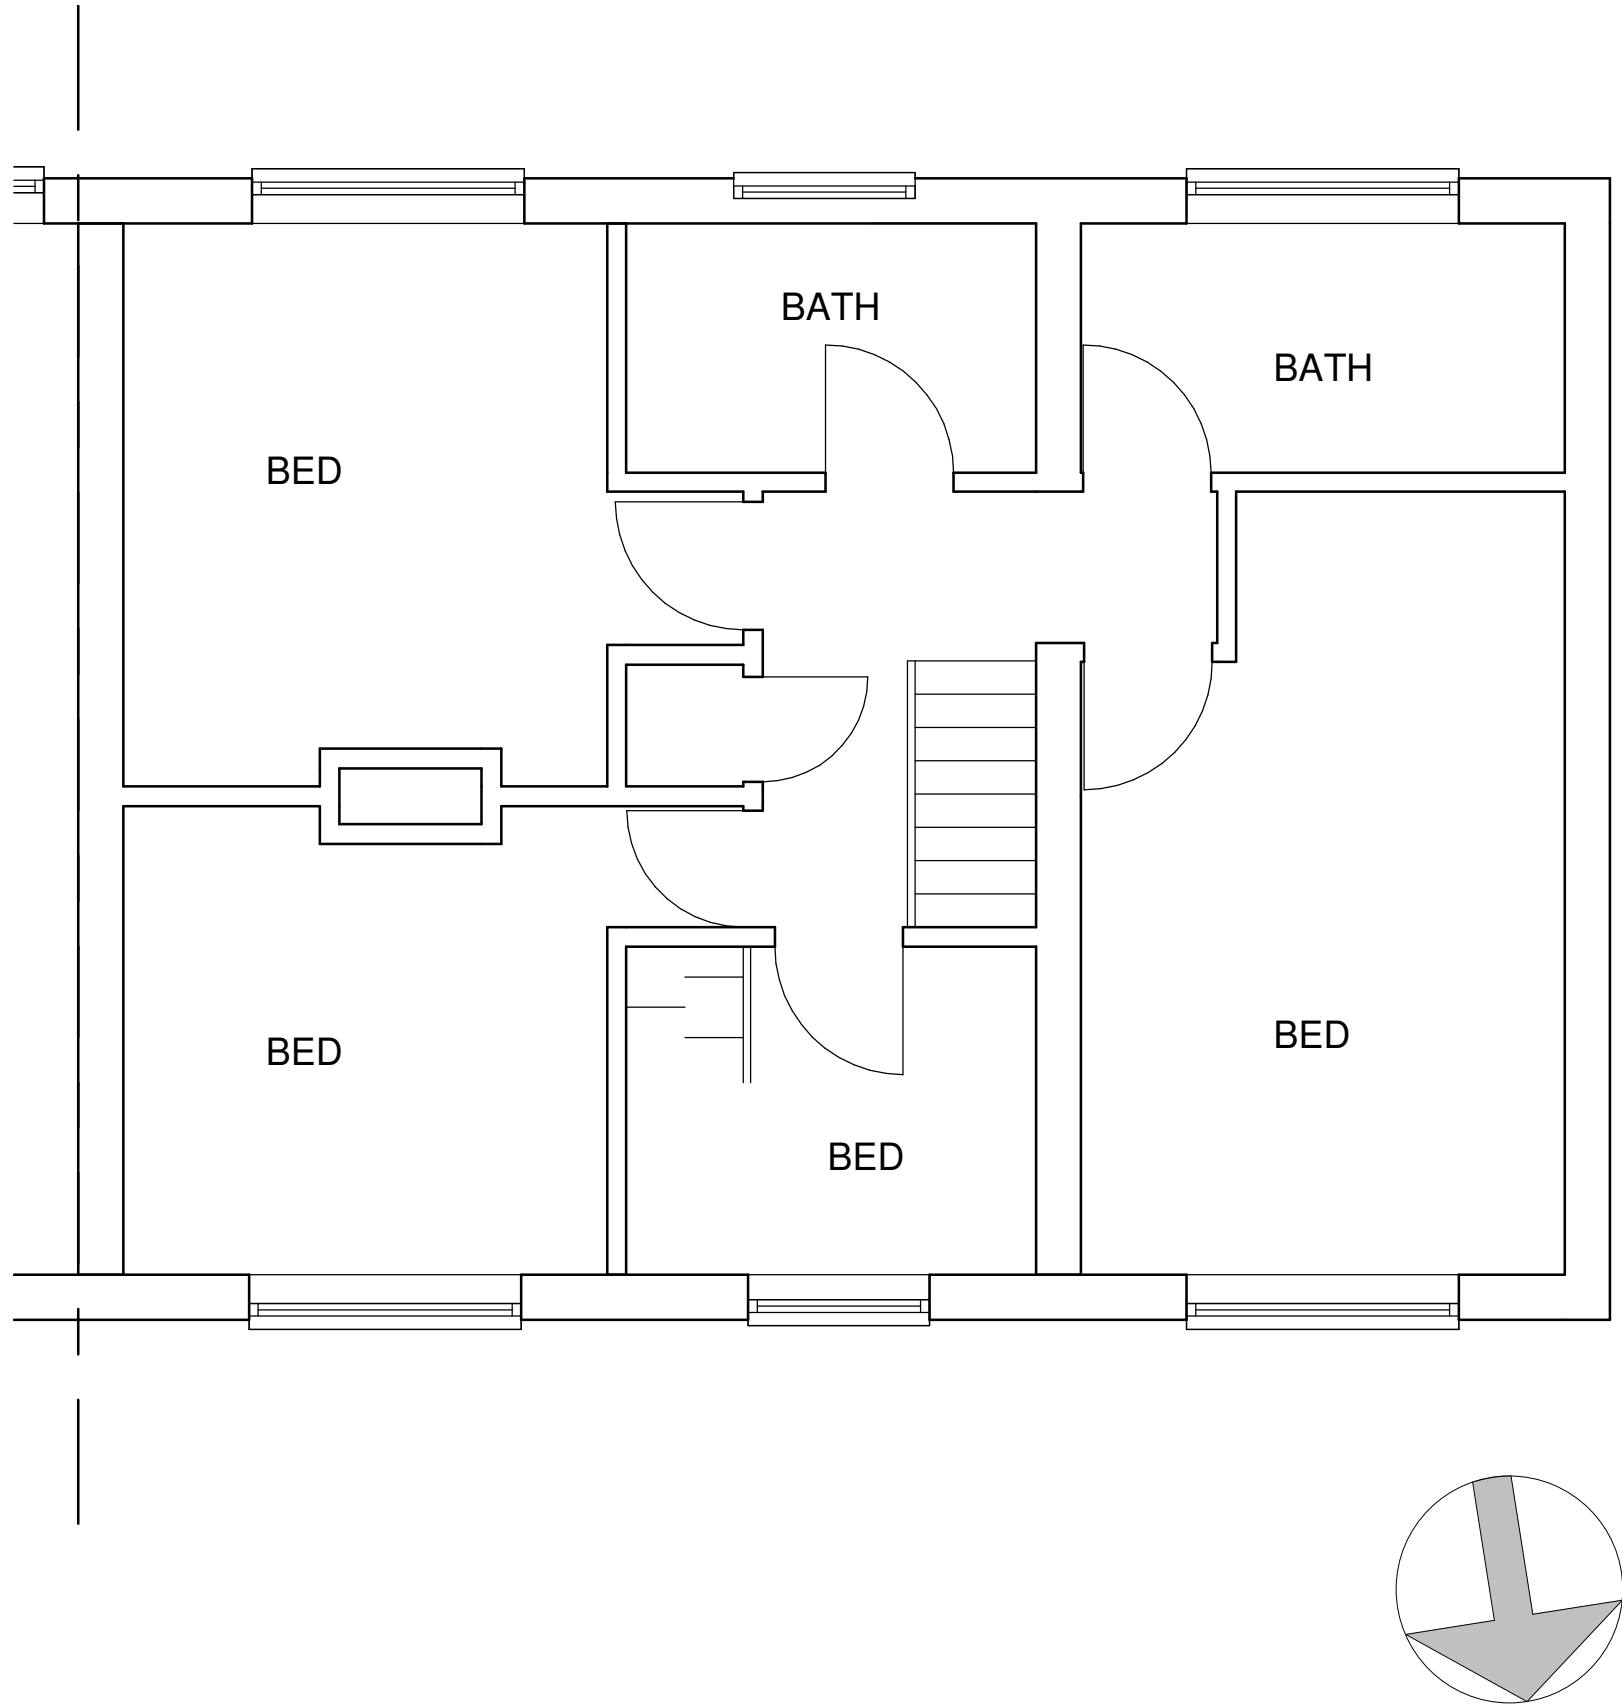


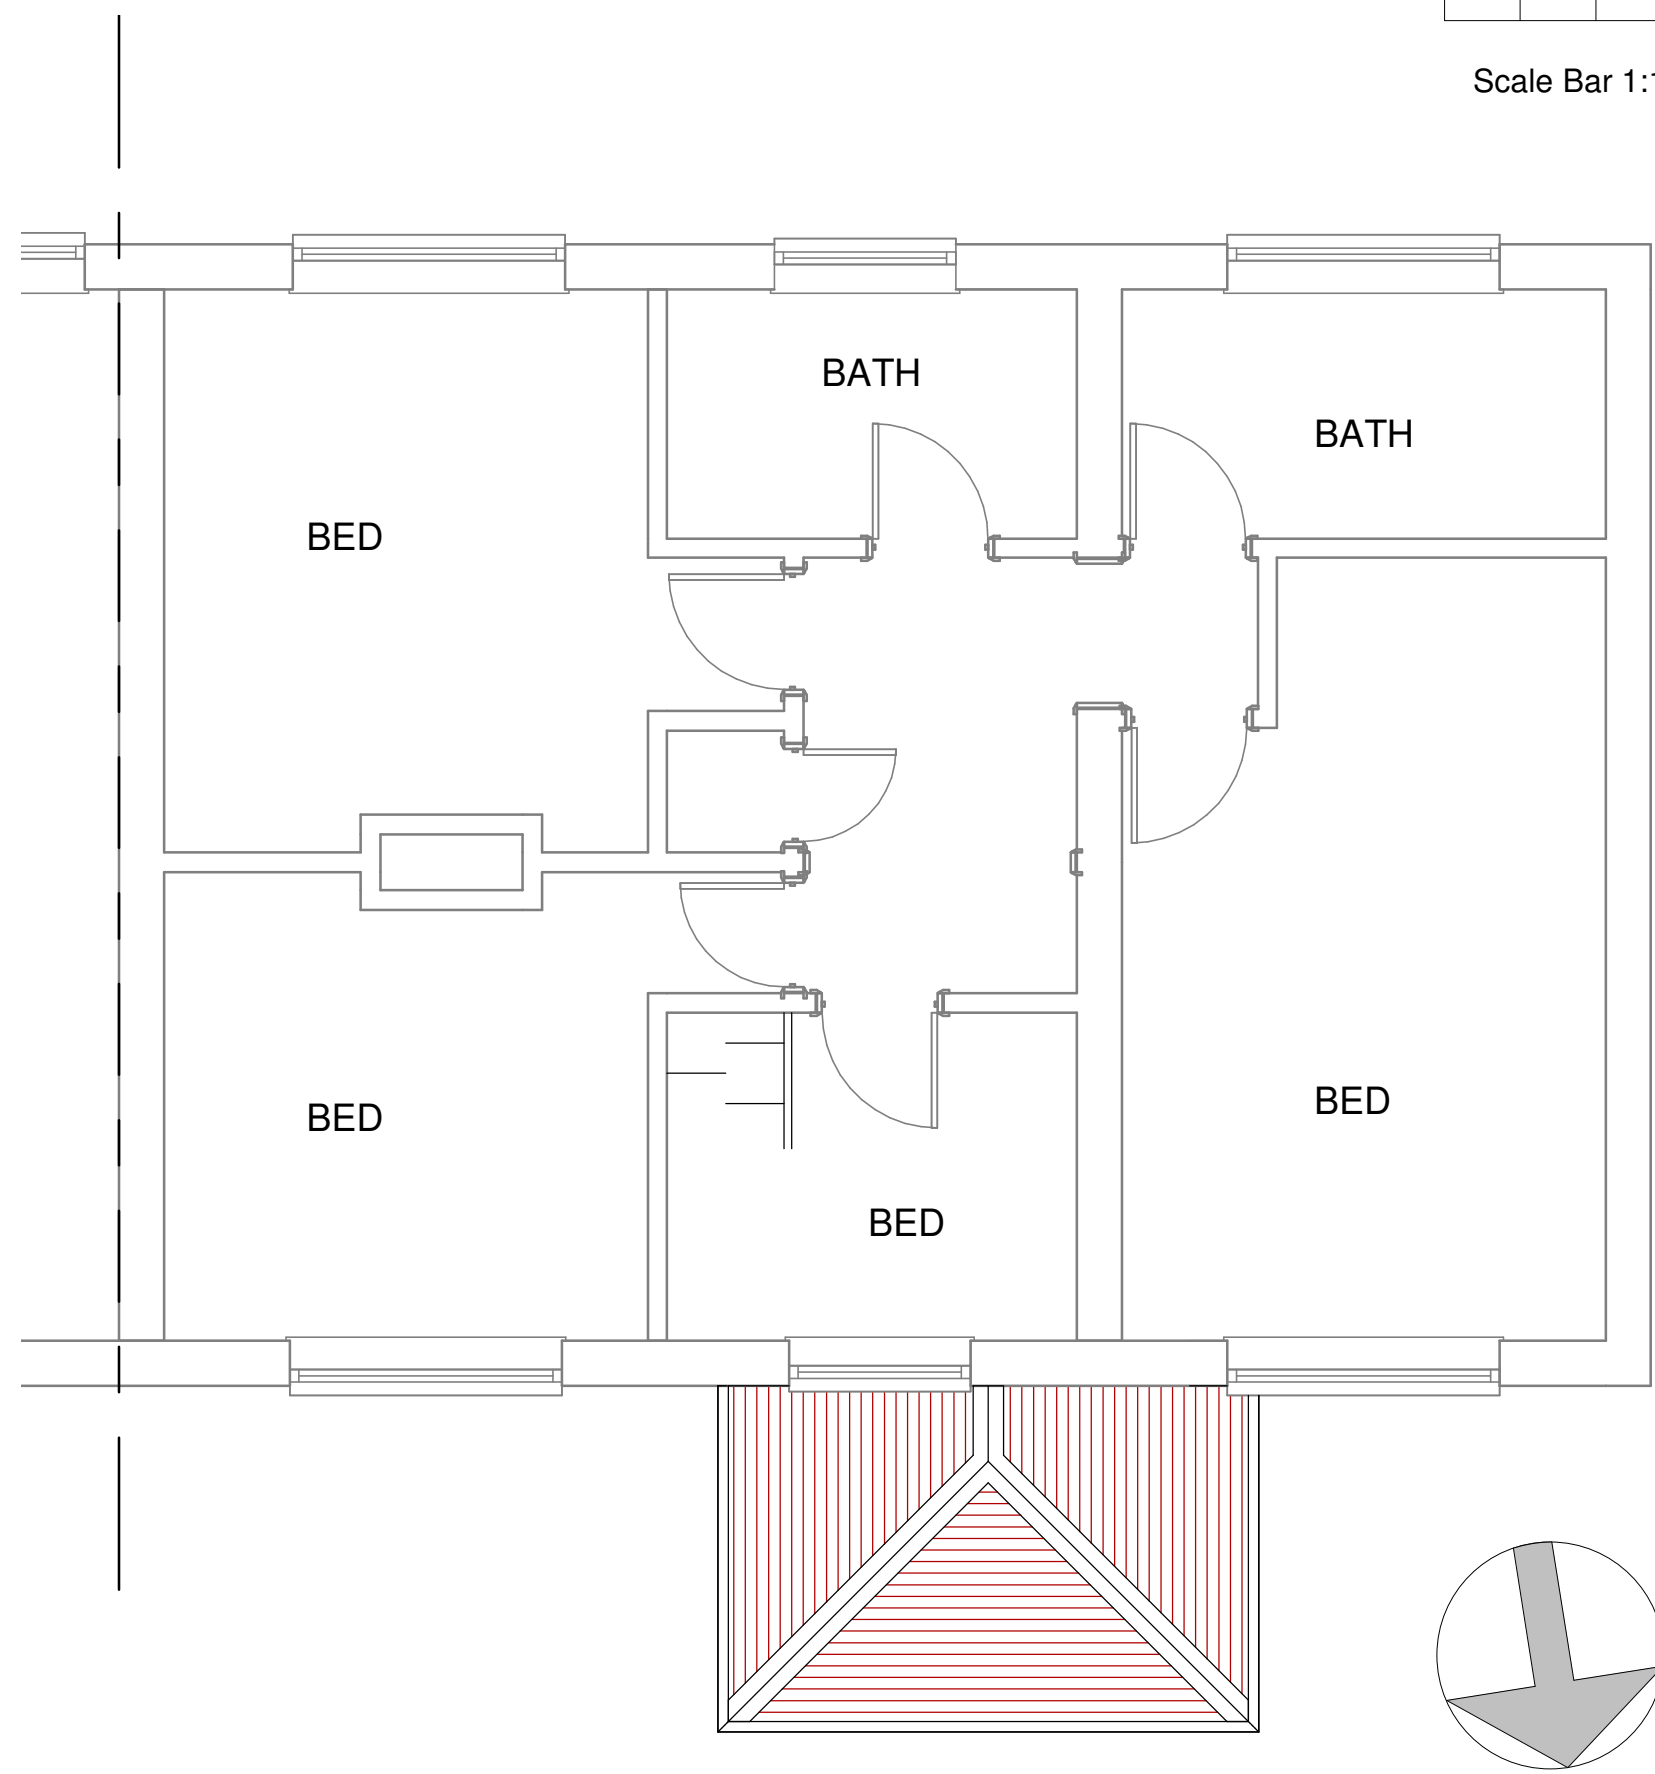


1 1st Floor Existing
1 : 50

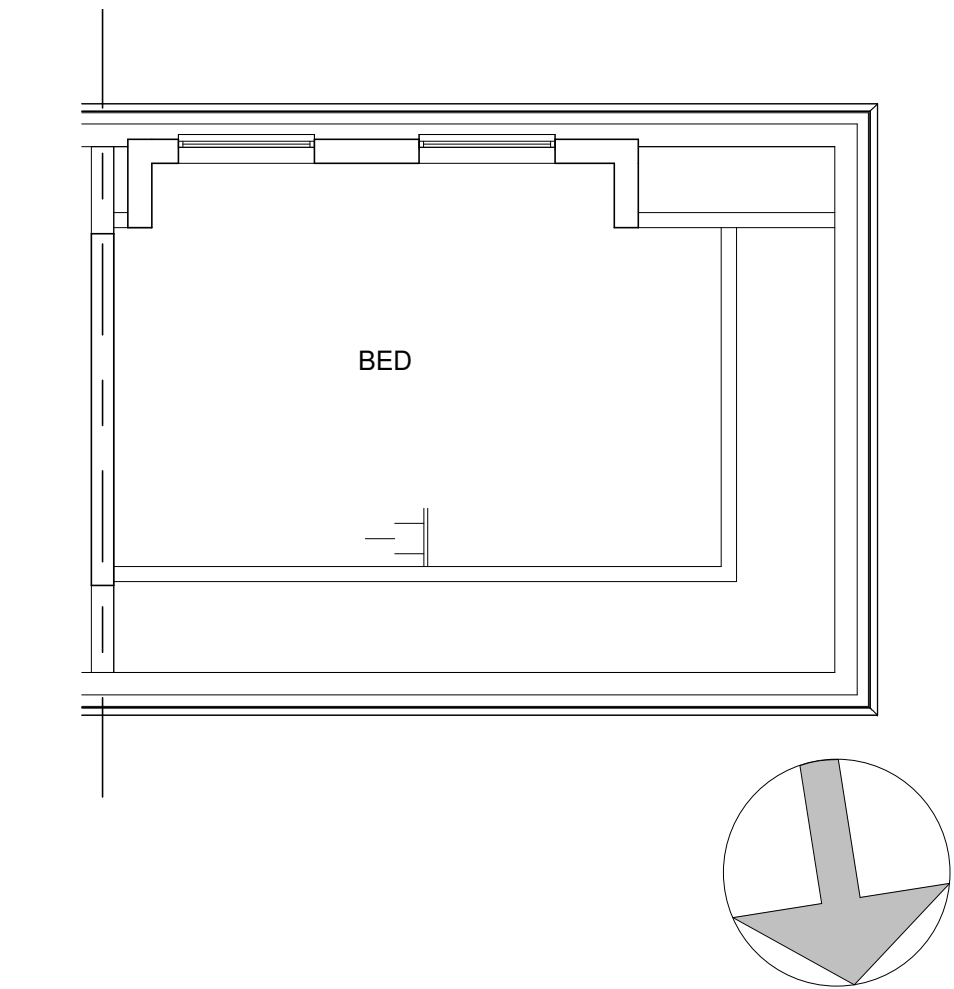

2 1st Floor Proposed
1 : 50

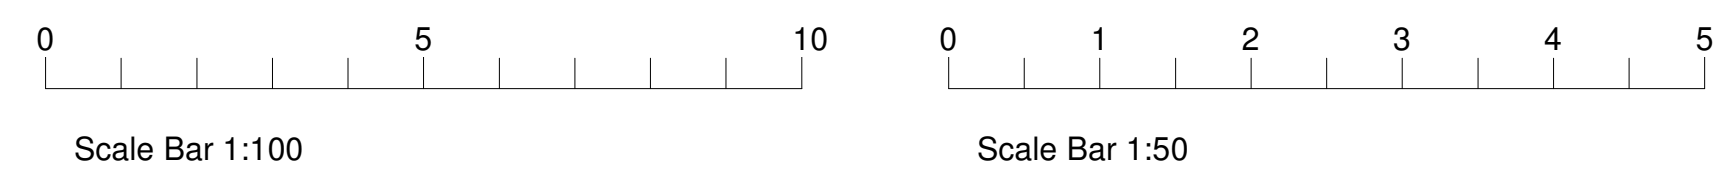

3 2nd Floor Existing
1 : 100

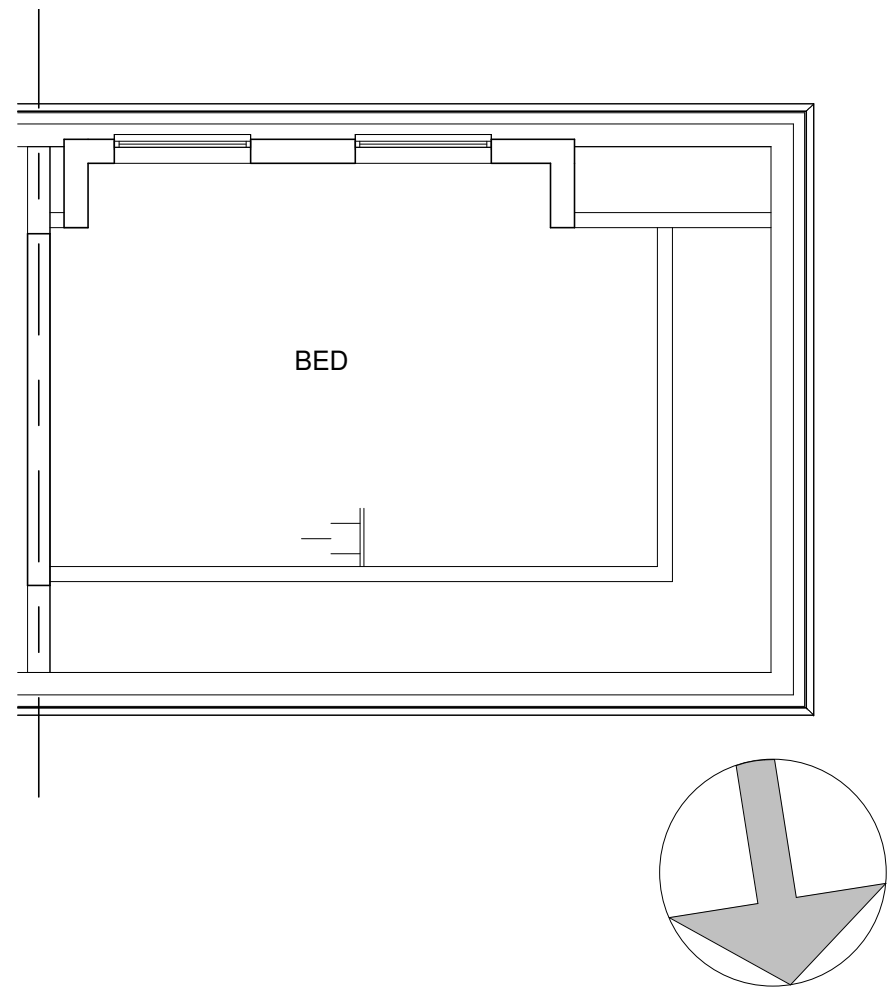

4 2nd Floor Proposed
1 : 100

Do not scale, except for Planning purposes.
Use figured dimensions only.
This drawing is subject to copyright and
must not be reproduced without the
consent of A. Prior of AP architectural.

Revisions:

AParchitectural
design and management

Alan Prior MCIAT
Southmead
West Bracklesham Drive
Bracklesham Bay
Chichester
West Sussex
PO20 8PH
01243 672589
www.aparchitectural.co.uk



PROJECT

**Proposed front
porch**

TITLE

**1st & 2nd Floor
Plan**

CLIENT

**Mr & Mrs
Voroncovs, 95
Griffin Crescent,
Littlehampton,
BN17 7LH**

DRAWN BY AP	CHECKED BY AP	DATE Jan 2020
SCALE (@ A1) As indicated	PROJECT NUMBER APA/119/Griffin	
DRAWING NUMBER 119/02		