


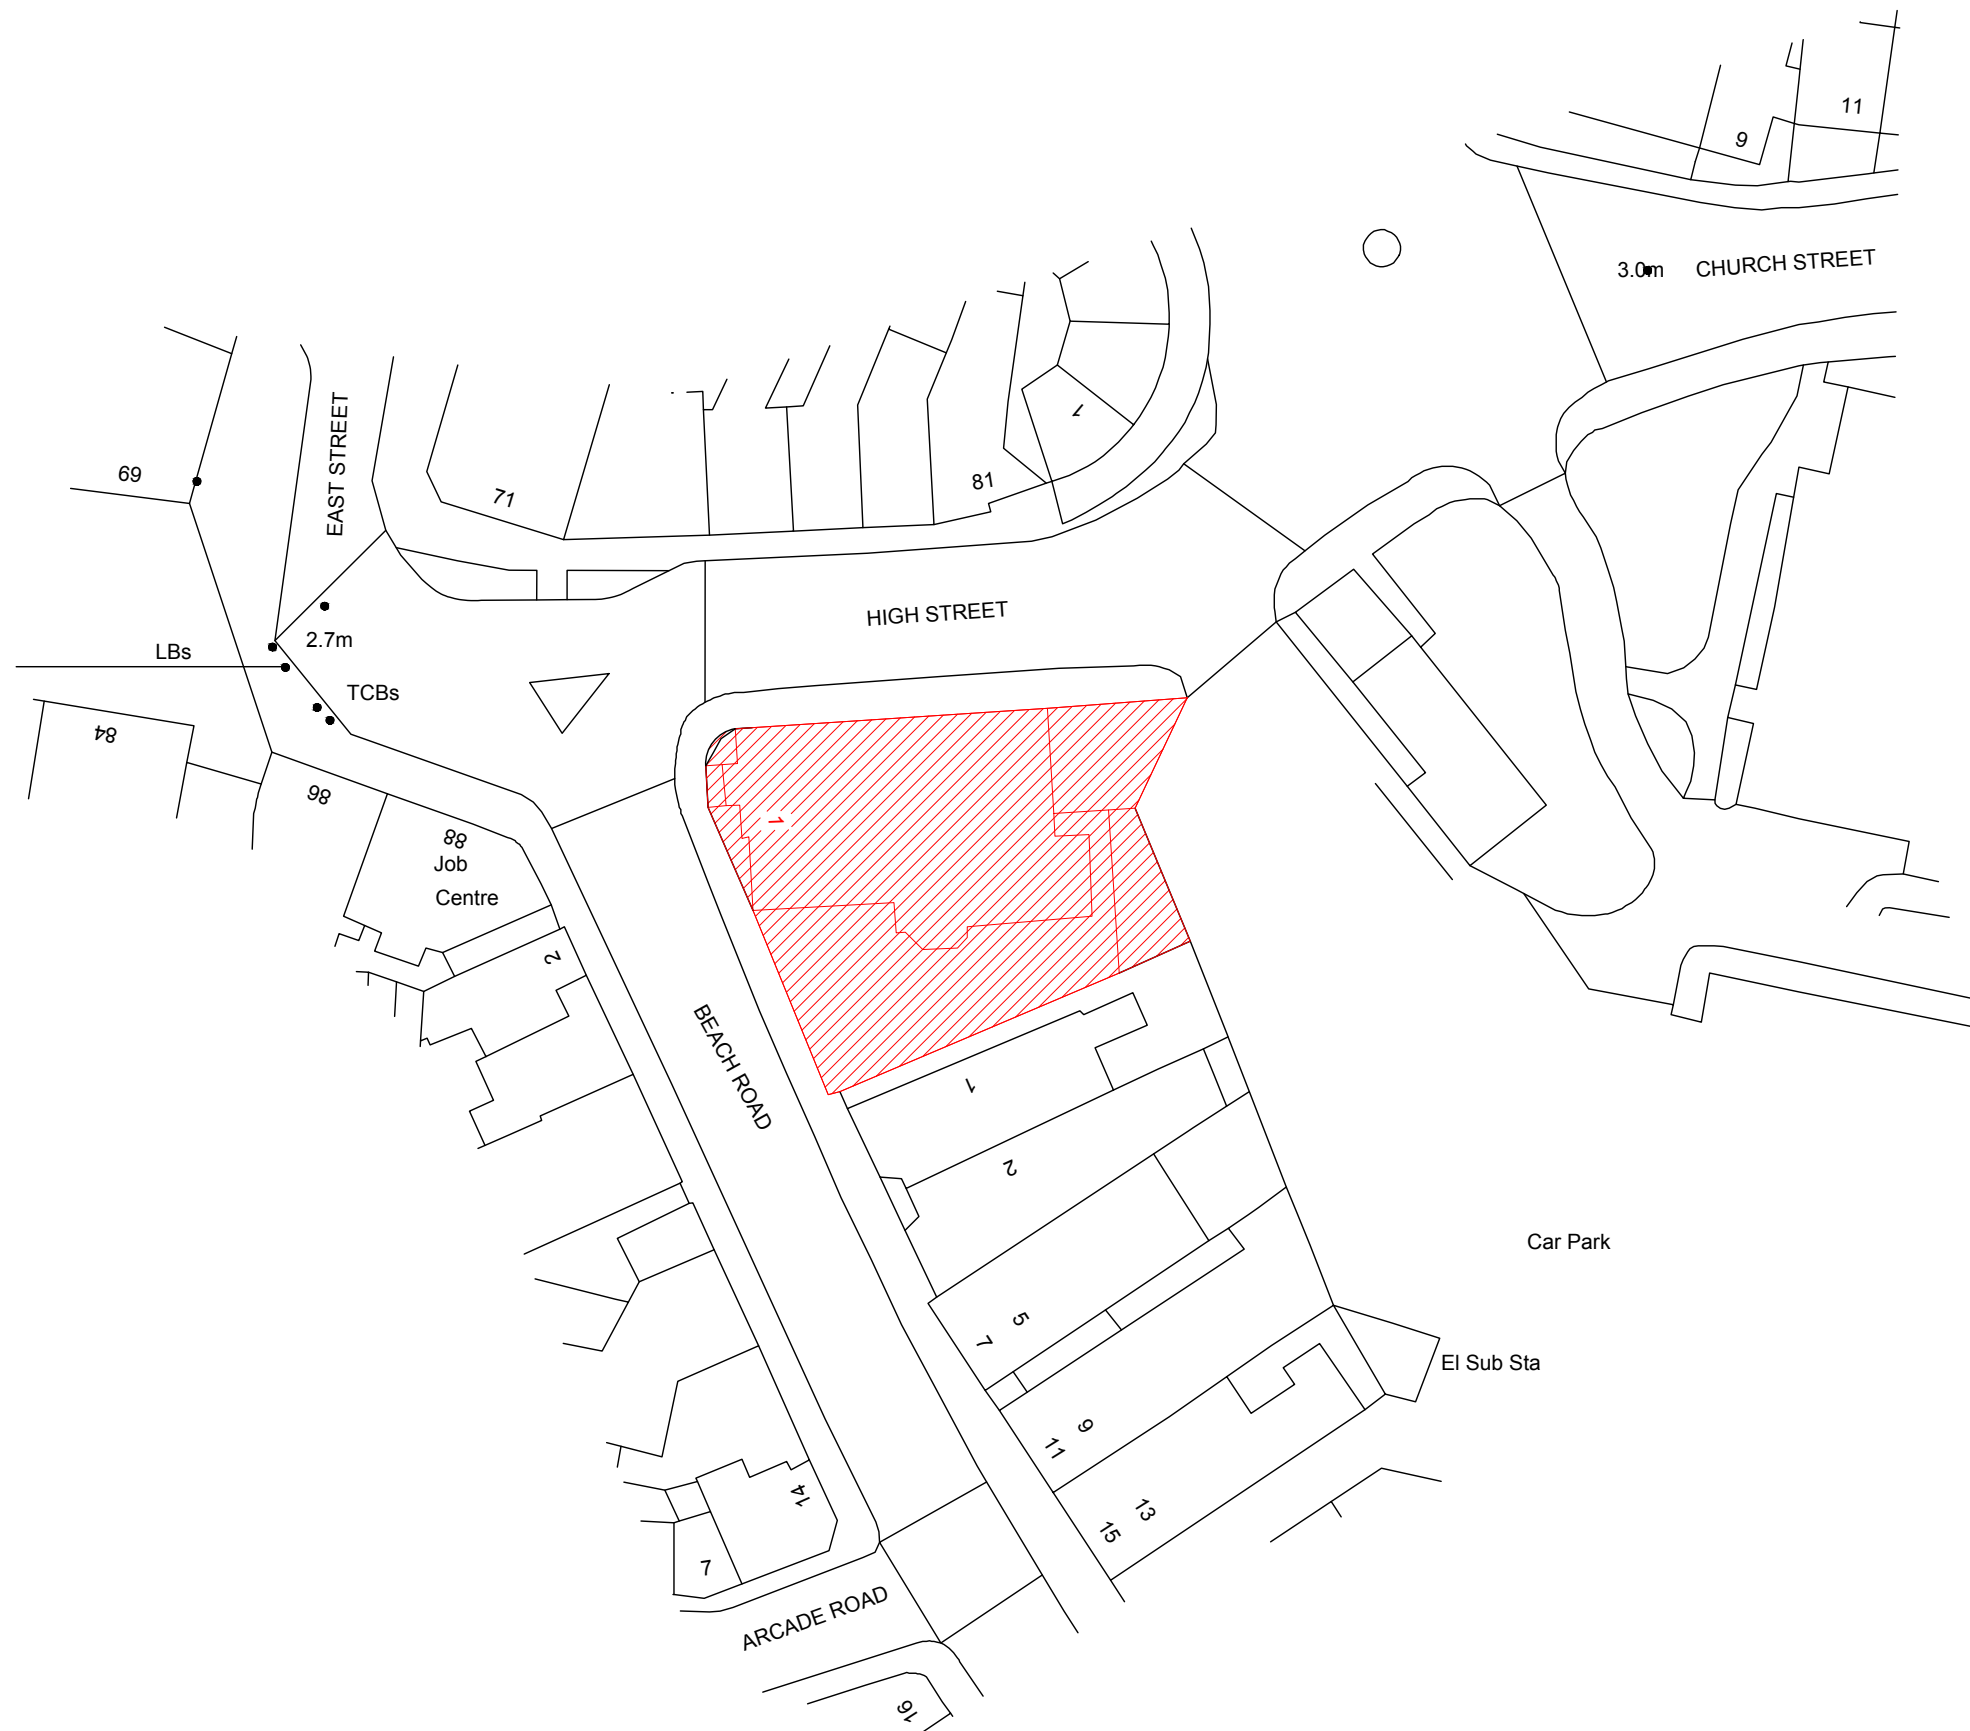

DUFFY ASSOCIATES
BUILDING · ENGINEERING · DESIGN
76 New King's Road · London · SW6 4LT
T 0207 042 8290 · declanduffy@duffyassociates.co.uk

Scale	1:500 @ A3
Date	AUG 2025
Drawing Number	2437.SP
Drawn By	MD

Figured dimensions only to be taken from this drawing.
Any errors or omissions to be reported to the Architect/Engineer.

Copyright retained by **DUFFY ASSOCIATES LTD**