



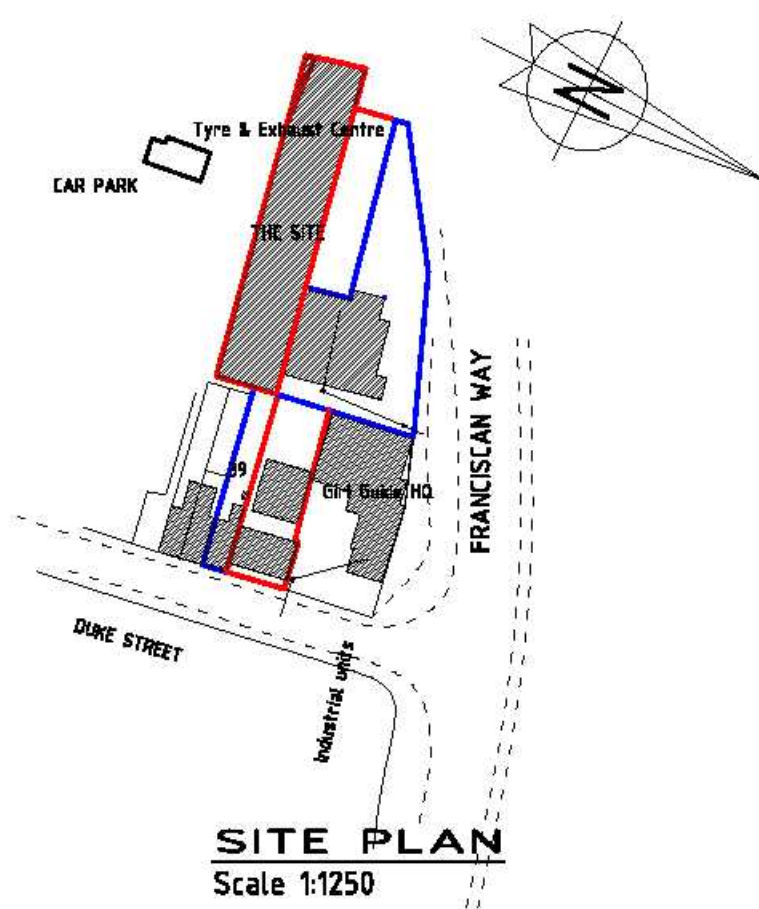

PLOT SIZE A4

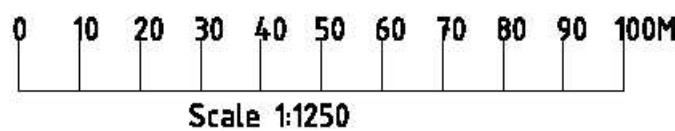

ST. MARTINS BARN
ST. MARTINS CAR PARK
LITTLEHAMPTON

Job: PROPOSED SIGNAGE ONTO FRANCISCAN WAY

Site: St. Martins Barn BN16 6BS

Client:
Littlehampton Tyre & Exhaust Centres
St. Martins Barn BN16 6BS

Date: May 2008

Scale: 1:1250

Portal No. PP-00436455

Dwg No. PP-00436455.01