


5 Shannon Close

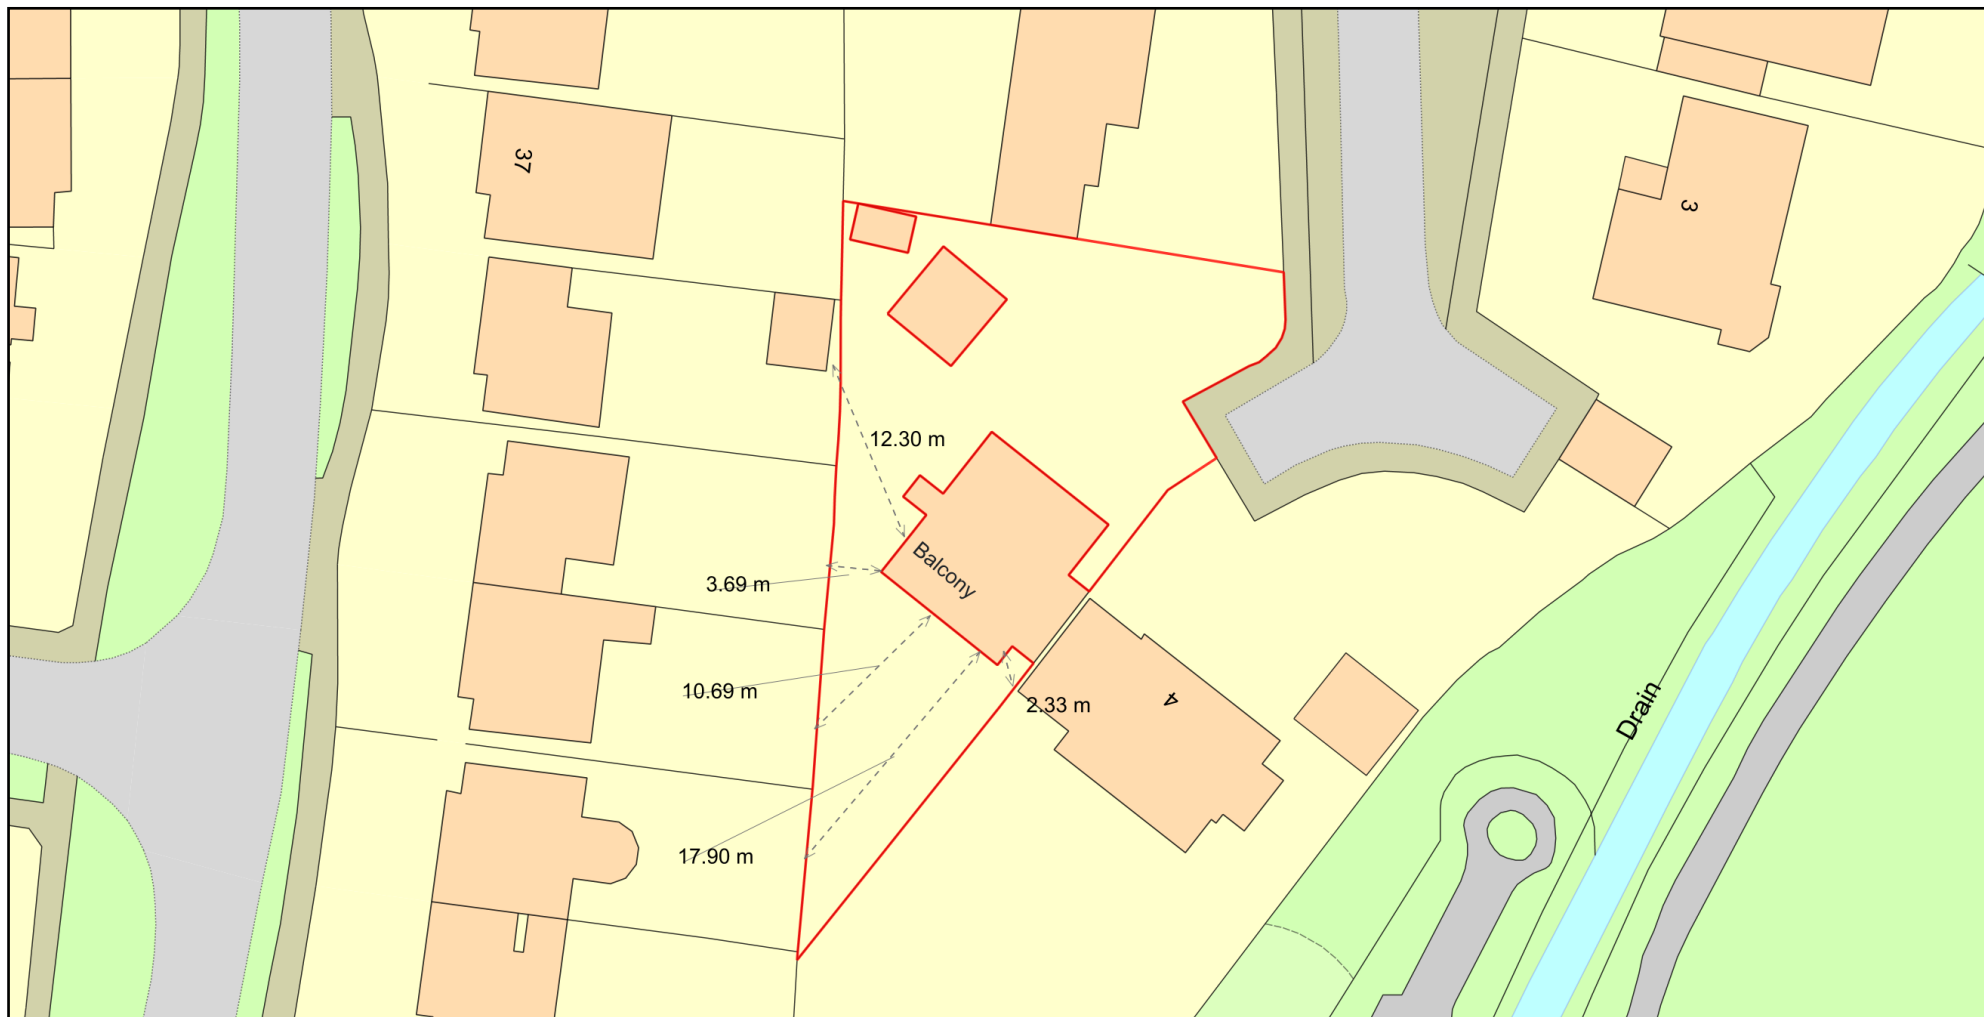

Plan Produced for: Russell Goatcher

Date Produced: 28 Apr 2021

Plan Reference Number: TQRQM21118134850168

Scale: 1:500 @ A4

© Crown copyright and database rights 2021 OS 100042766