


5 Shannon Close

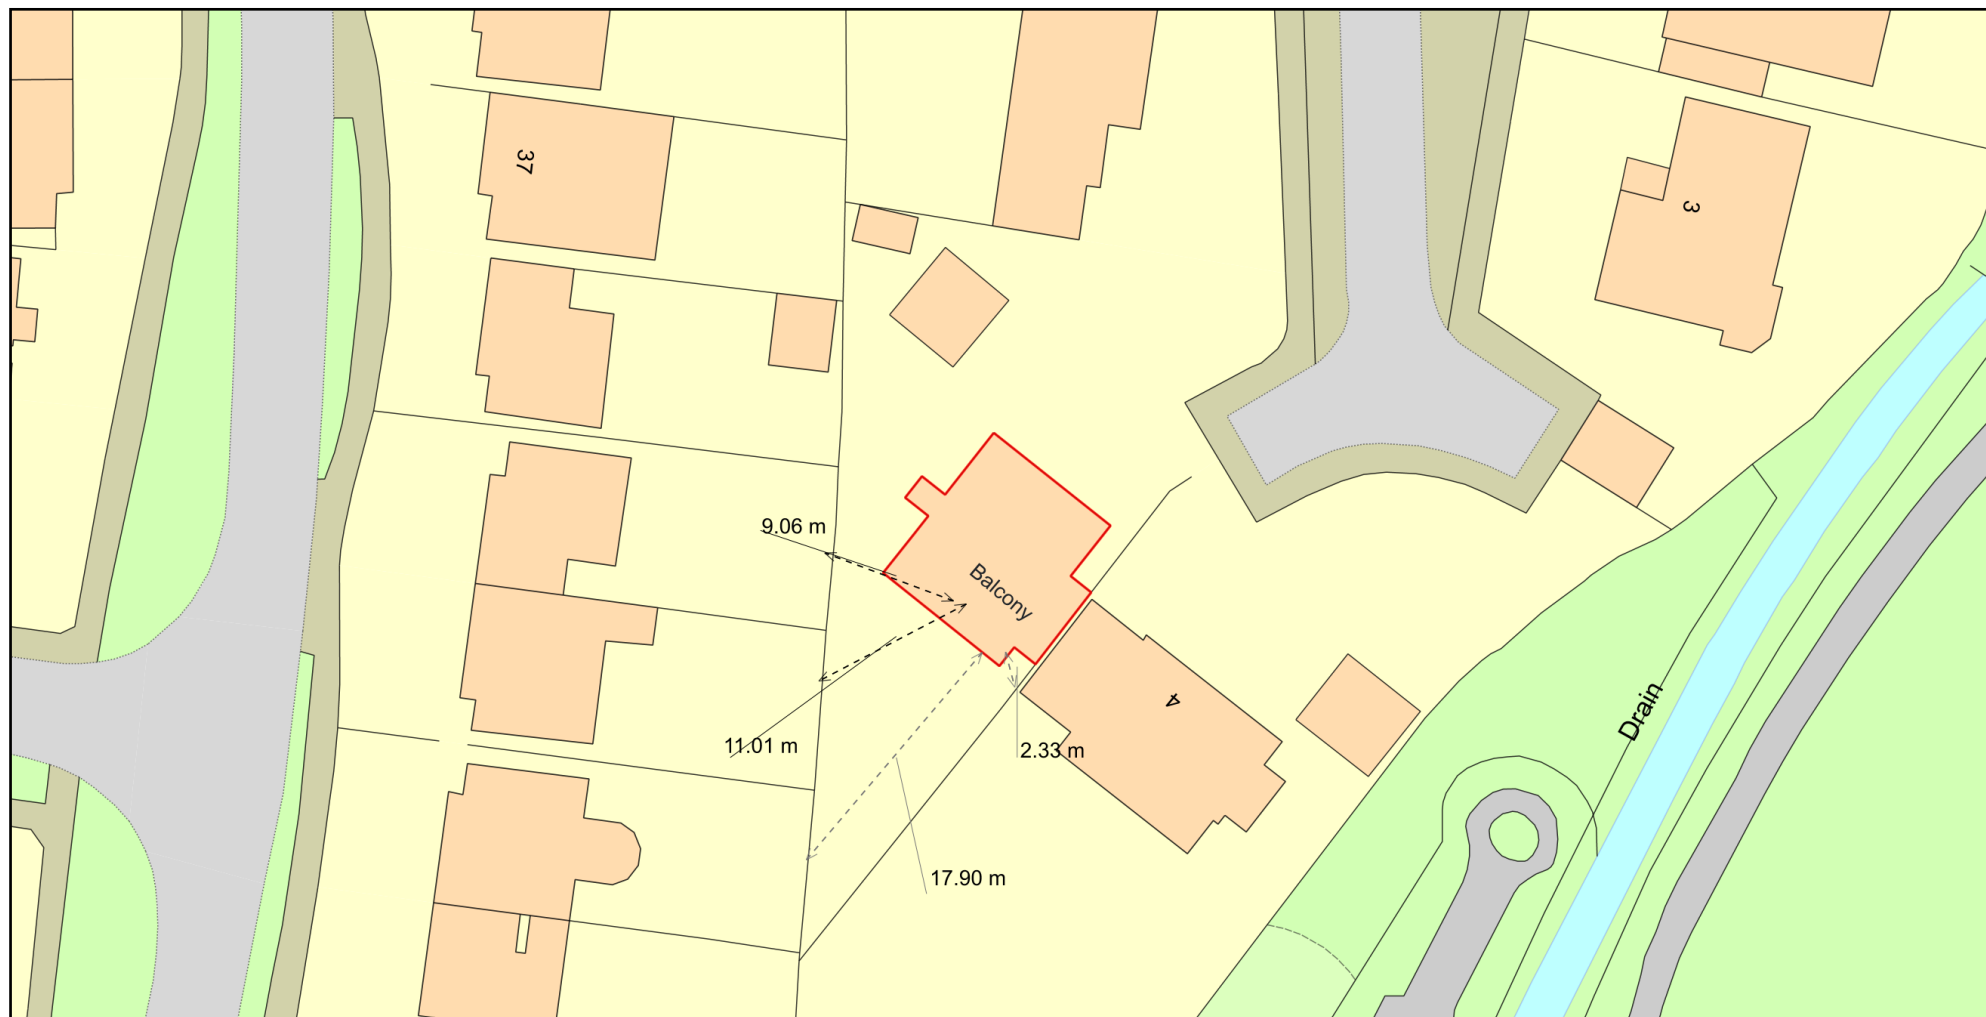

0 20
Metres



Plan Produced for: Russell Goatcher

Date Produced: 23 Aug 2021

Plan Reference Number: TQRQM21235112931117

Scale: 1:500 @ A4

© Crown copyright and database rights 2021 OS 100042766

