
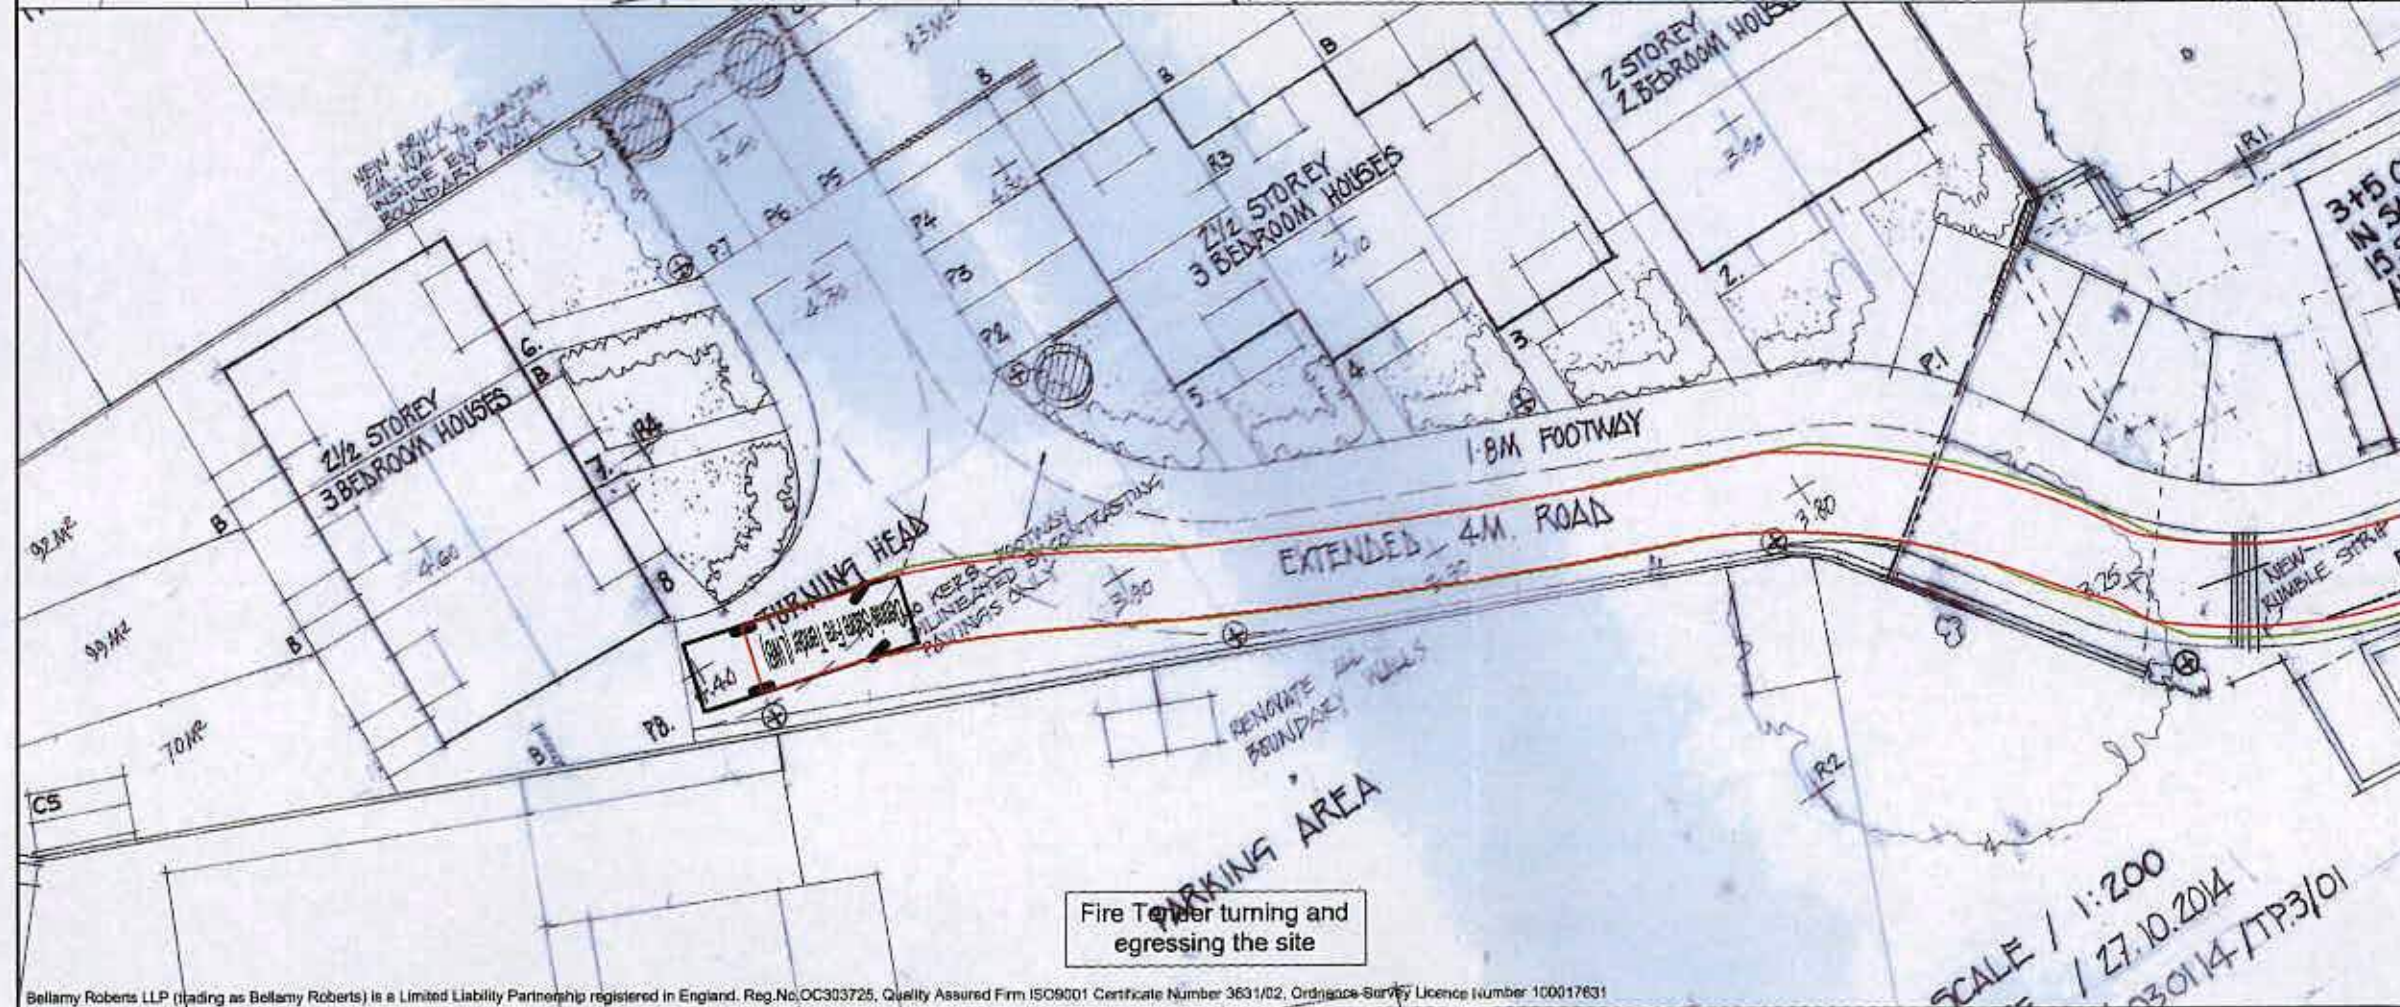


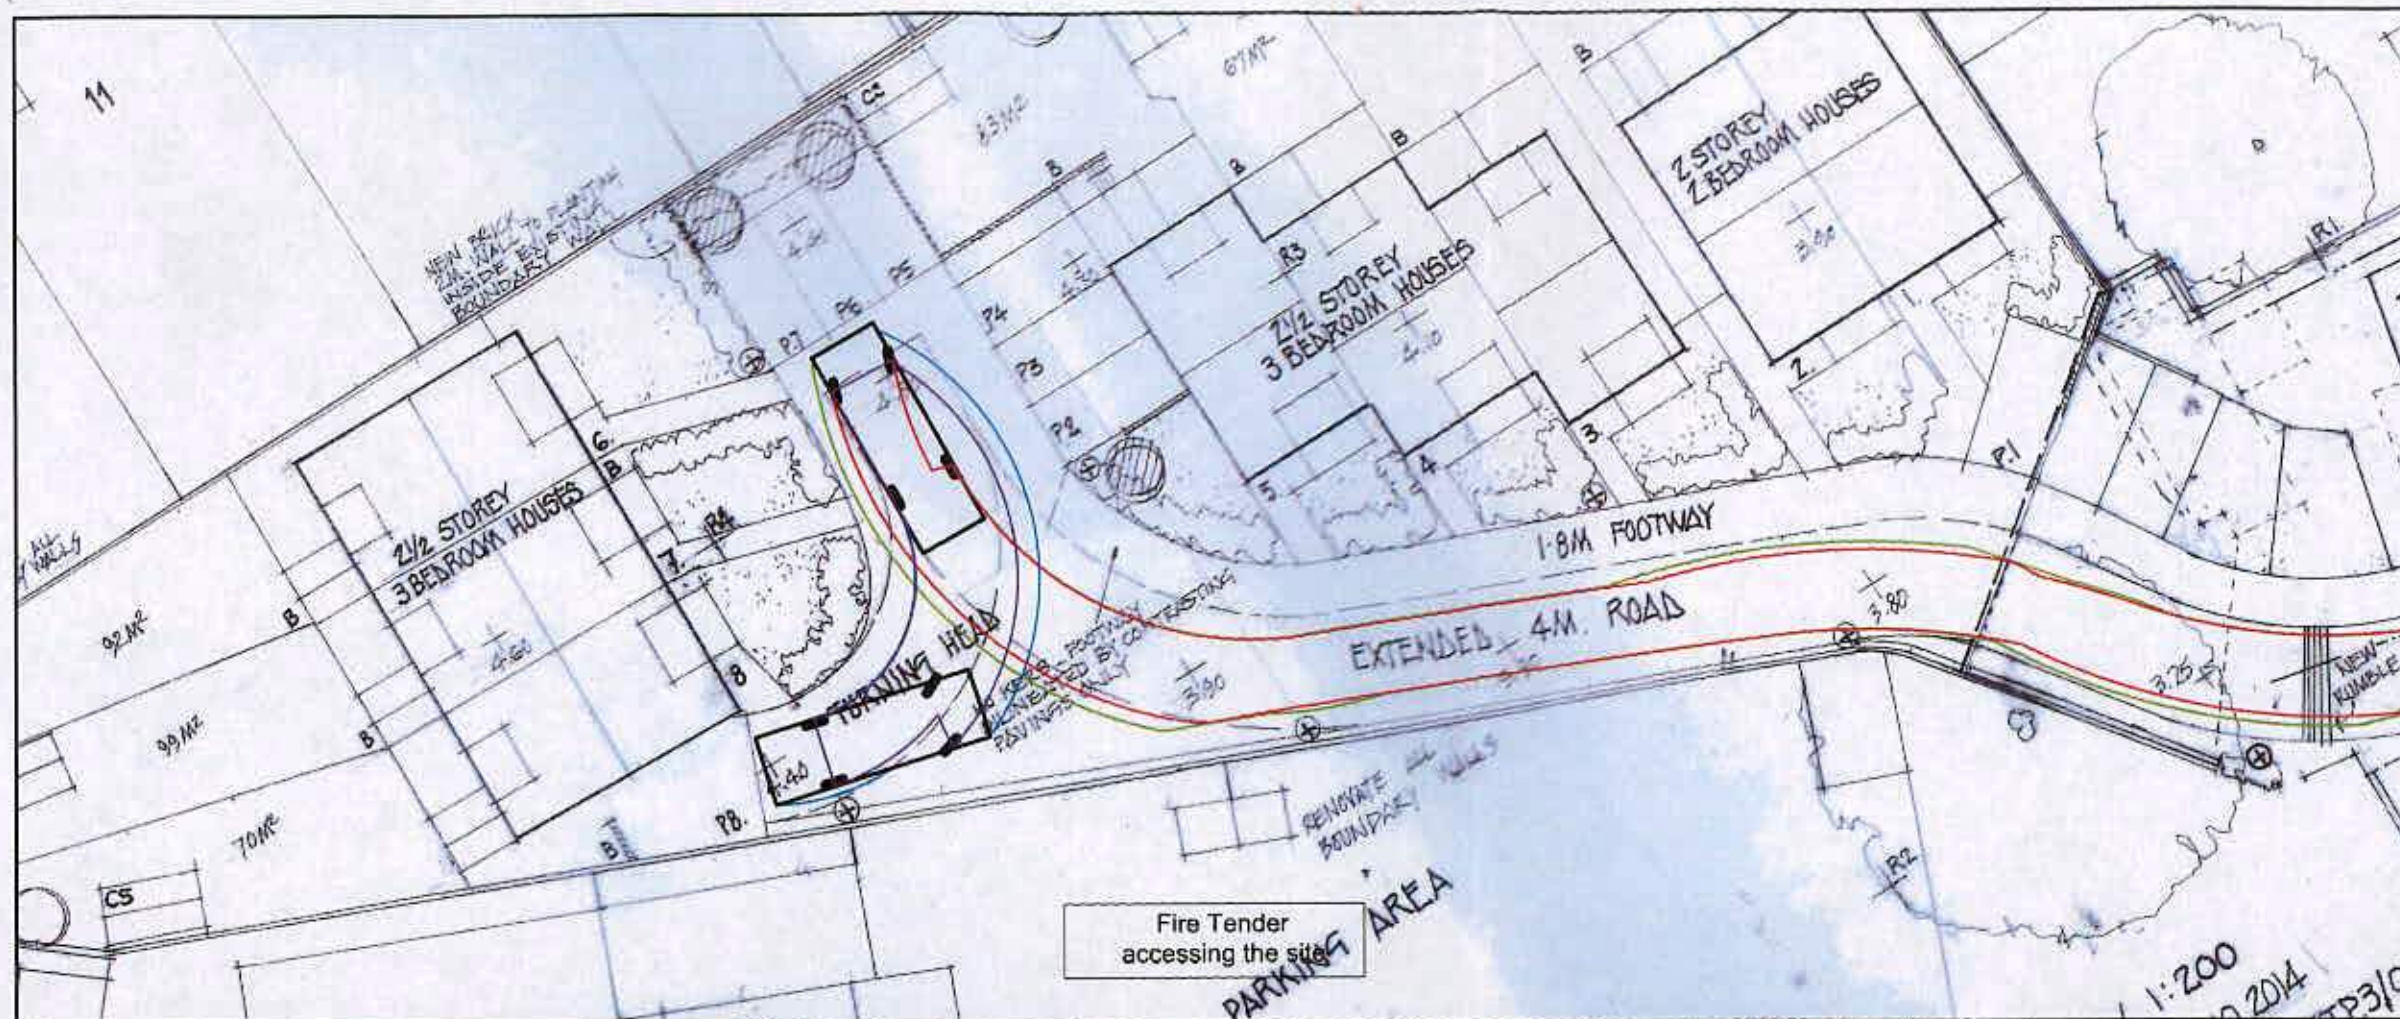

Notes

1. The swept path illustrated is generated by the vehicle dimensioned below.

Dennis Sabre Fire Tender (LWB)

Overall Length	7.700m
Overall Width	2.430m
Overall Body Height	3.512m
Min Body Ground Clearance	0.397m
Track Width	2.380m
Lock to Lock Time	5.00s
Kerb to Kerb Turning Radius	7.400m

C	Schema Updated	AM	ITR
B	Minor amendments	GPW	ITR
A	Minor amendments	GPW	ITR

AMENDMENT

DATE	CHK
------	-----

bellamy roberts

Clover House
Western Lane
Odiham
Hampshire, RG29 1TU

Tel: 01256 703355
Fax: 01256 704934
Email: info@bellamyroberts.co.uk

CLIENT
Graham Nicolls Limited

PROJECT
The Old Dairy, Little Hampton

TITLE
Fire Tender accessing the site, turning and egressing

DRAWN BY GPW	CHECKED BY GPW	DATE 16/12/13	REVISED BY ITR
-----------------	-------------------	------------------	-------------------

SCALE
1:250 @ A3

4429/201

C

Bellamy Roberts LLP (trading as Bellamy Roberts) is a Limited Liability Partnership registered in England. Reg.No. OC303725. Quality Assured Firm ISO9001 Certificate Number 3631/02. Ordnance Survey Licence (Number 100017631)