


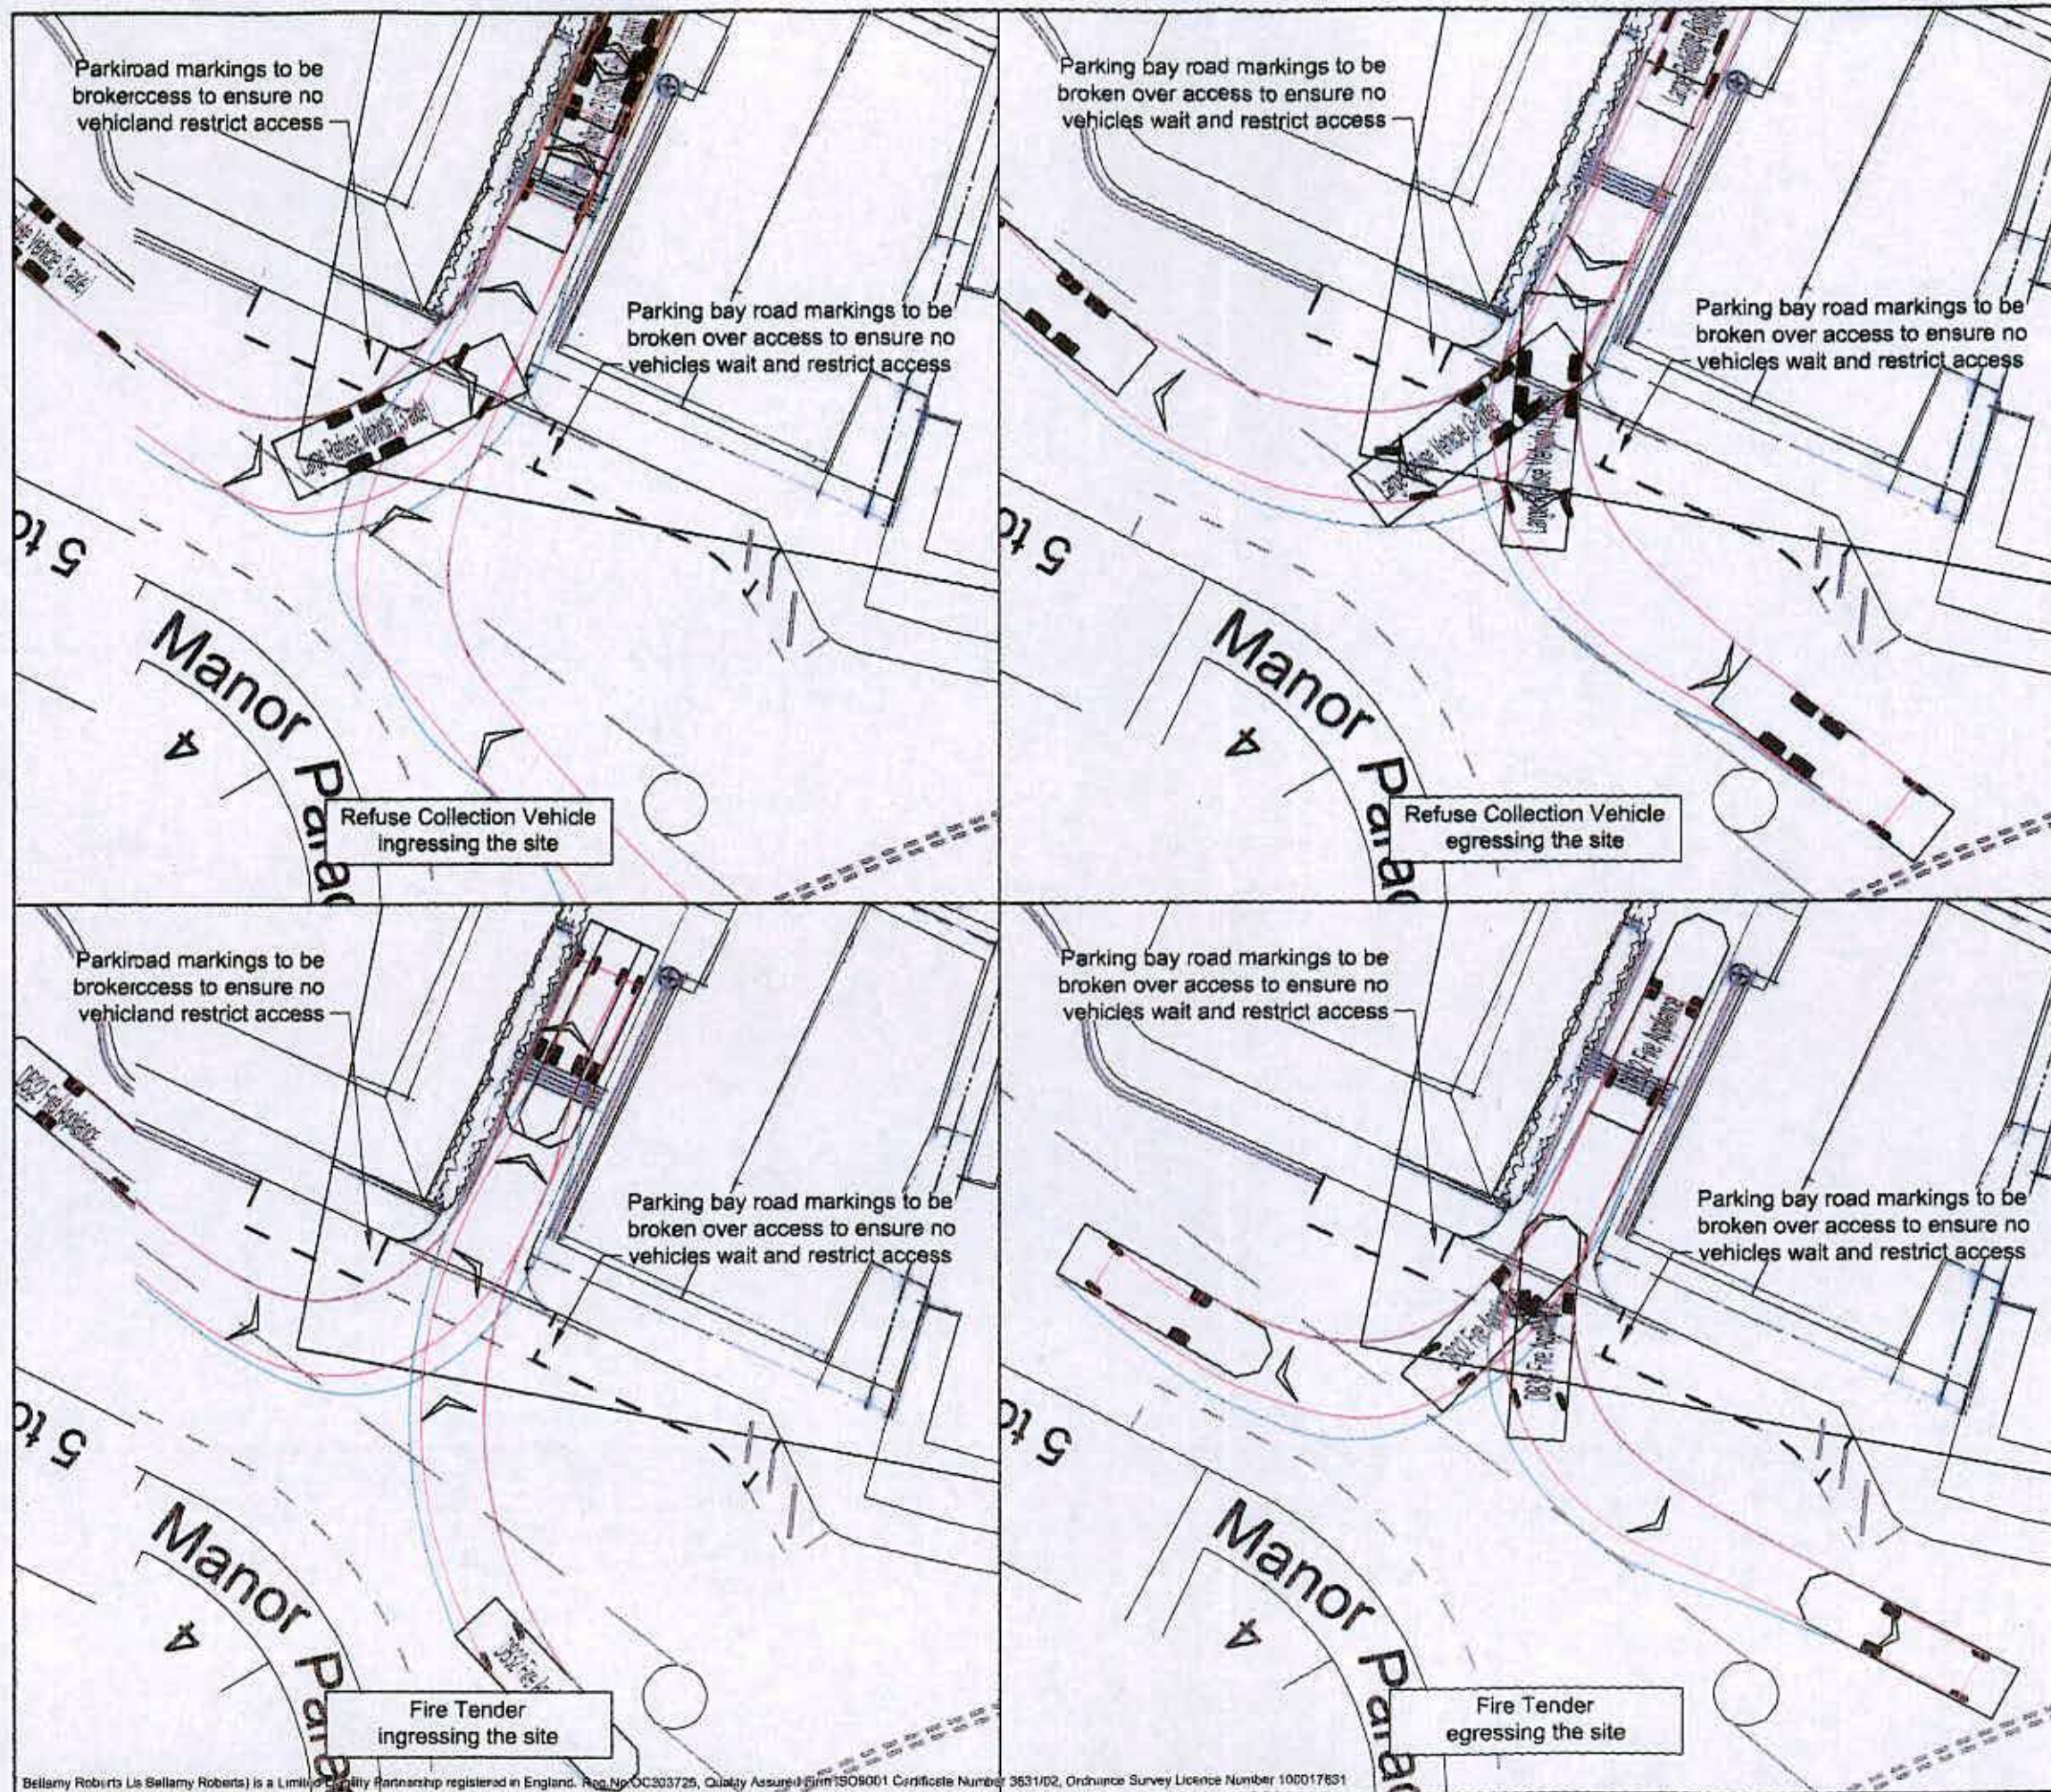

Notes

1. The swept path illustrated is generated by the vehicles detailed below.

Large Refuse Vehicle (3 axle)

Overall Length 9.860m
Overall Width 2.450m
Overall Body Height 3.814m
Min Body Ground Clearance 0.366m
Track Width 2.450m
Lock-to-lock time 4.00s
Curb to Curb Turning Radius 9.500m

DB32 Fire Appliance

Overall Length 8.880m
Overall Width 2.180m
Overall Body Height 3.452m
Min Body Ground Clearance 0.337m
Max Track Width 2.121m
Lock-to-lock time 6.00s
Curb to Curb Turning Radius 7.910m

REV	DESCRIPTION	DATE	BY
A	Swept path updated		CP

REV	DESCRIPTION	DATE	BY
	AMENDMENT		CP

bellamy roberts

Clover House
Western Lane
Odiham
Hampshire, RG29 1TU

Tel: 01256 703355
Fax: 01256 704934
Email: info@bellamyroberts.co.uk

Client: Graham Nicolls Limited

Project: The Old Dairy, Little Hampton

Work: Service Vehicles ingressing and egressing the redevelopment site

DRAWN BY	CHECKED BY	DATE
ARM	ARM	ITR
DATE: 11/12/14	CHECKED: 4429/203	DATE: A
SCALE: 1:250 @ A3		

Bellamy Roberts Ltd (Bellamy Roberts) is a Limited Liability Partnership registered in England. Reg No OC303725, Quality Assured Firm ISO9001 Certificate Number 3631/02, Ordnance Survey Licence Number 100017831