


REVAL 04.06.2014 / LENGTH INCREASED TO
COMPLY WITH SPACE STANDARDS.

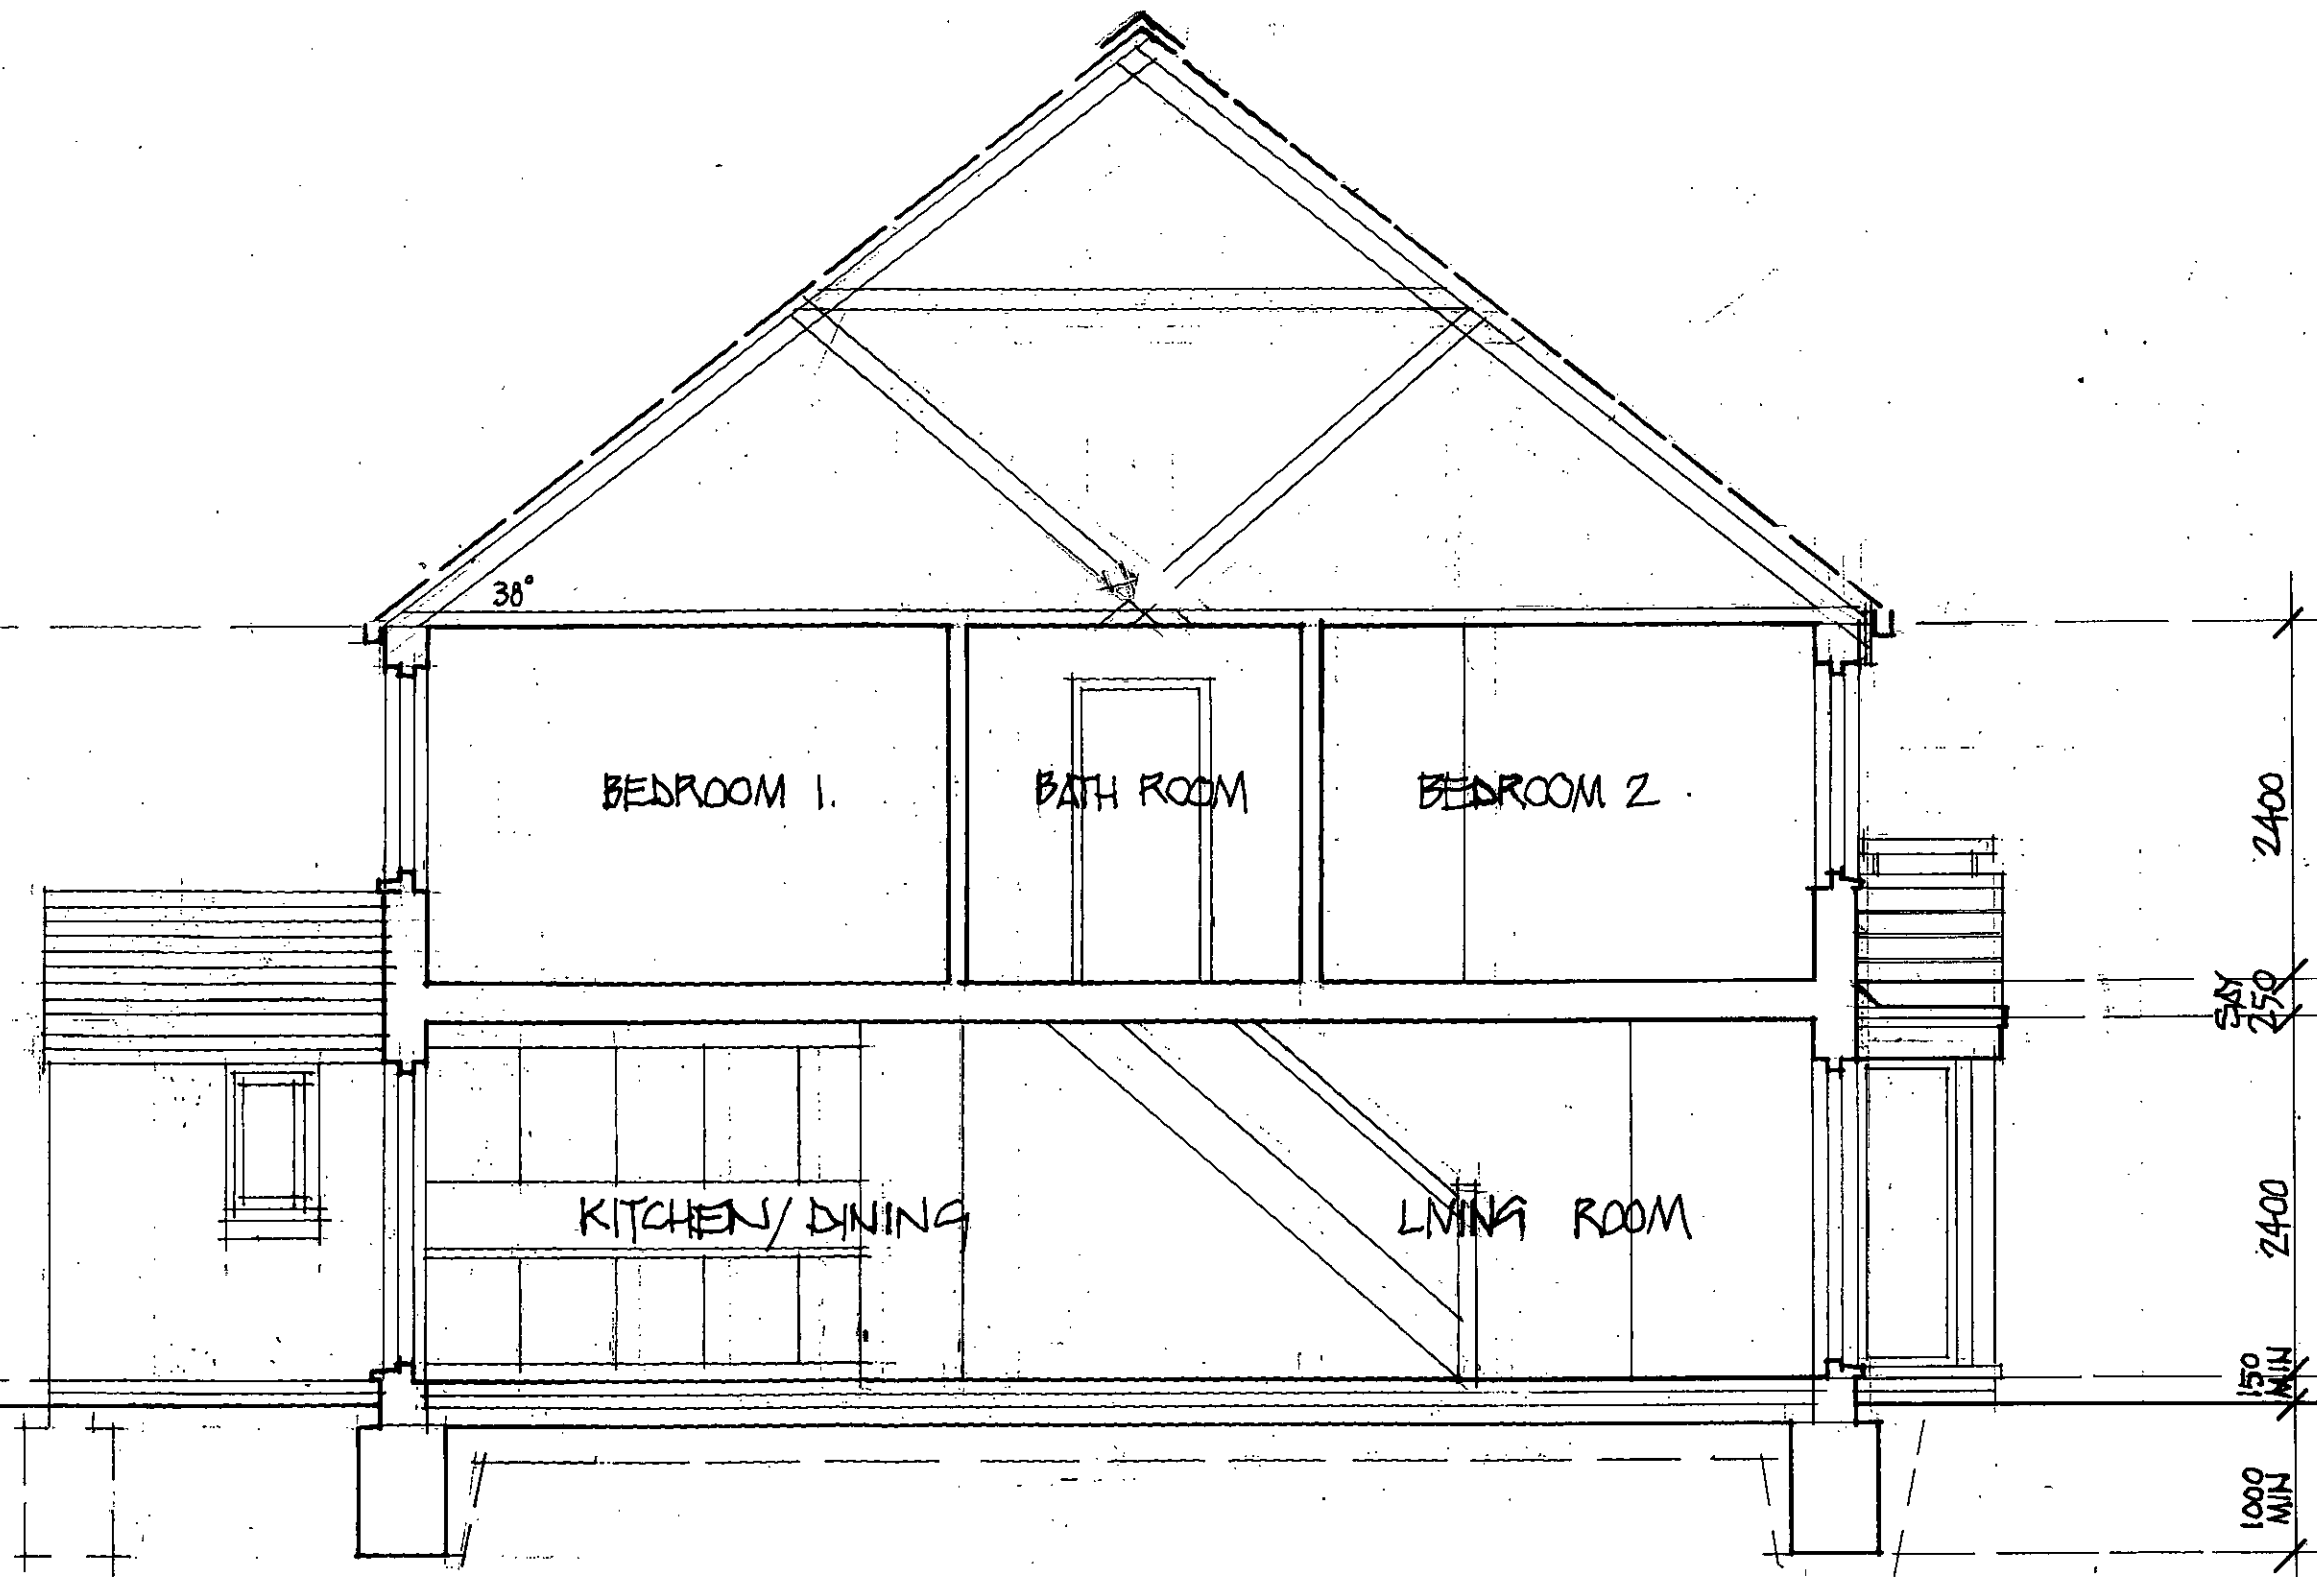

TWO STOREY 4.5M CENTRE TWO BEDROOM HOUSE TYPICAL SECTION
THE OLD DAIRY . LITTLEHAMPTON
GRAHAM NICOLLS LTD. BUILDING DESIGN+TECHNOLOGY. TEL/07990 522709

SCALE / 1:50
DATE / 26.04.2014
DWG.No/ 030114/TP3/06