


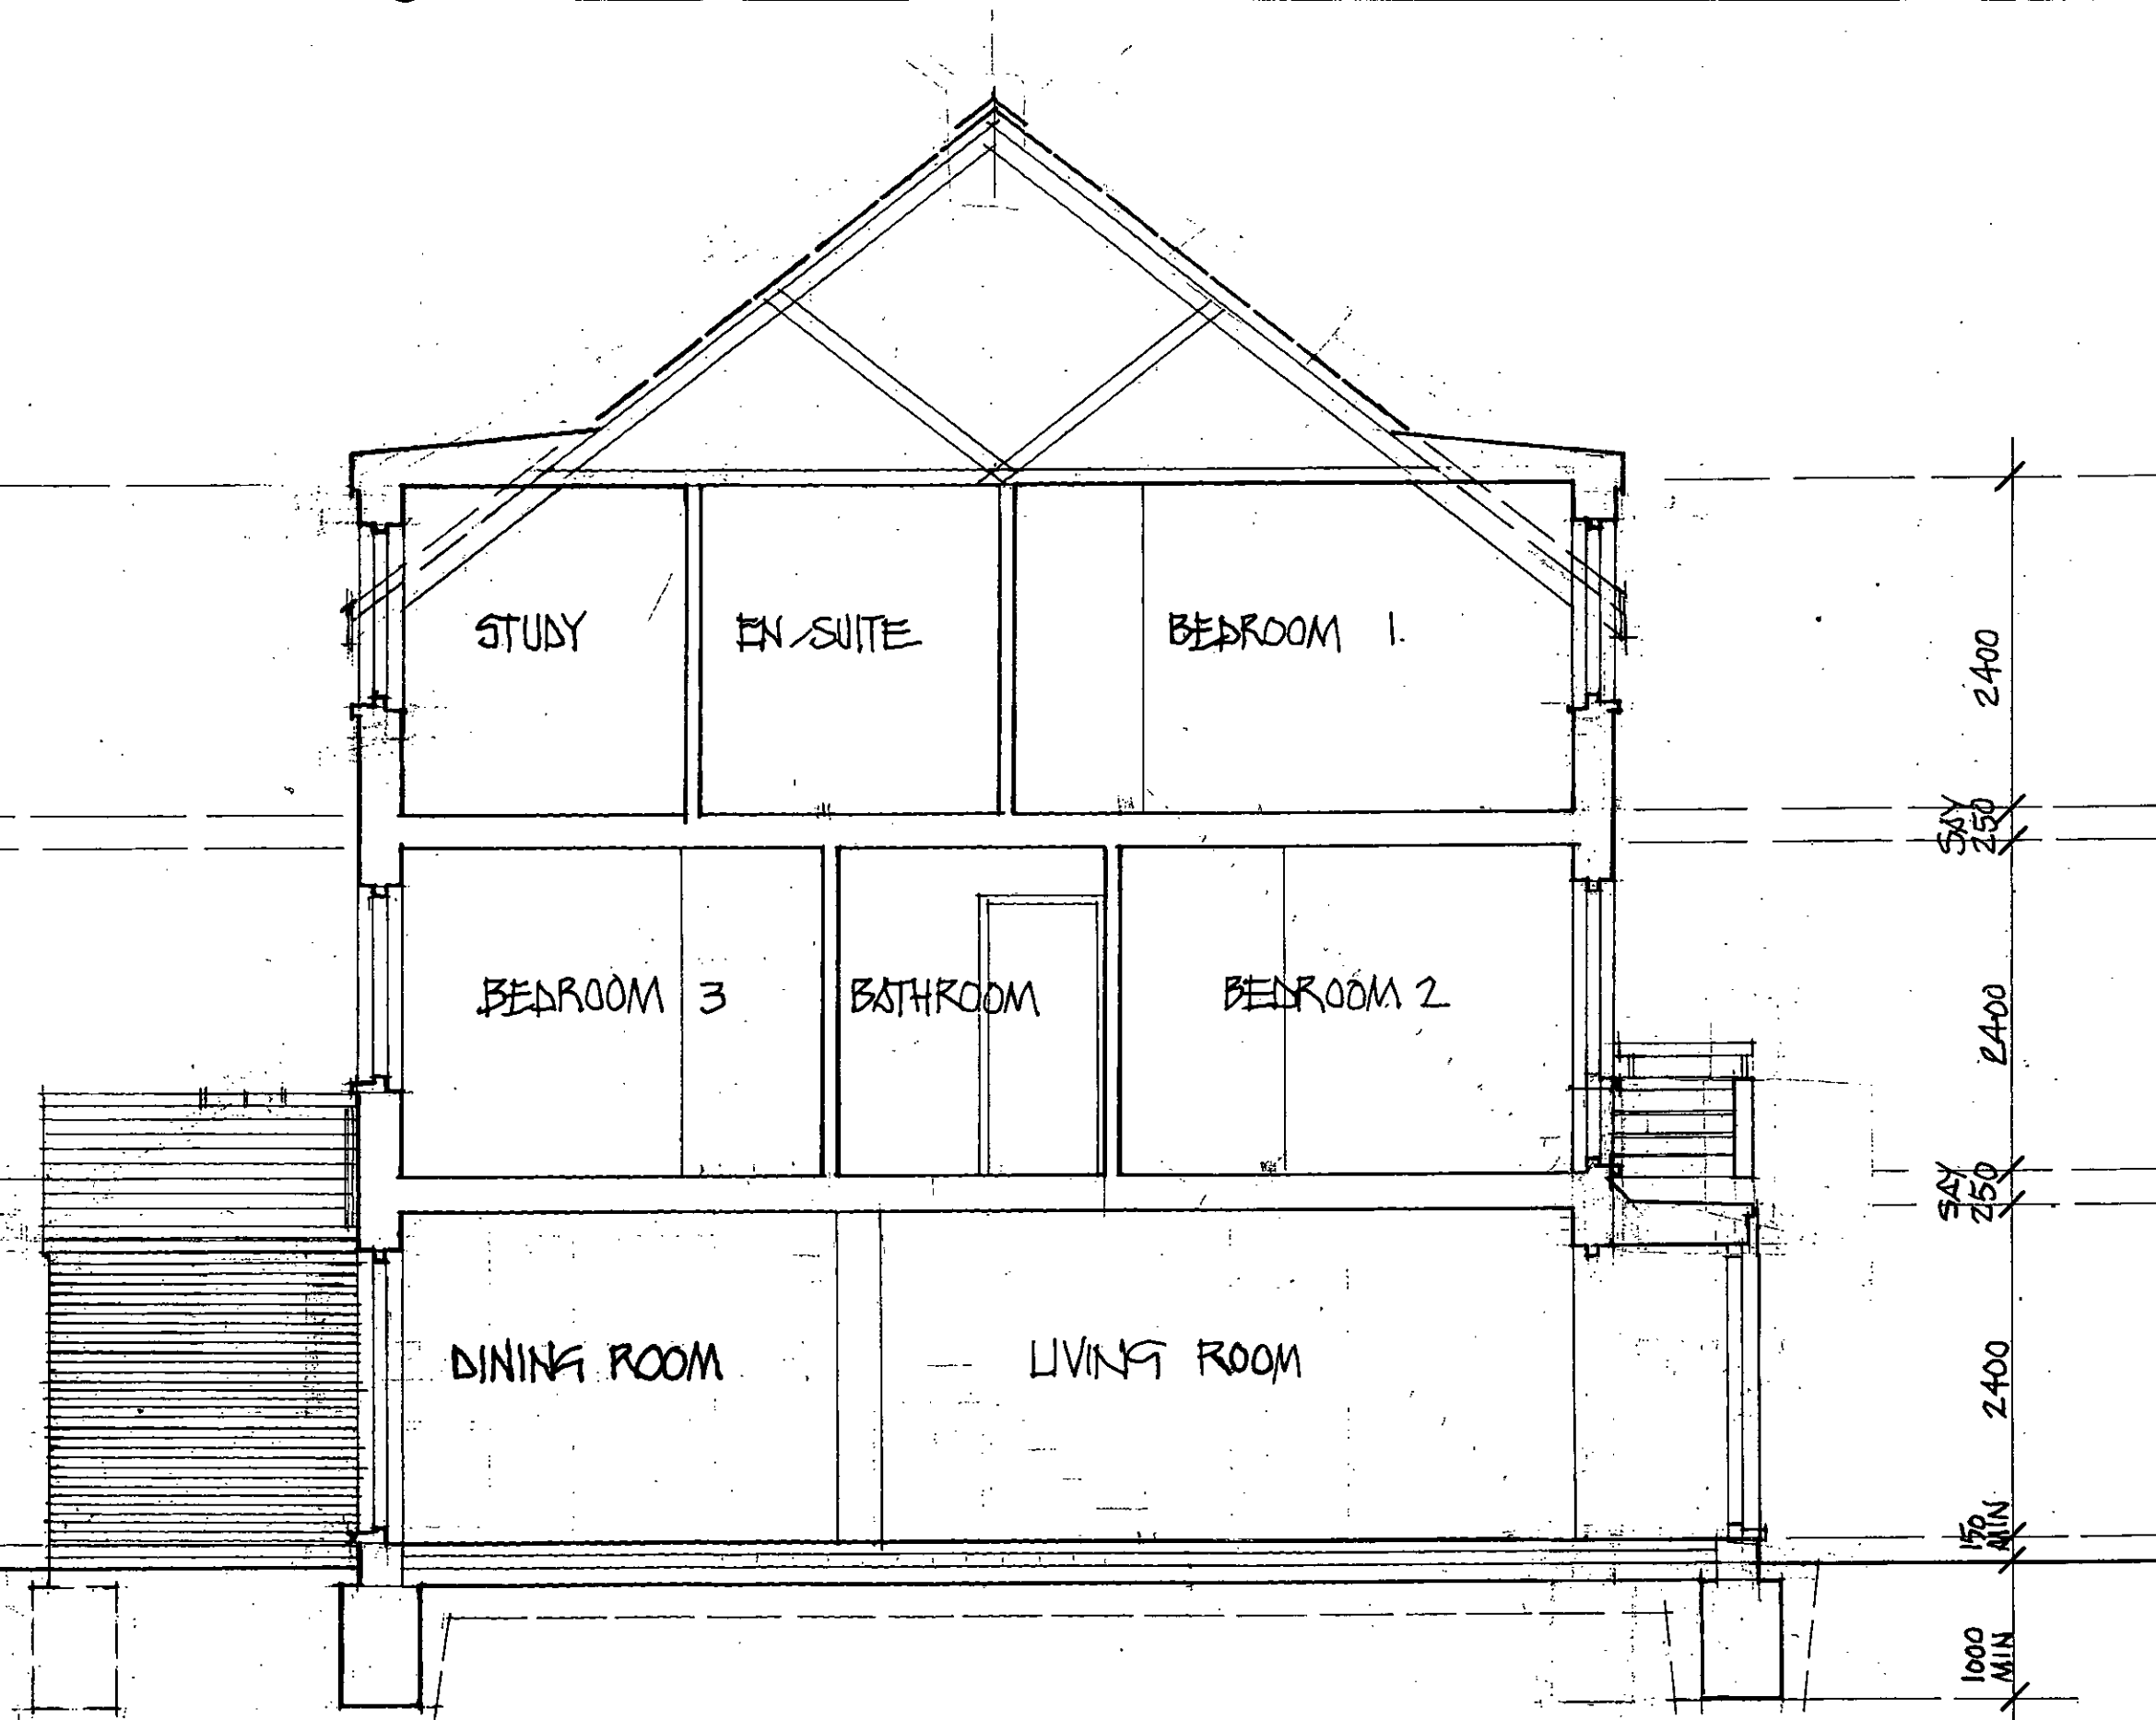

2 1/2 STOREY 5M CENTRE THREE BEDROOM HOUSE - TYPICAL SECTION
 THE OLD DAIRY LITTLEHAMPTON
 GRAHAM NICOLLS LTD. BUILDING DESIGN + TECHNOLOGY

TEL/07990 522709

SCALE / 1:50
 DATE / 30.04.2014
 DWF NO / 030114/TP3/07