



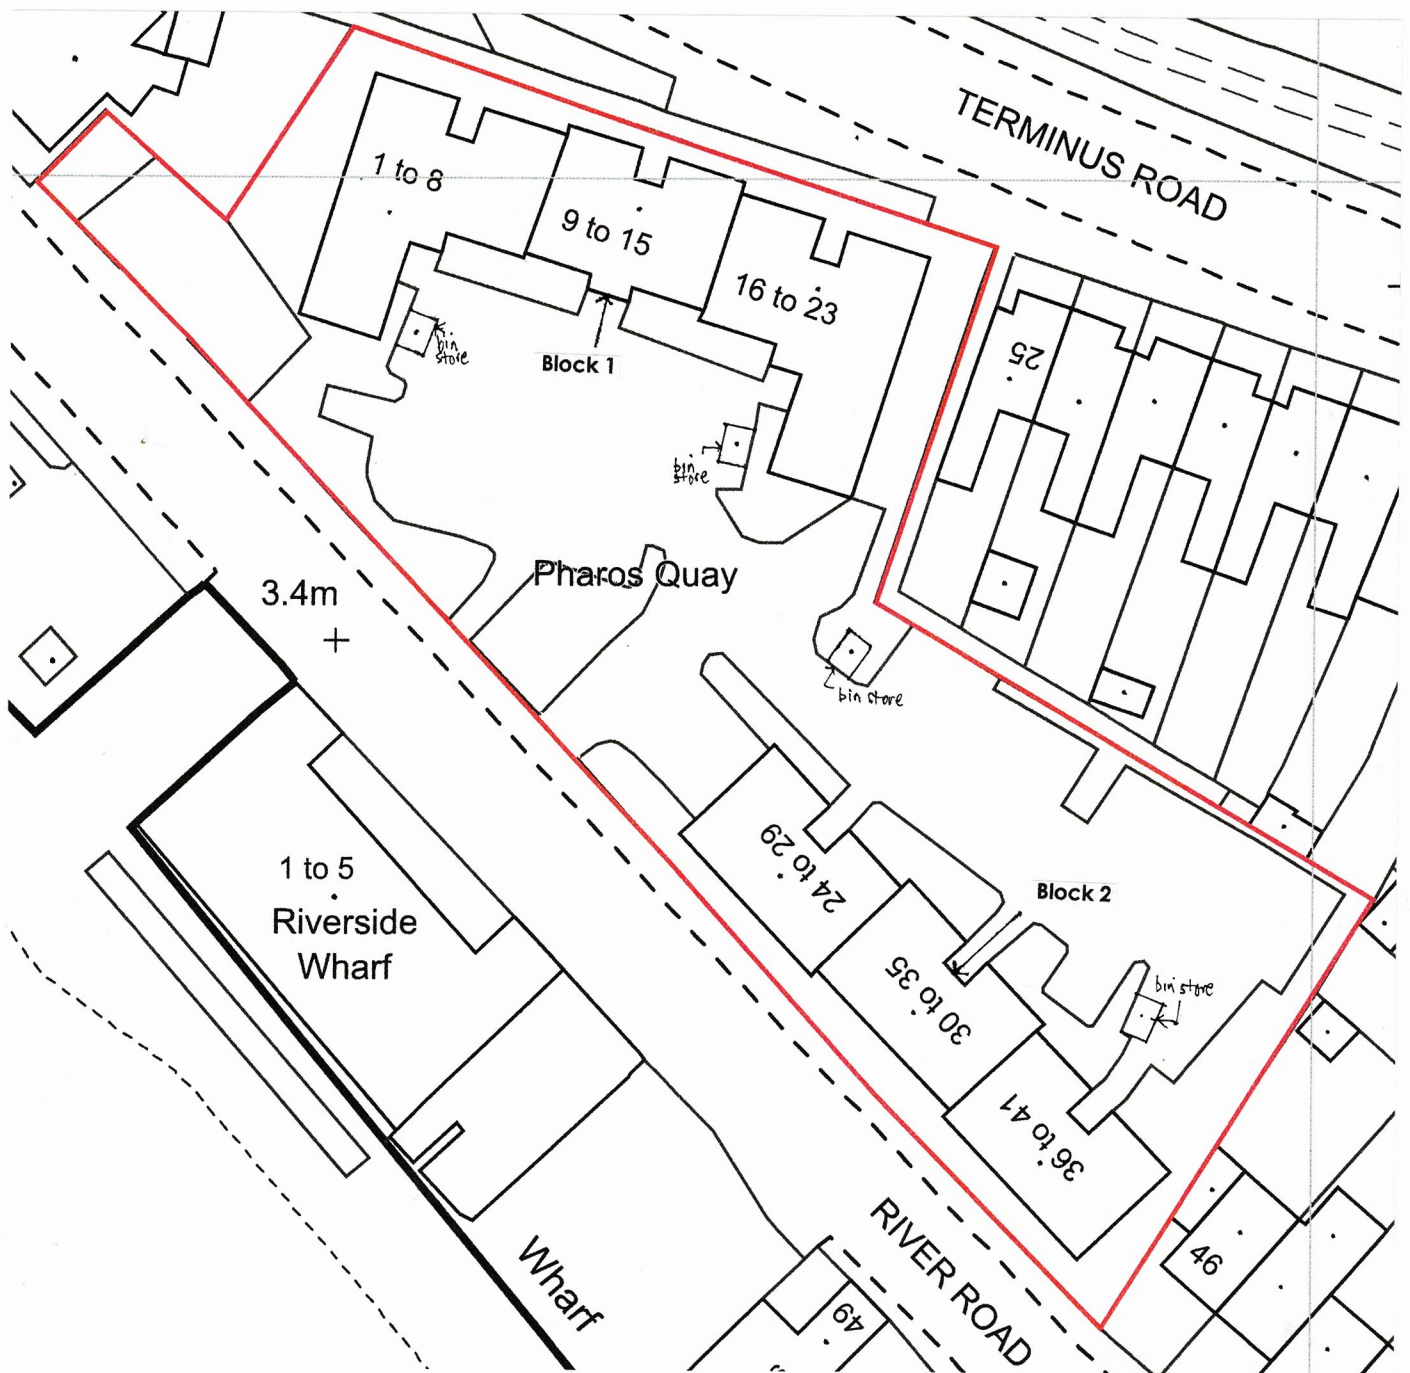

SITE PLAN 1:500 @ A4

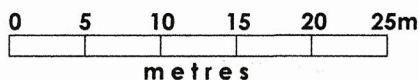

Wayne Gander MCIAT
Chartered Architectural Technologist
98 Durrington Lane, Worthing,
West Sussex, BN13 2RQ
M 07808 887896
E waynegander08@gmail.com

PHAROS QUAY, RIVER ROAD, LITTLEHAMPTON