



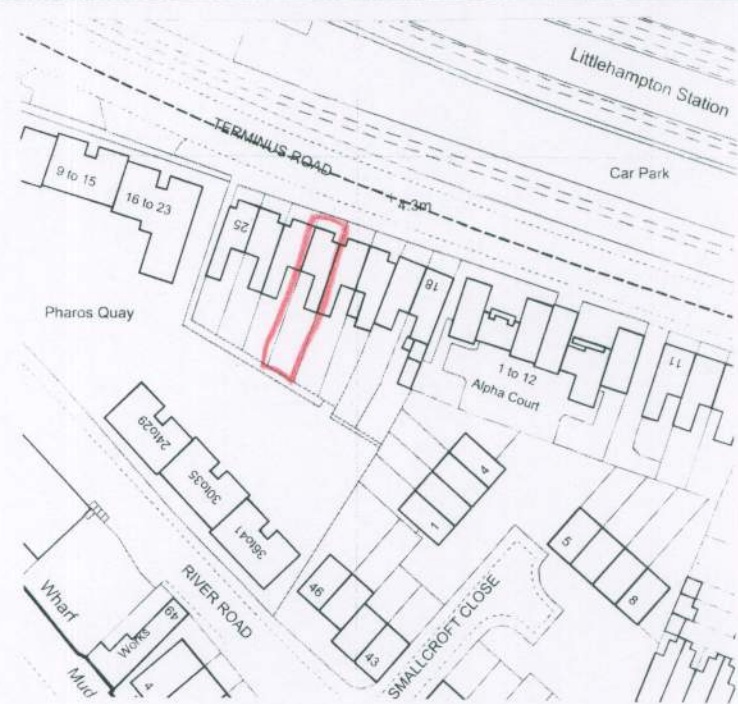


location plan

1 : 1250

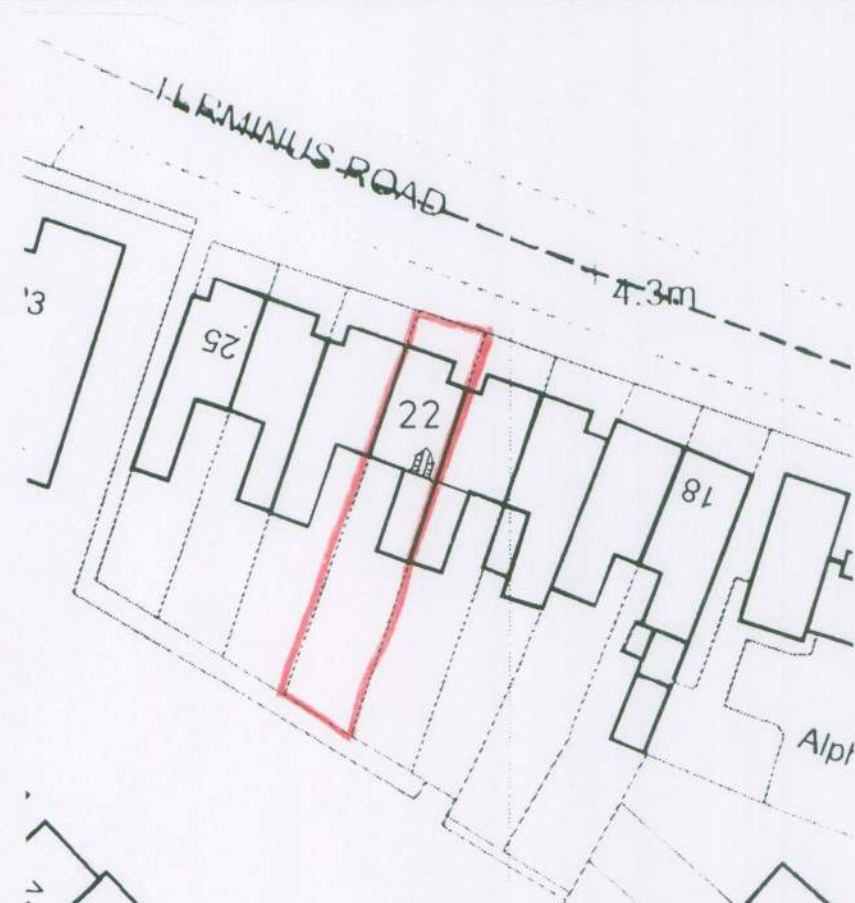


block plan

1 : 500

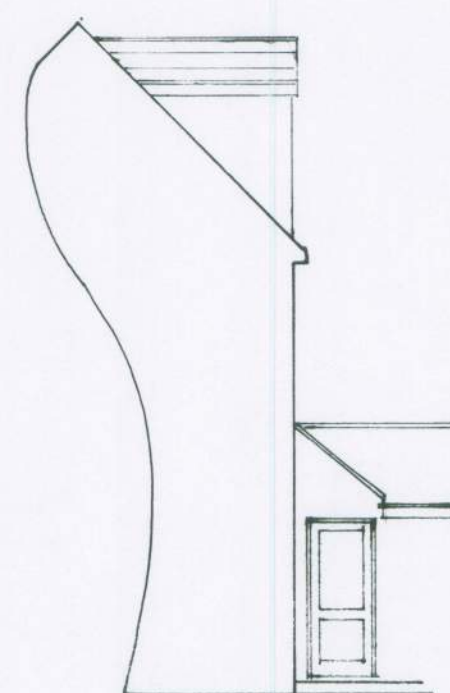


west

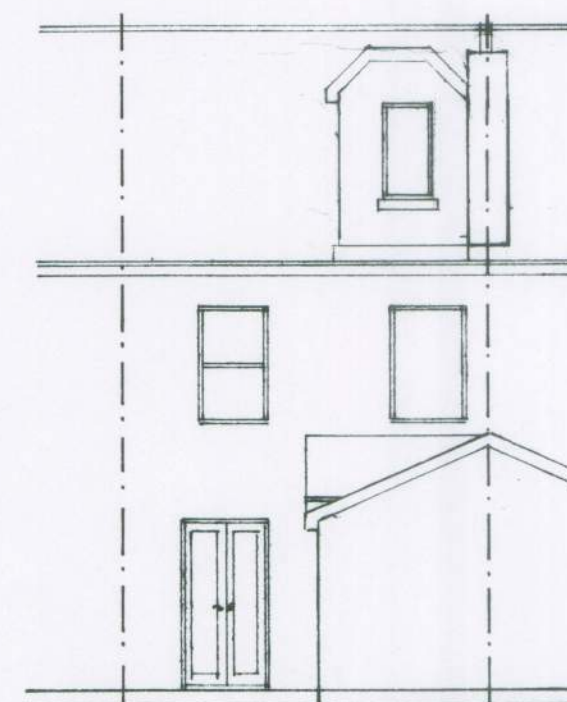


south


1 : 100

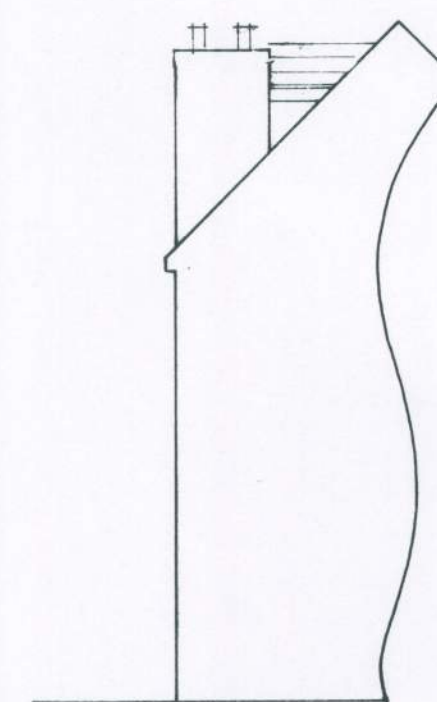


east

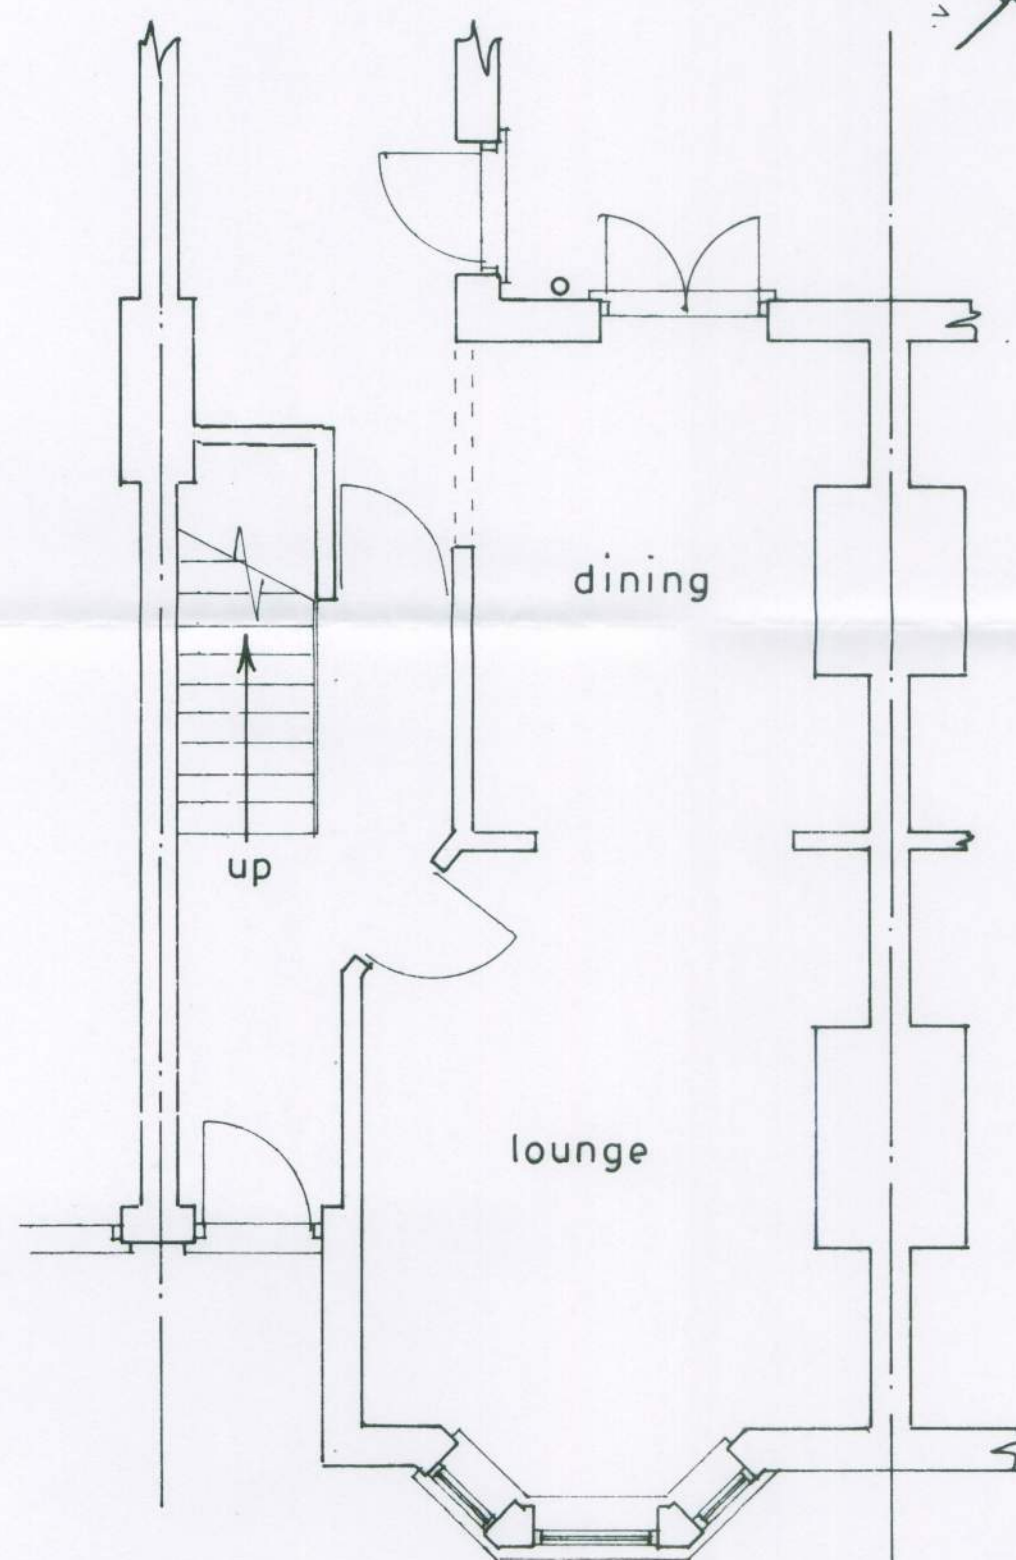

Ground floor plan

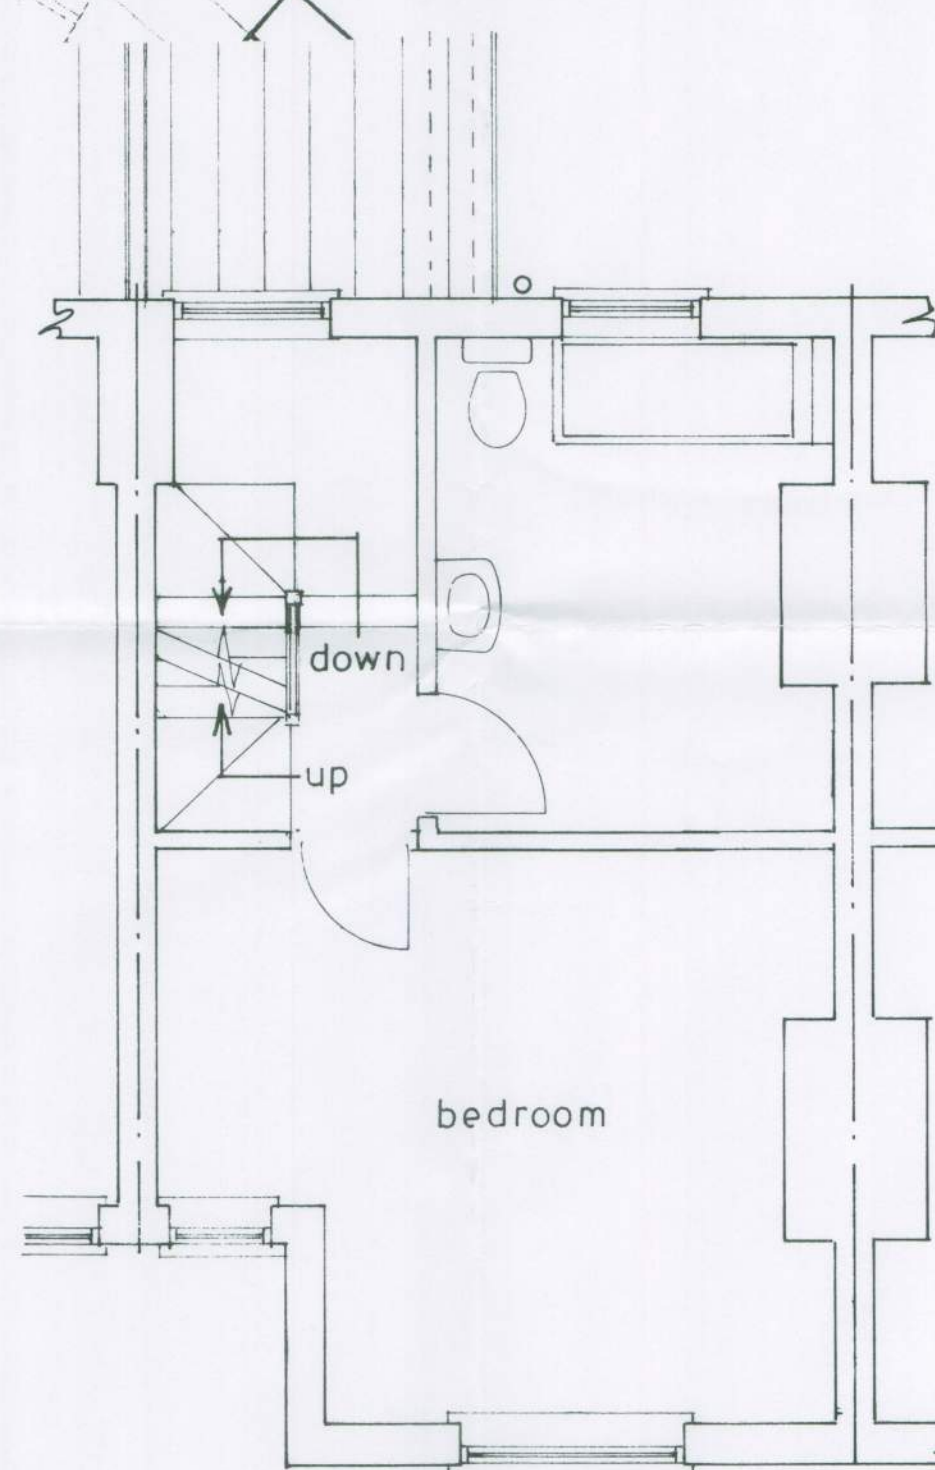

1st floor plan

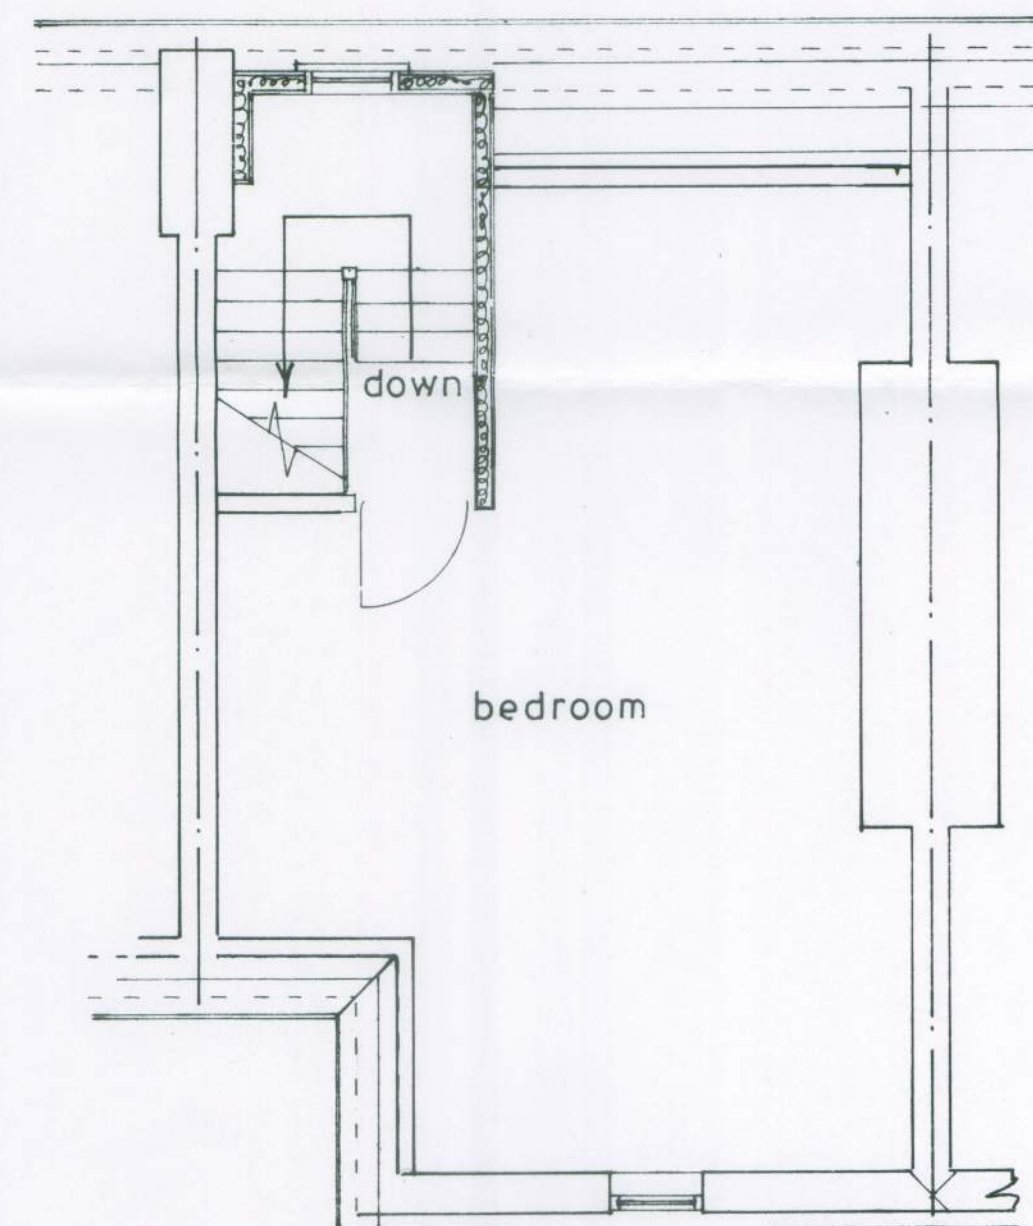

2nd floor plan

1 : 50

proposed

PROPOSED DORMER EXTENSION AT 22, TERMINUS ROAD, LITTLEHAMPTON FOR MR.G.GLASSPOOL.

sheet 1 of 2

Bryan Butcher
Rainbow Cottage
Nyetimber Lane
Bognor Regis PO21 3JX
01243 266871
07973 233442
bryan.butcher@btinternet.com
www.bryanbutcher.com