



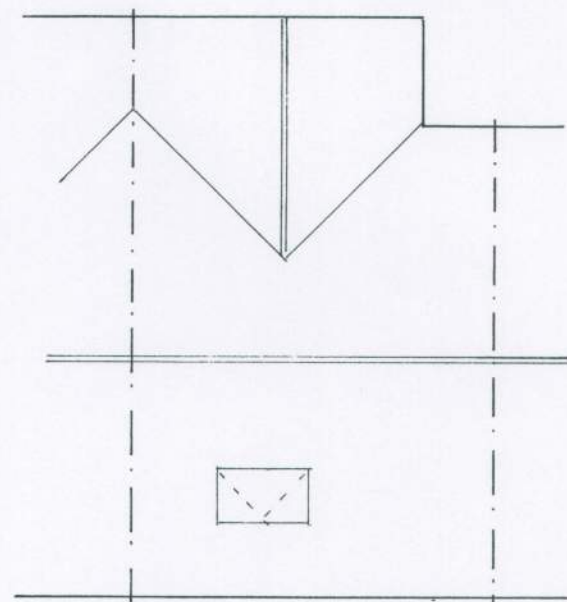


roof plan

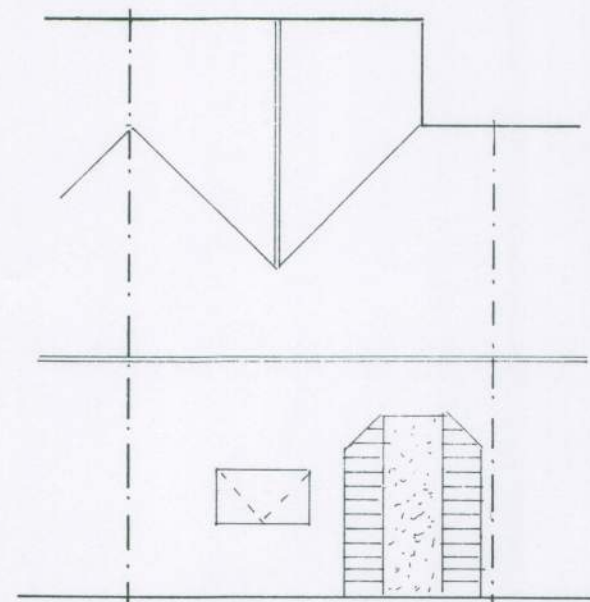


proposed roof plan

1 : 100

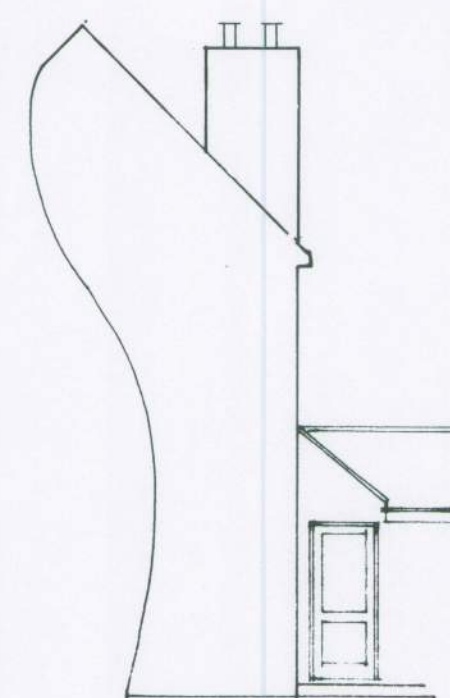


west

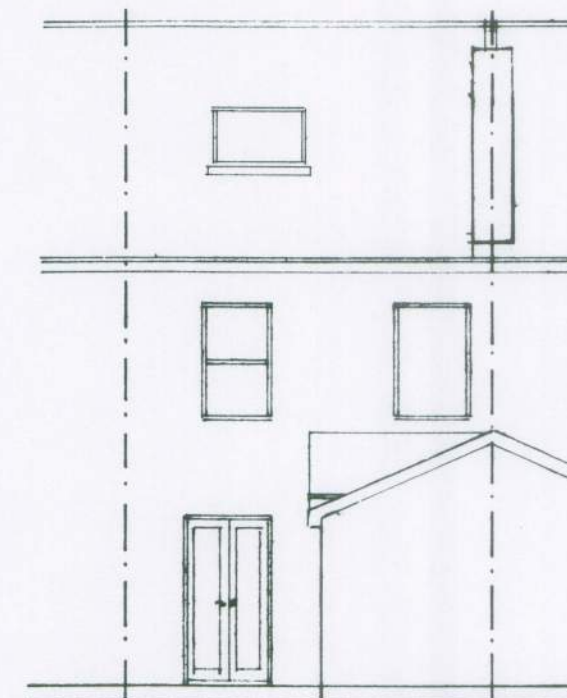


south

1 : 100

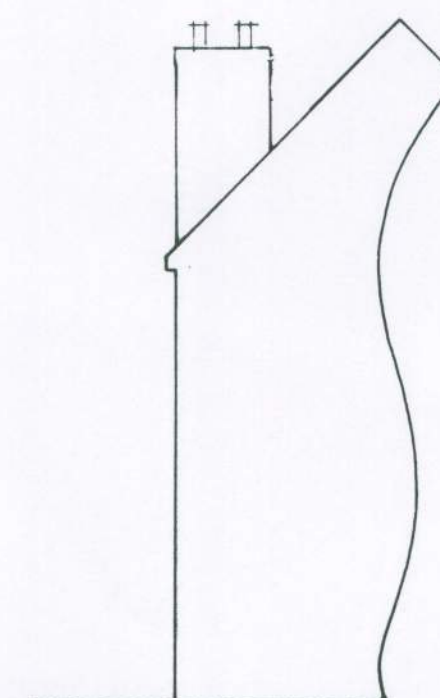


east

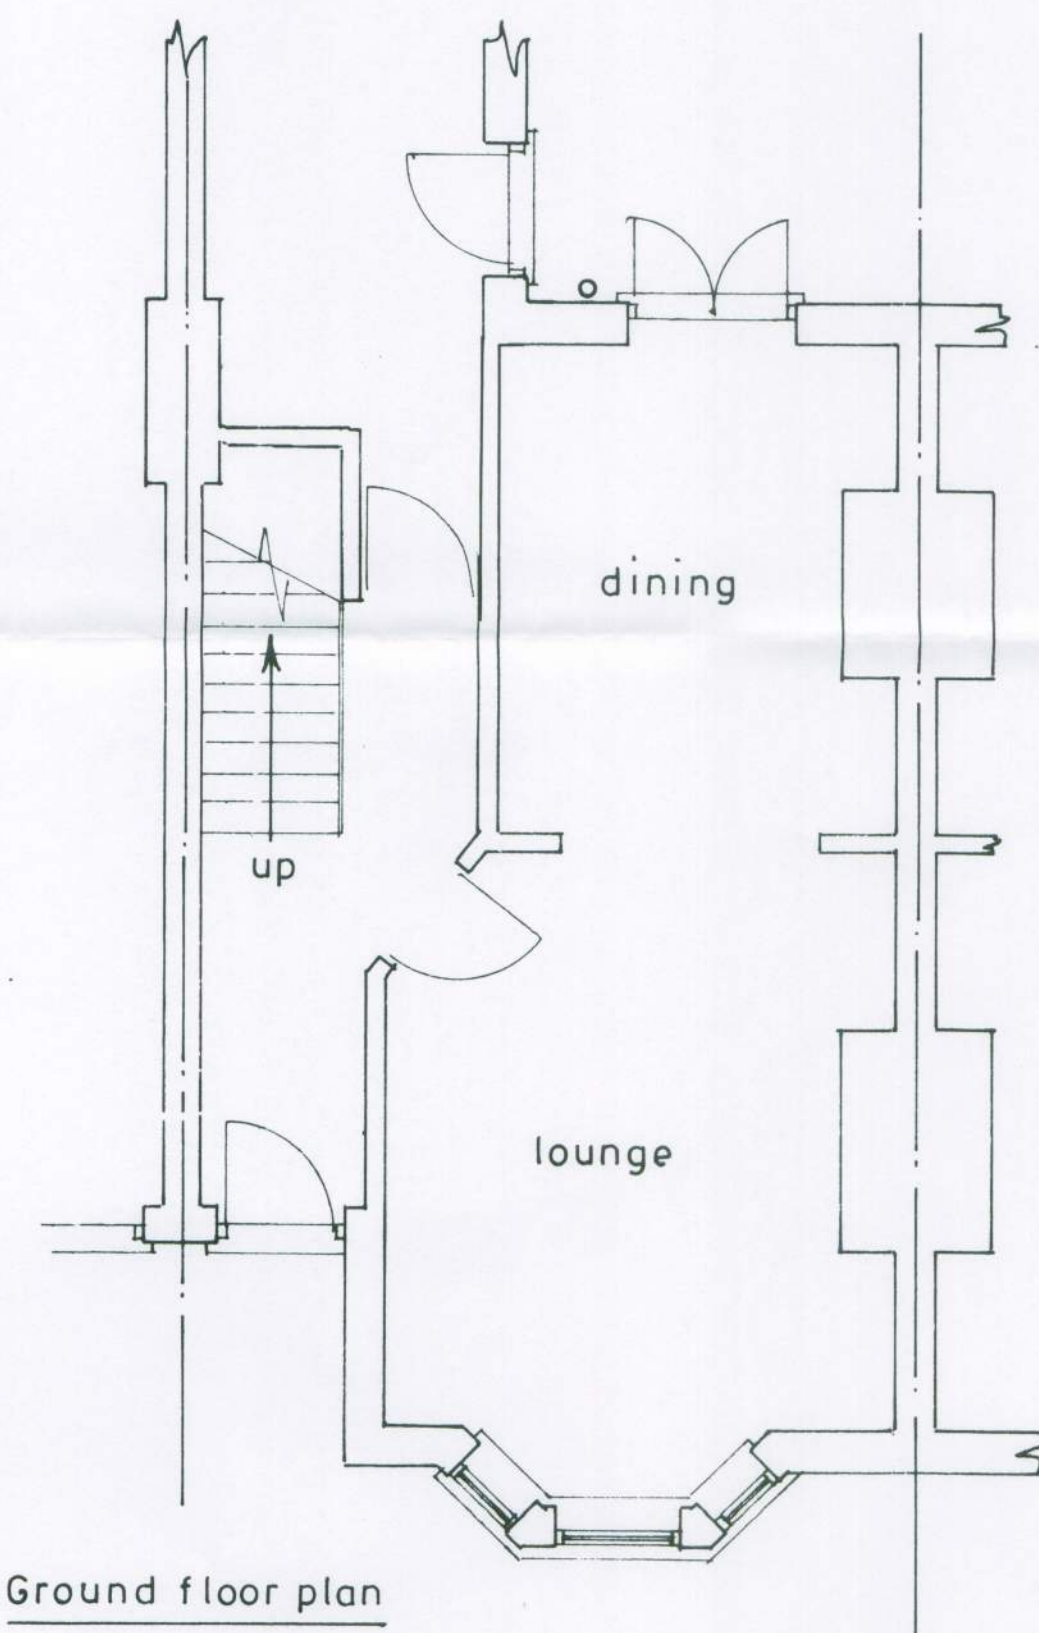


Ground floor plan

existing

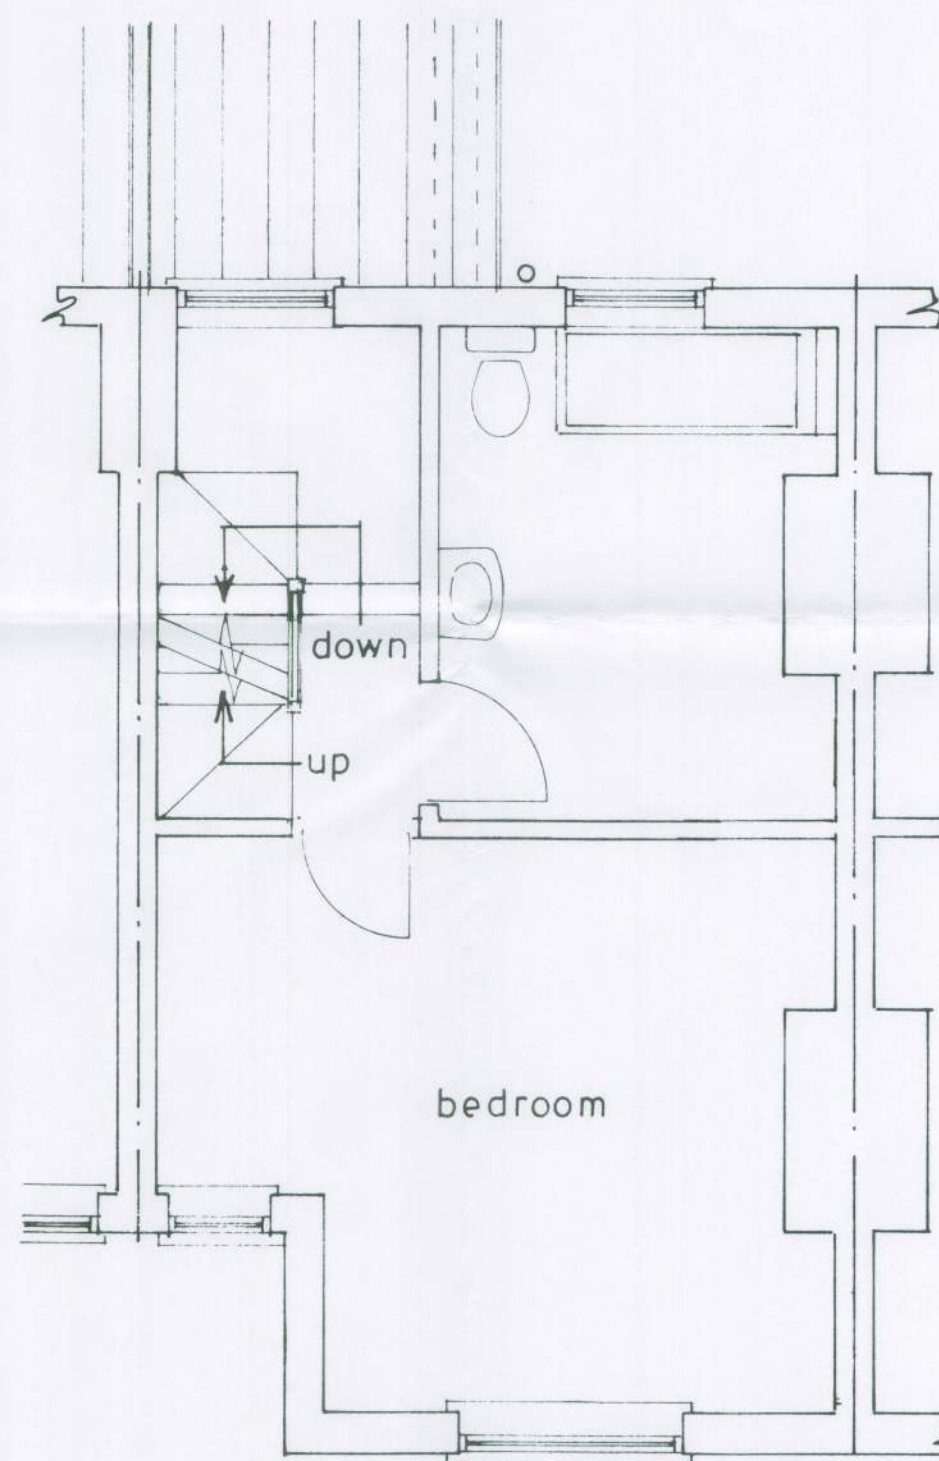

1st floor plan

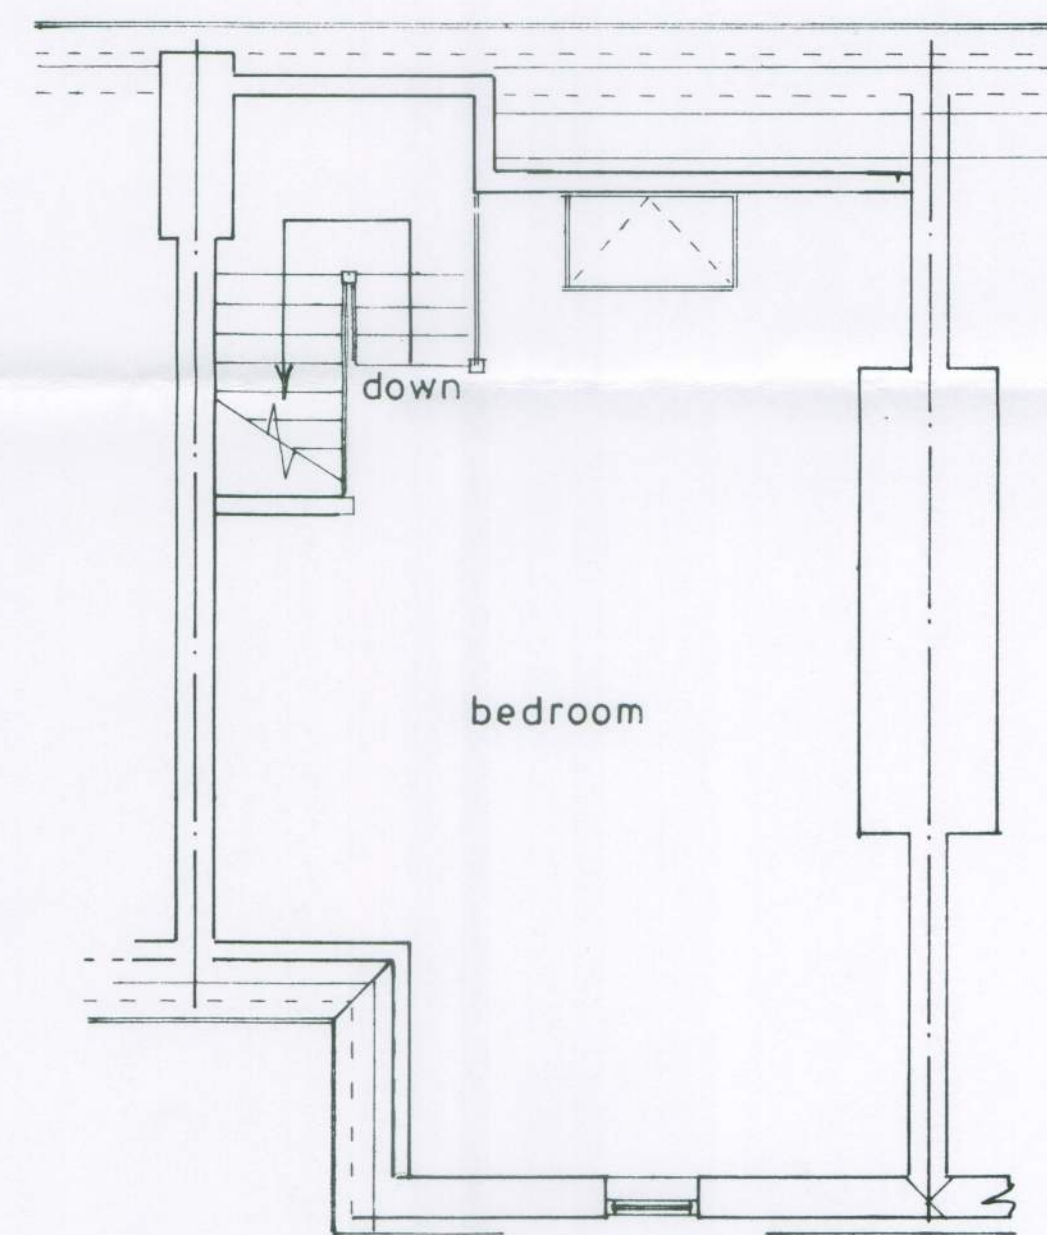

2nd floor plan

1 : 50

sheet 2 of 2

PROPOSED DORMER EXTENSION AT 22, TERMINUS ROAD, LITTLEHAMPTON FOR MR.G.GLASSPOOL.

Bryan Butcher
Rainbow Cottage
Nyetimber Lane
Bognor Regis PO21 3JX
01243 266871
07973 233442
bryan.butcher@btinternet.com
www.bryanbutcher.com