
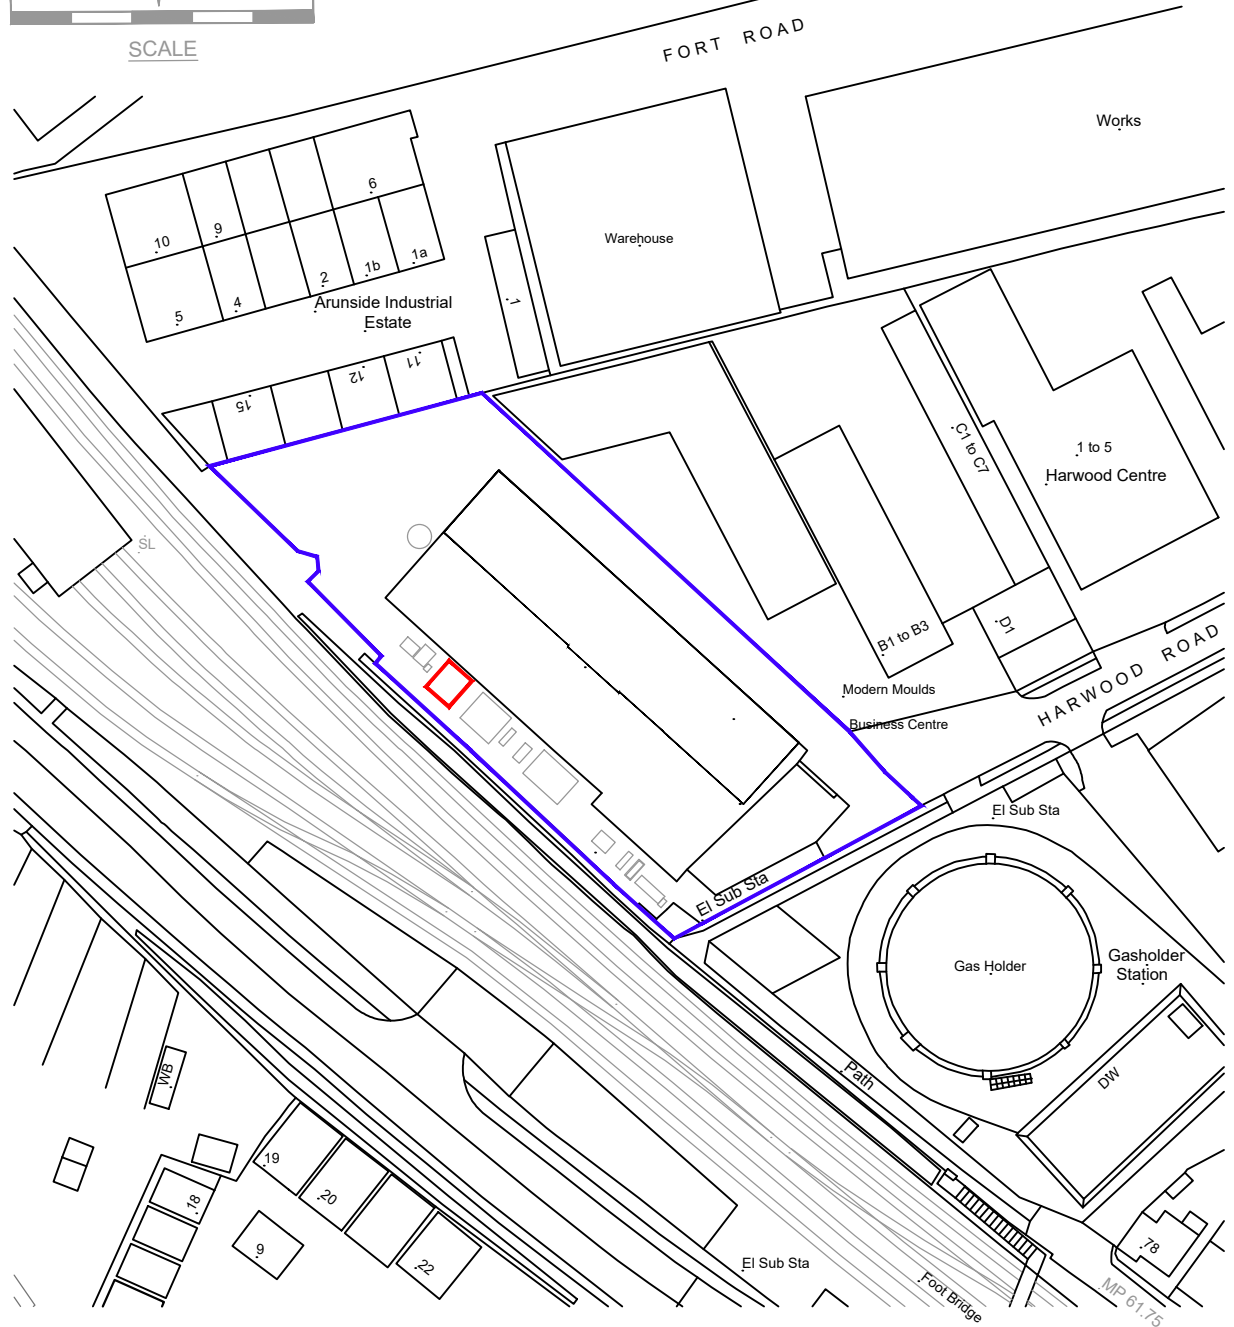


A4

BUILDING & CIVILS

THIS DESIGN IS THE PROPERTY OF L.E.S. AND IS NOT TO BE COMMUNICATED TO ANY THIRD PARTY NOR USED FOR ANY PURPOSE OTHER THAN THAT FOR WHICH IT WAS SUPPLIED.

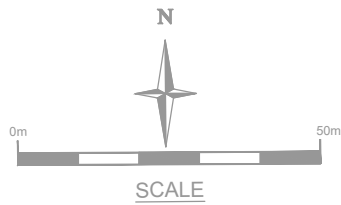

1	INITIAL ISSUE SERIAL No. 4058_303618	MB	12/01/2018
Issue	Revision / Serial No.	Sig.	Date
Title: LOCATION PLAN			
Client BASF			
Location LITTLEHAMPTON		Scale 1:1250	
Project COMPRESSOR HOUSING		Date 12/01/2018	Drawn MB
DRG No.	4058_D1001	1	
THIS IS A CAD DRAWING DO NOT ALTER			



lorien engineering solutions

Lorien Engineering Solutions
Millennium Court, First Avenue, Burton-on-Trent, Staffordshire. DE14 2WH.
Tel: 01283 485100 Fax: 01283 485101
e-mail: lorienengineering@gpstrategies.com
www.lorienengineering.com
consult • design • manage • construct