



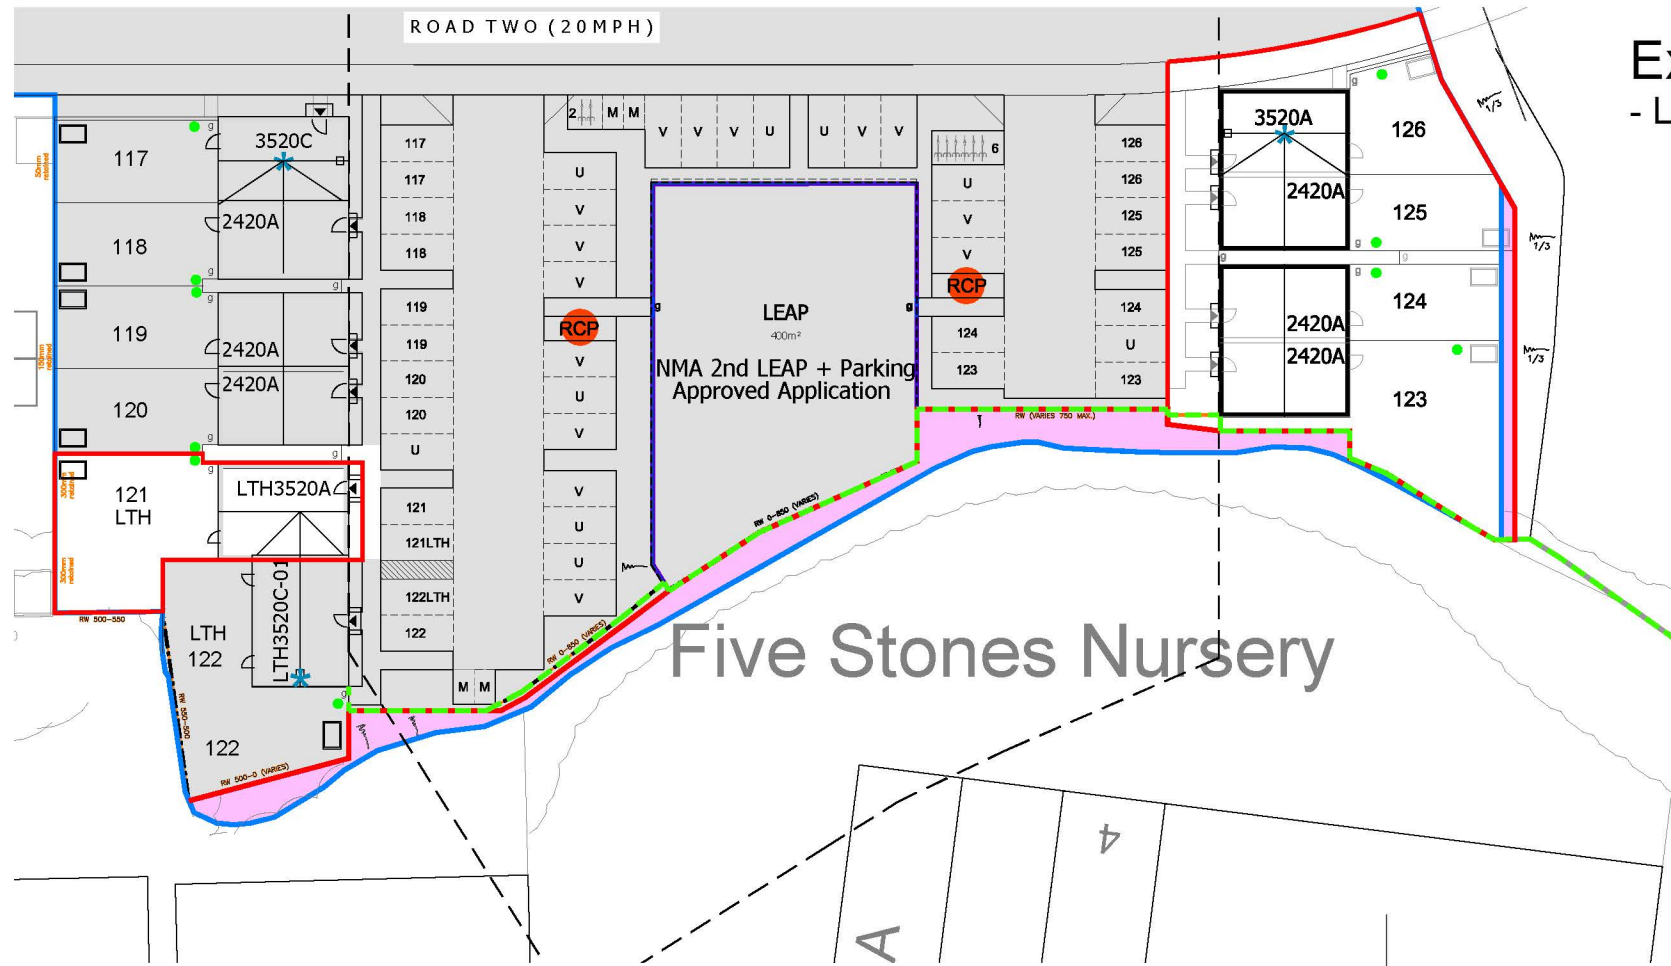

Extract of Planning Layout
- Location of Acoustic Fence - NTS

Location of Proposed
2.8m Acoustic Fence

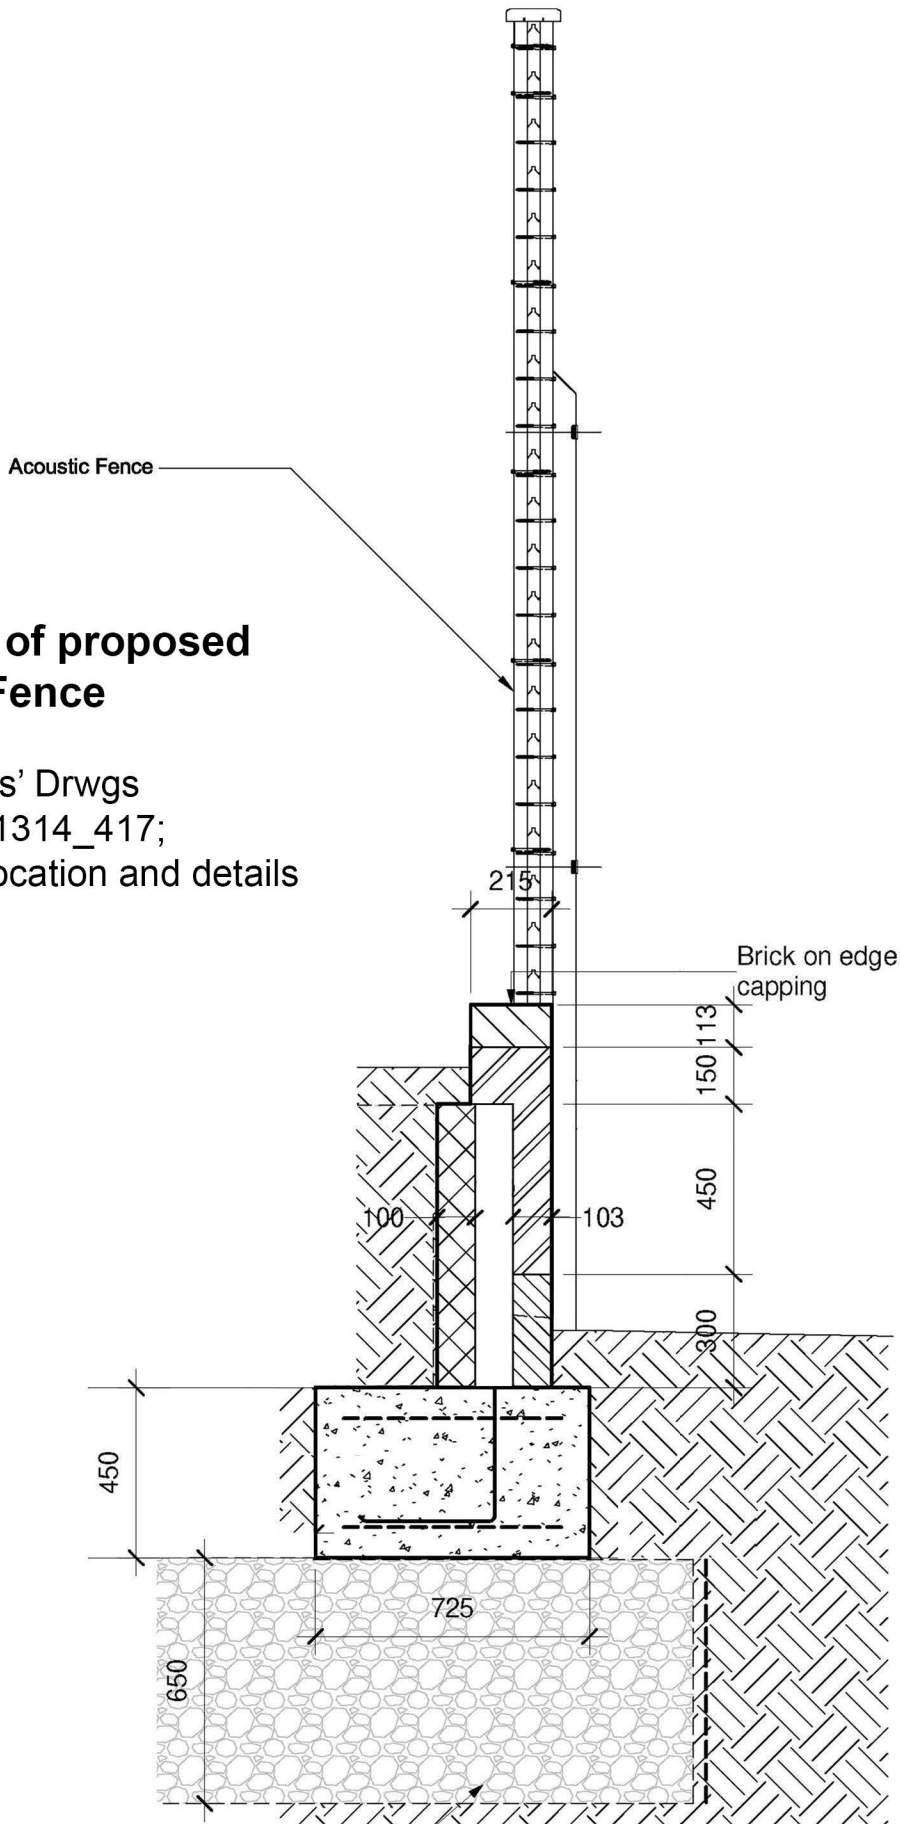

Typical Section of proposed
2.8m Acoustic Fence

- Refer to Engineers' Drwgs
(OP1314_416; OP1314_417;
OP1314_418) for location and details
of acoustic fence.



Acoustic Screen Fence Detail

(1:20)

-	-	-
-	-	-
-	-	-
Rev		Date
 PERSIMMON Together, we make a home Persimmon Homes Thames Valley Persimmon House, Knoll Road, Camberley, Surrey GU15 3TQ Tel: 01276 808080		
Site: Phase 2 Littlehampton		Date: Oct. 2020
		Scale: 1:20 @ A2
		Org No: 543_PL_APP3_WALL_01
Drawing Title: Acoustic Boundary Fence		
Drawing Status: SUBMITTED		Drawn by: AT
		Checked by: RC
		Rev: -