




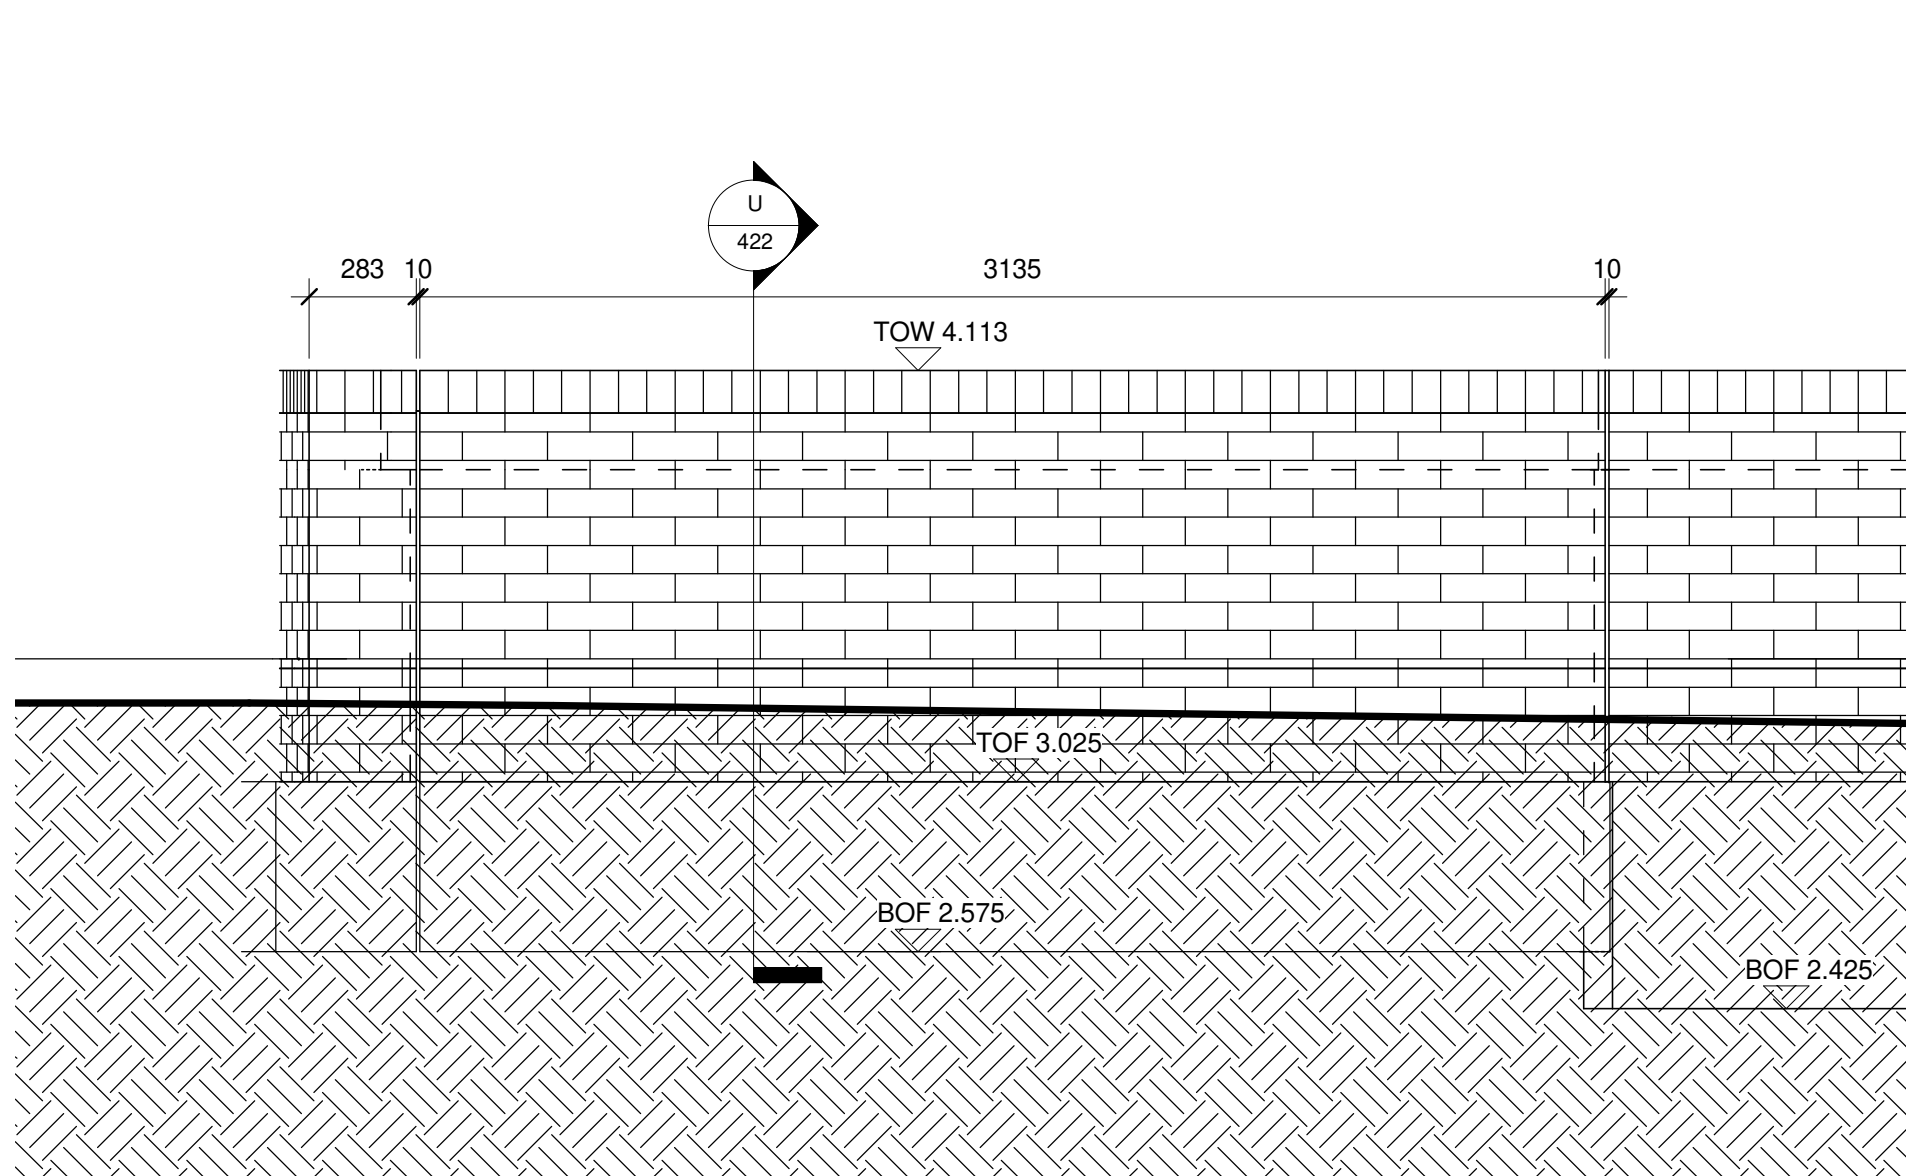


9 Section RW-L09
1 : 20

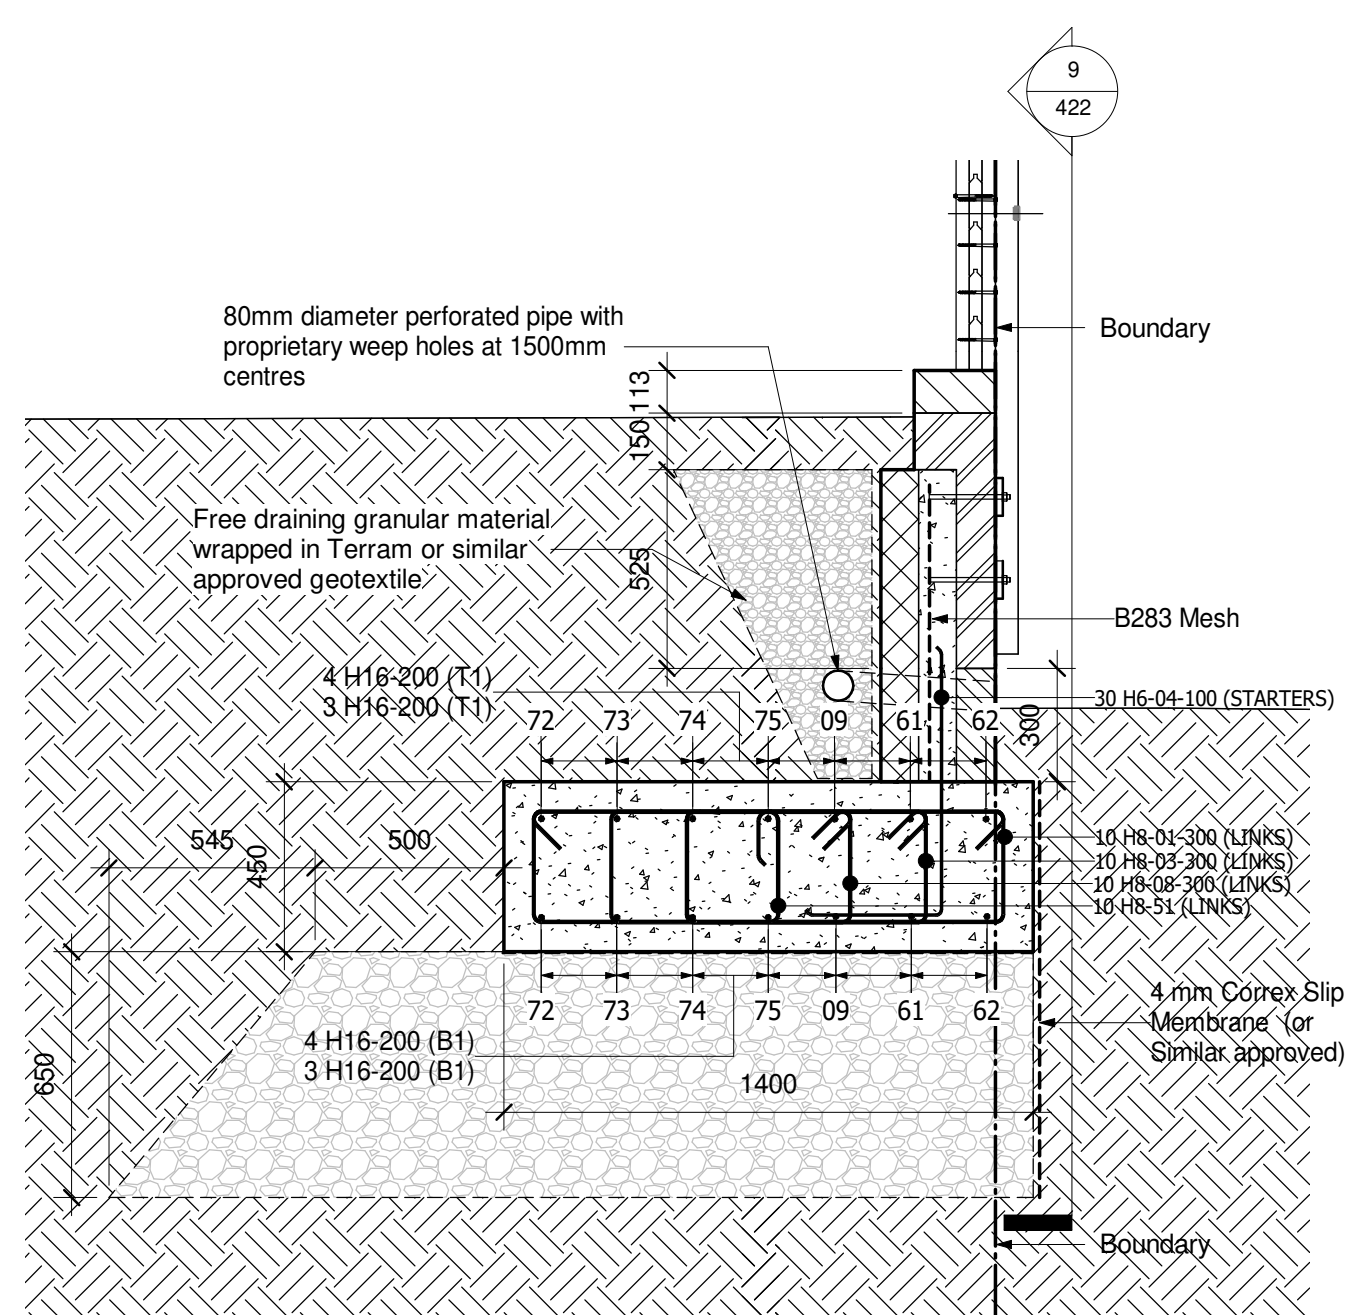


Section U
1 : 20

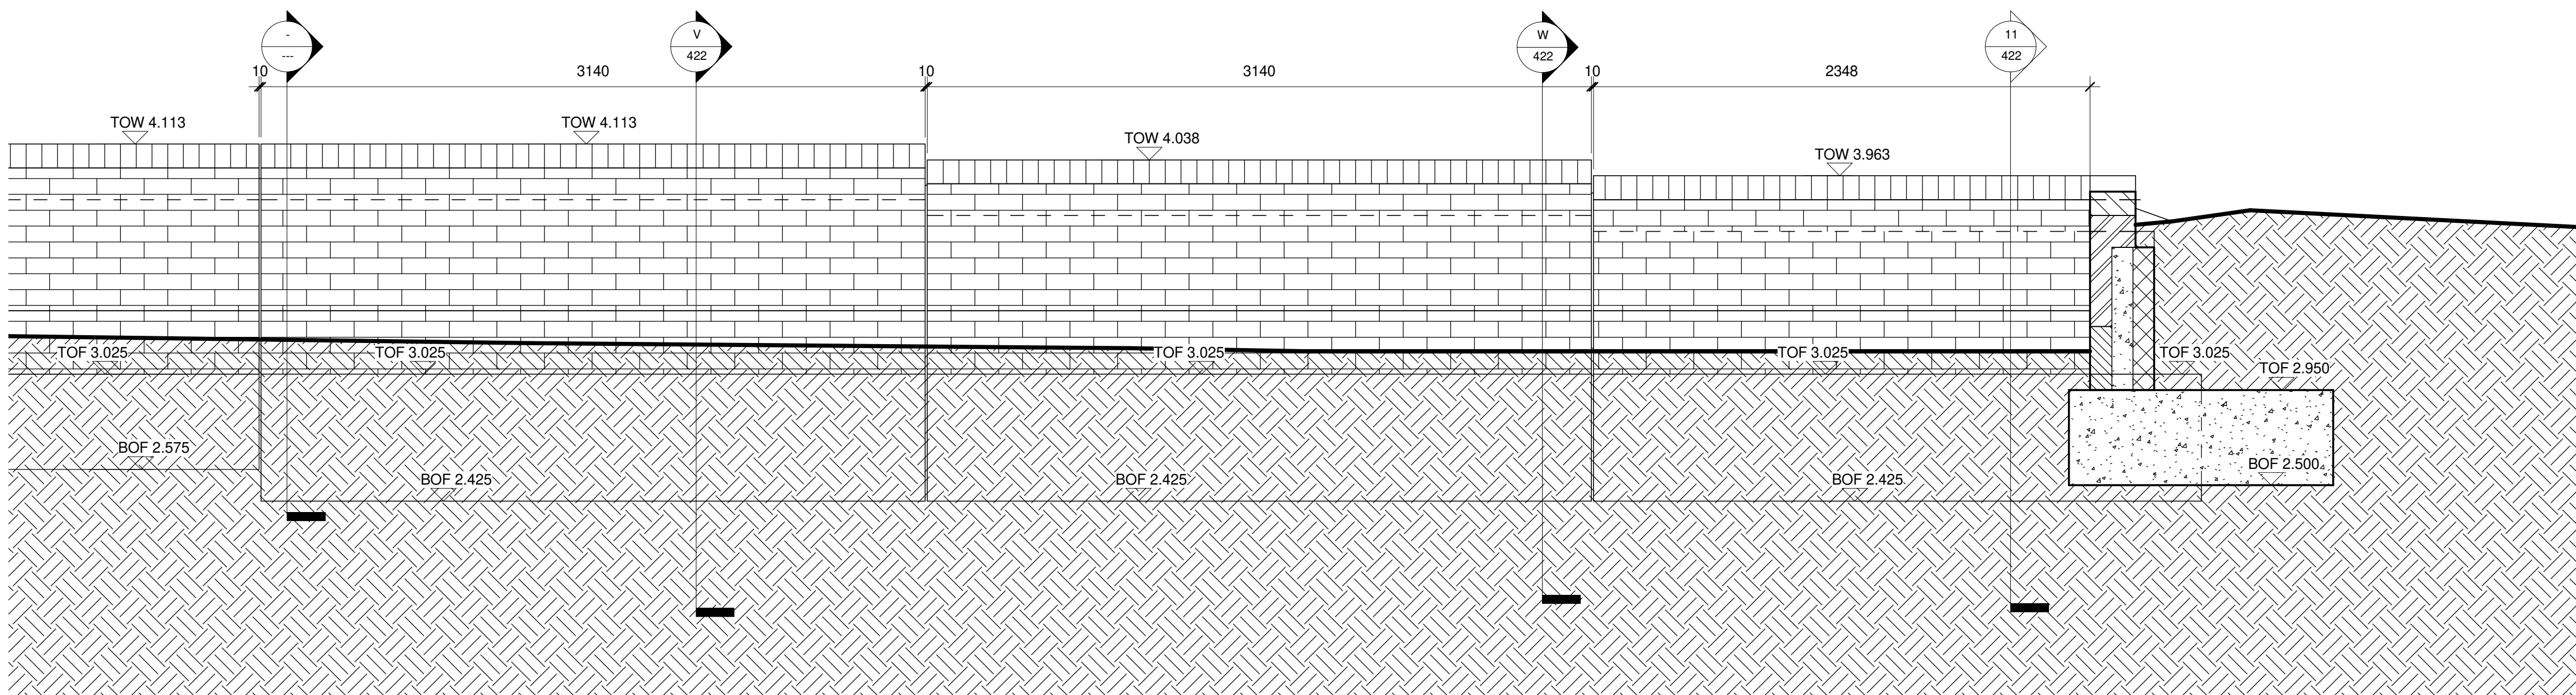


10 Section RW-L10
1 : 20

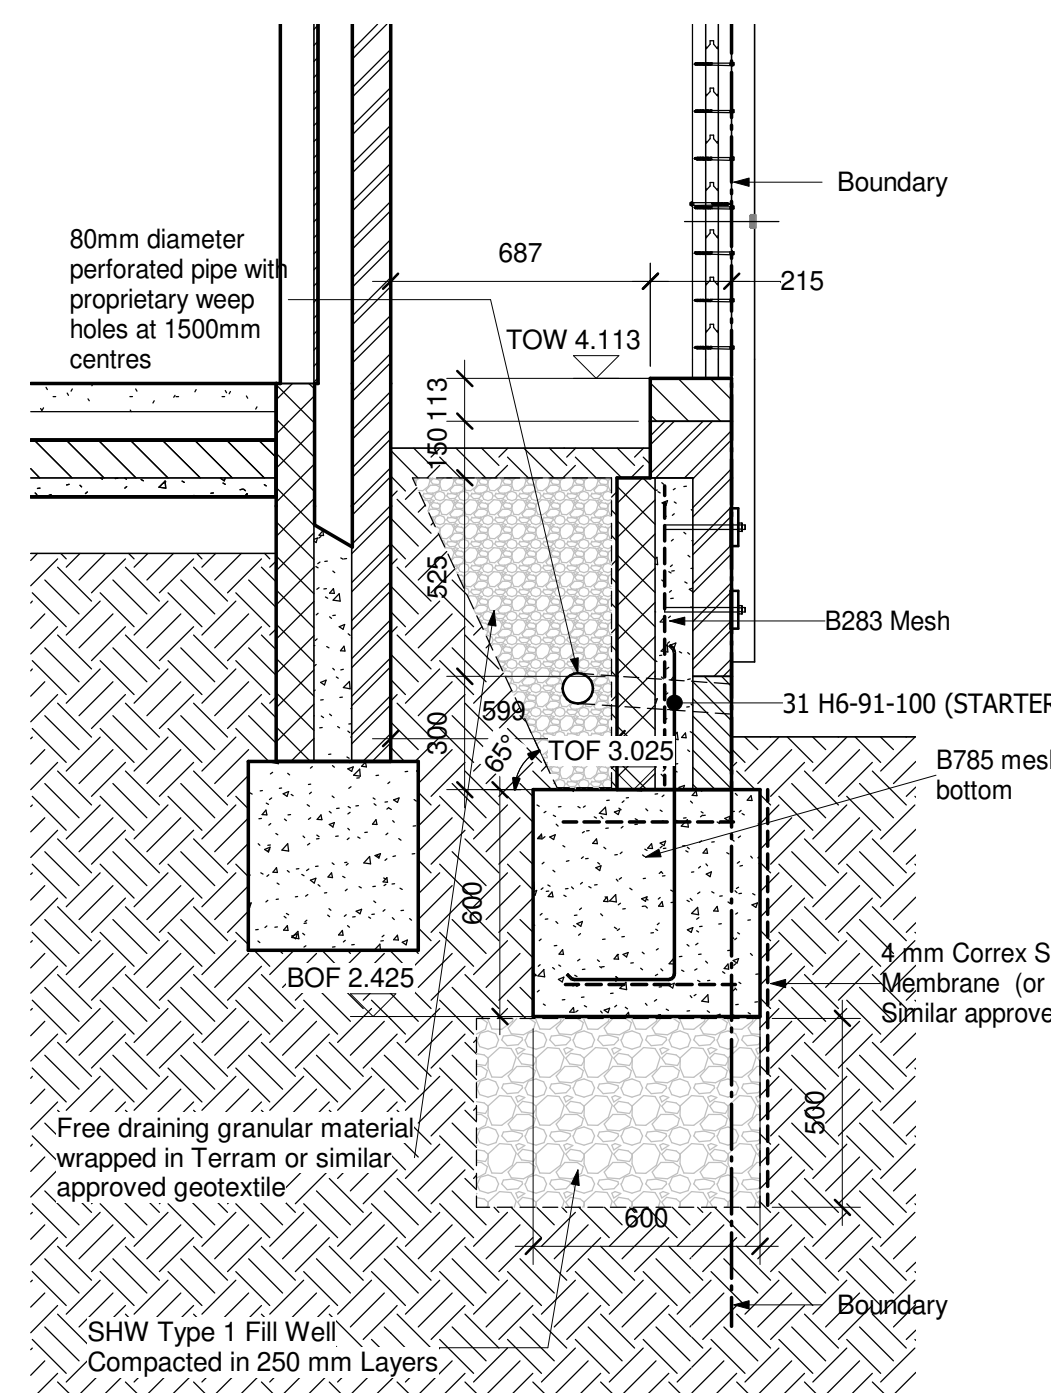


Section V
1 : 20

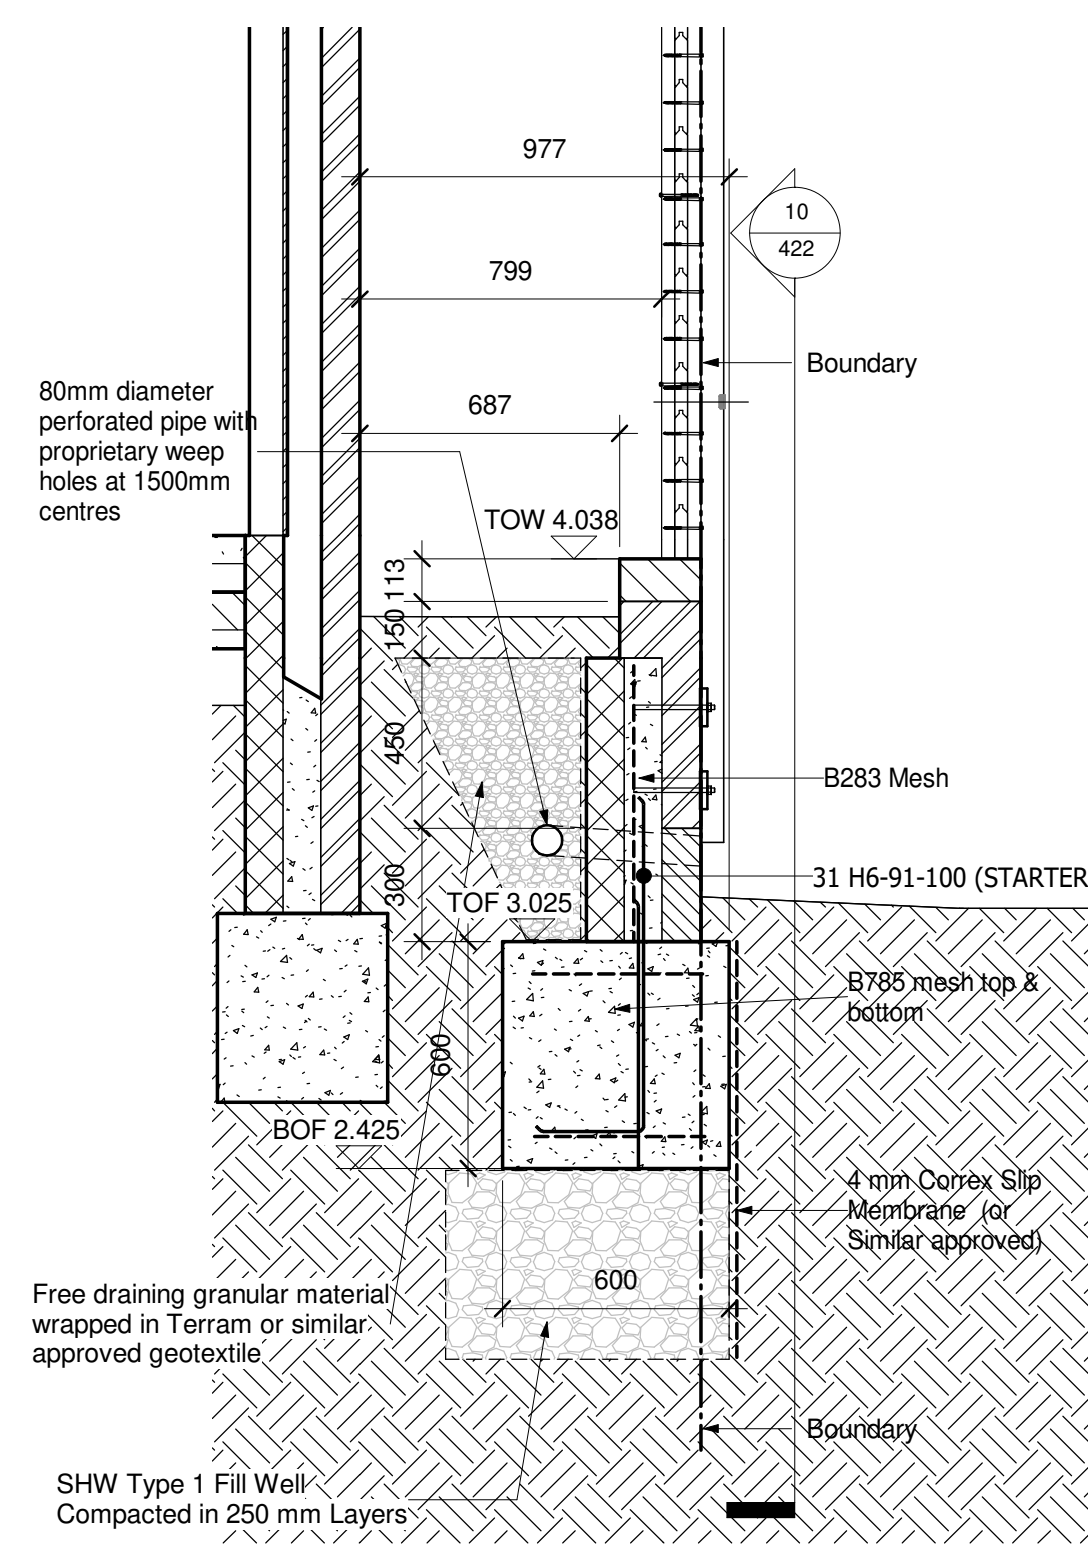


Section W
1 : 20

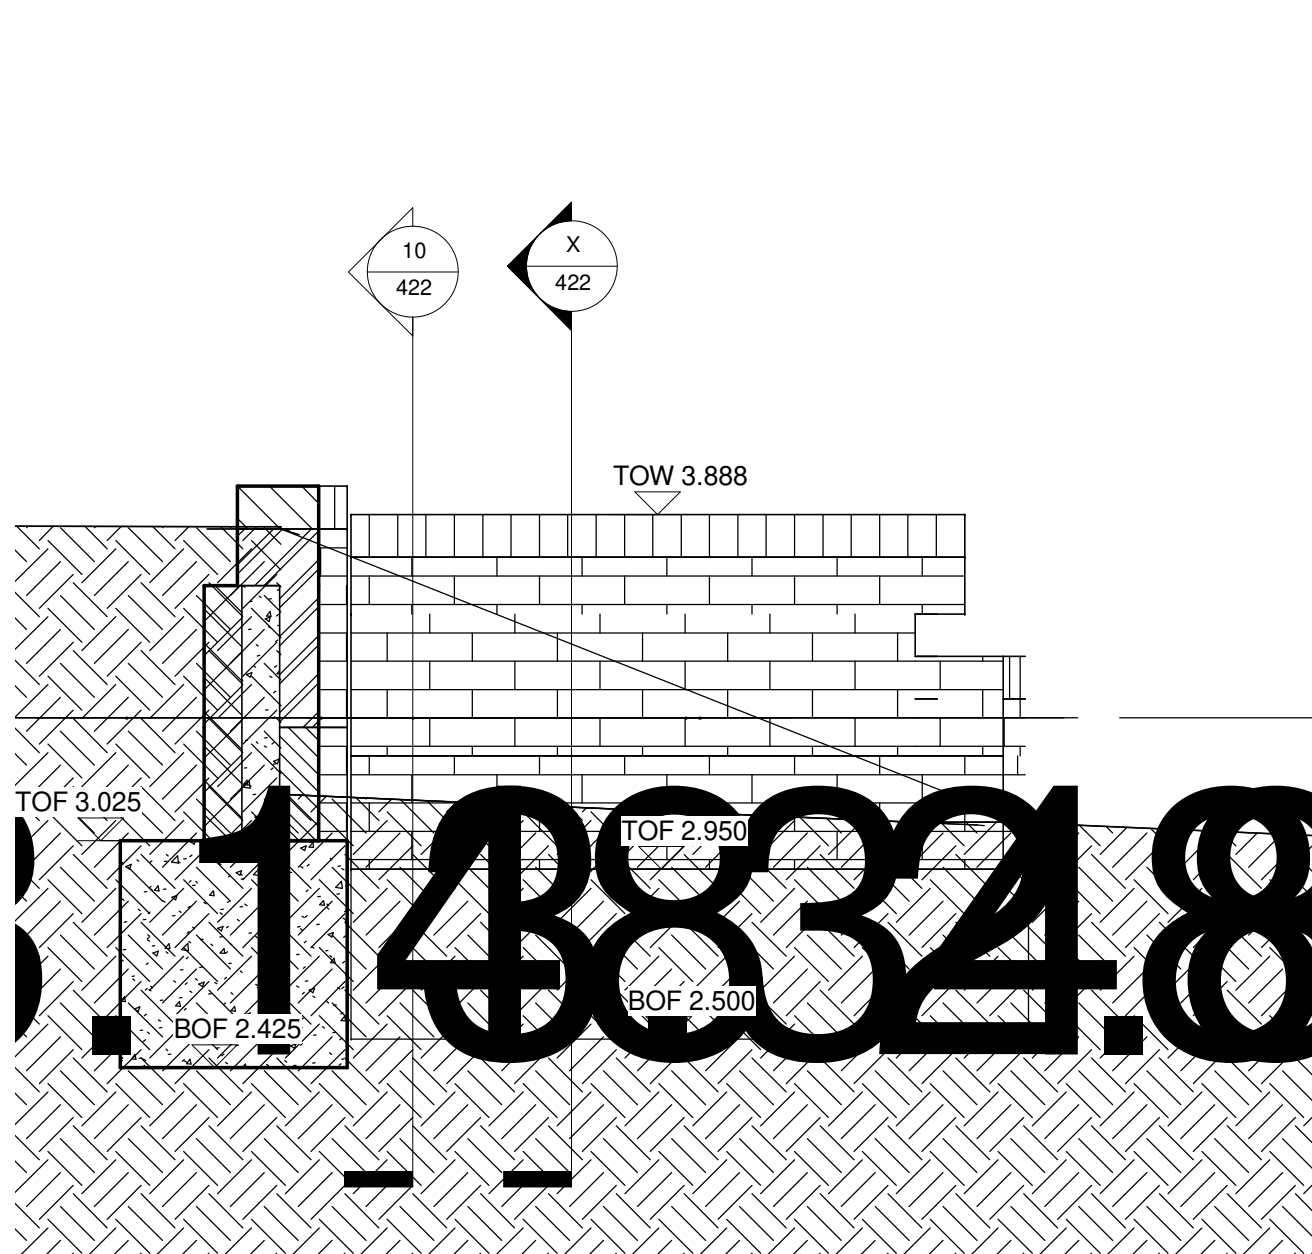


11 Section RW-L11
1 : 20

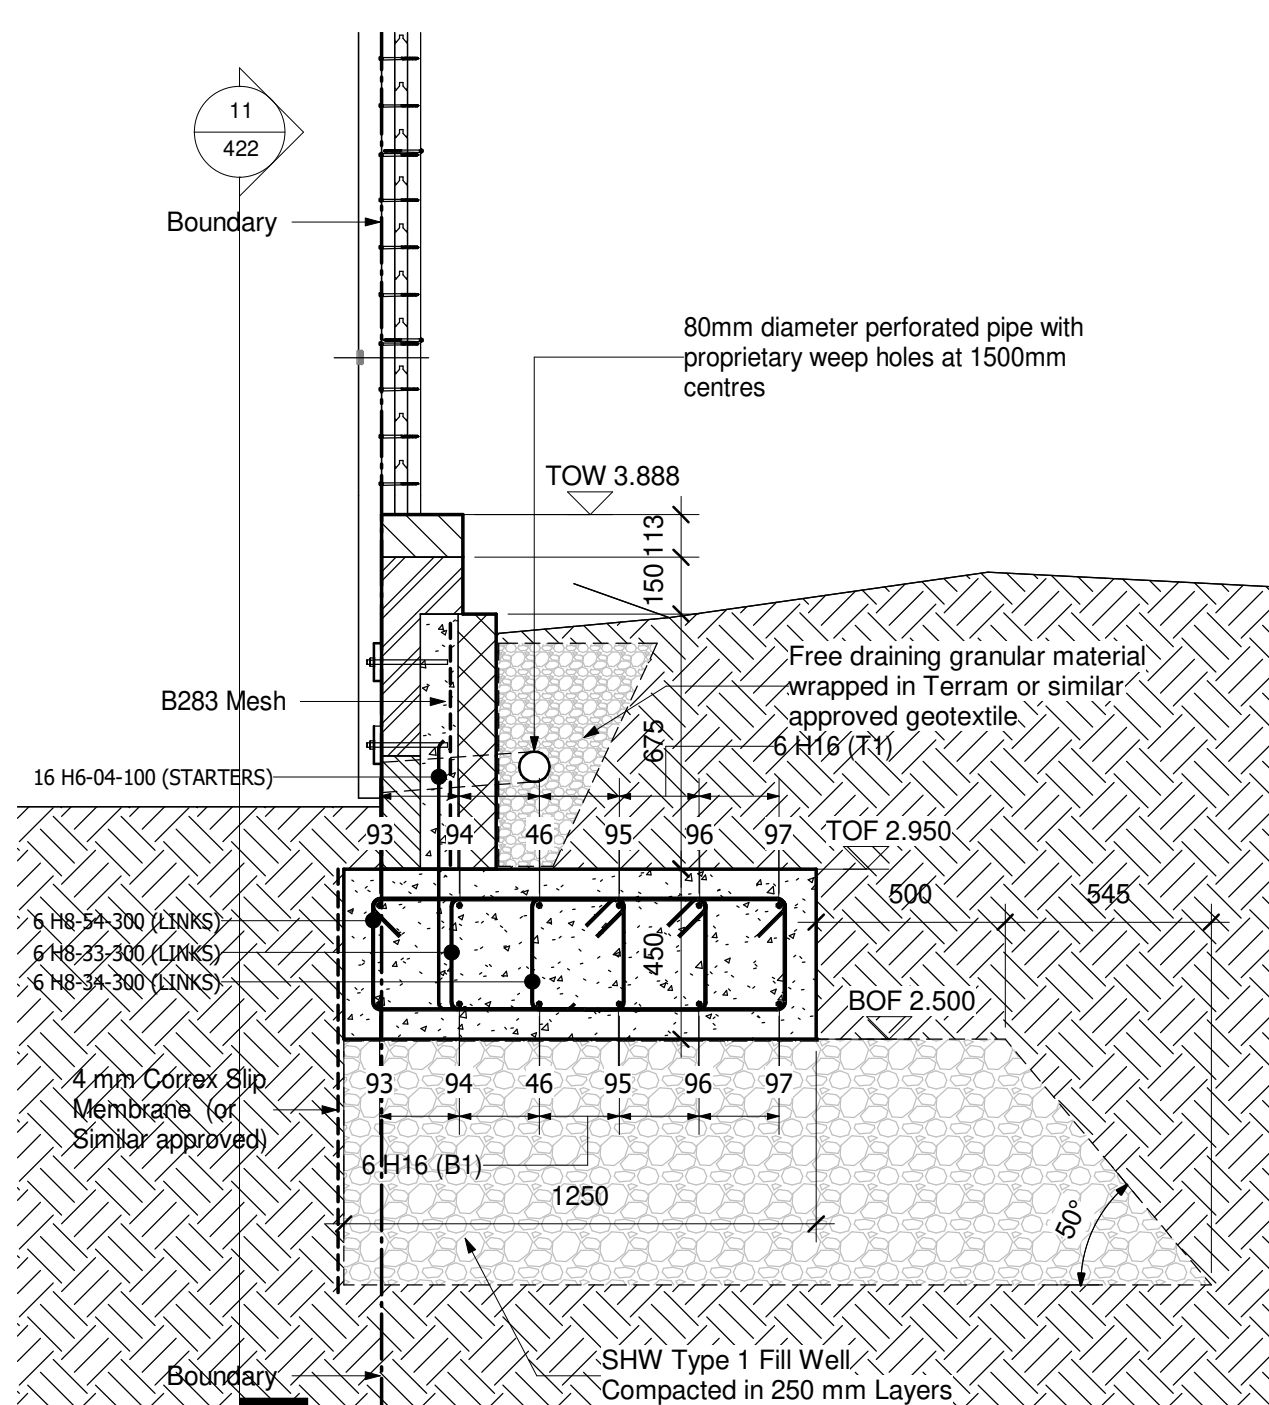


X Section X
1 : 20

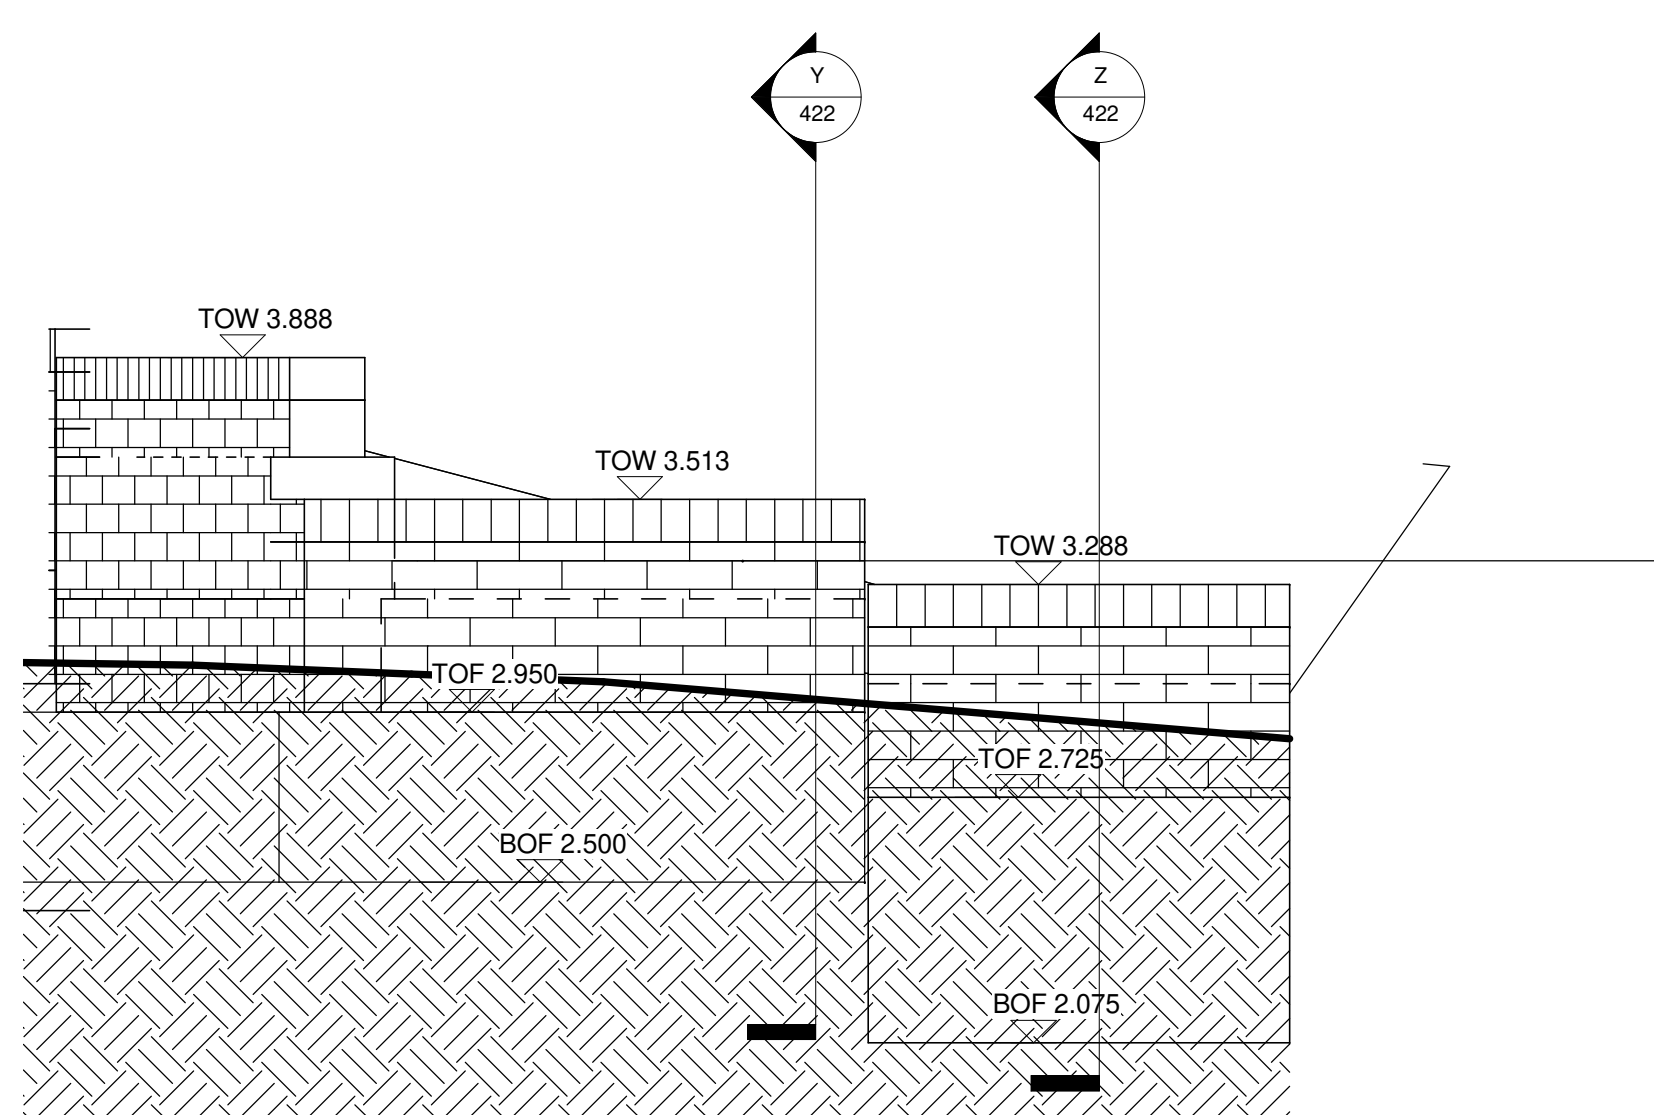

12 Section RW-L12
1 : 20

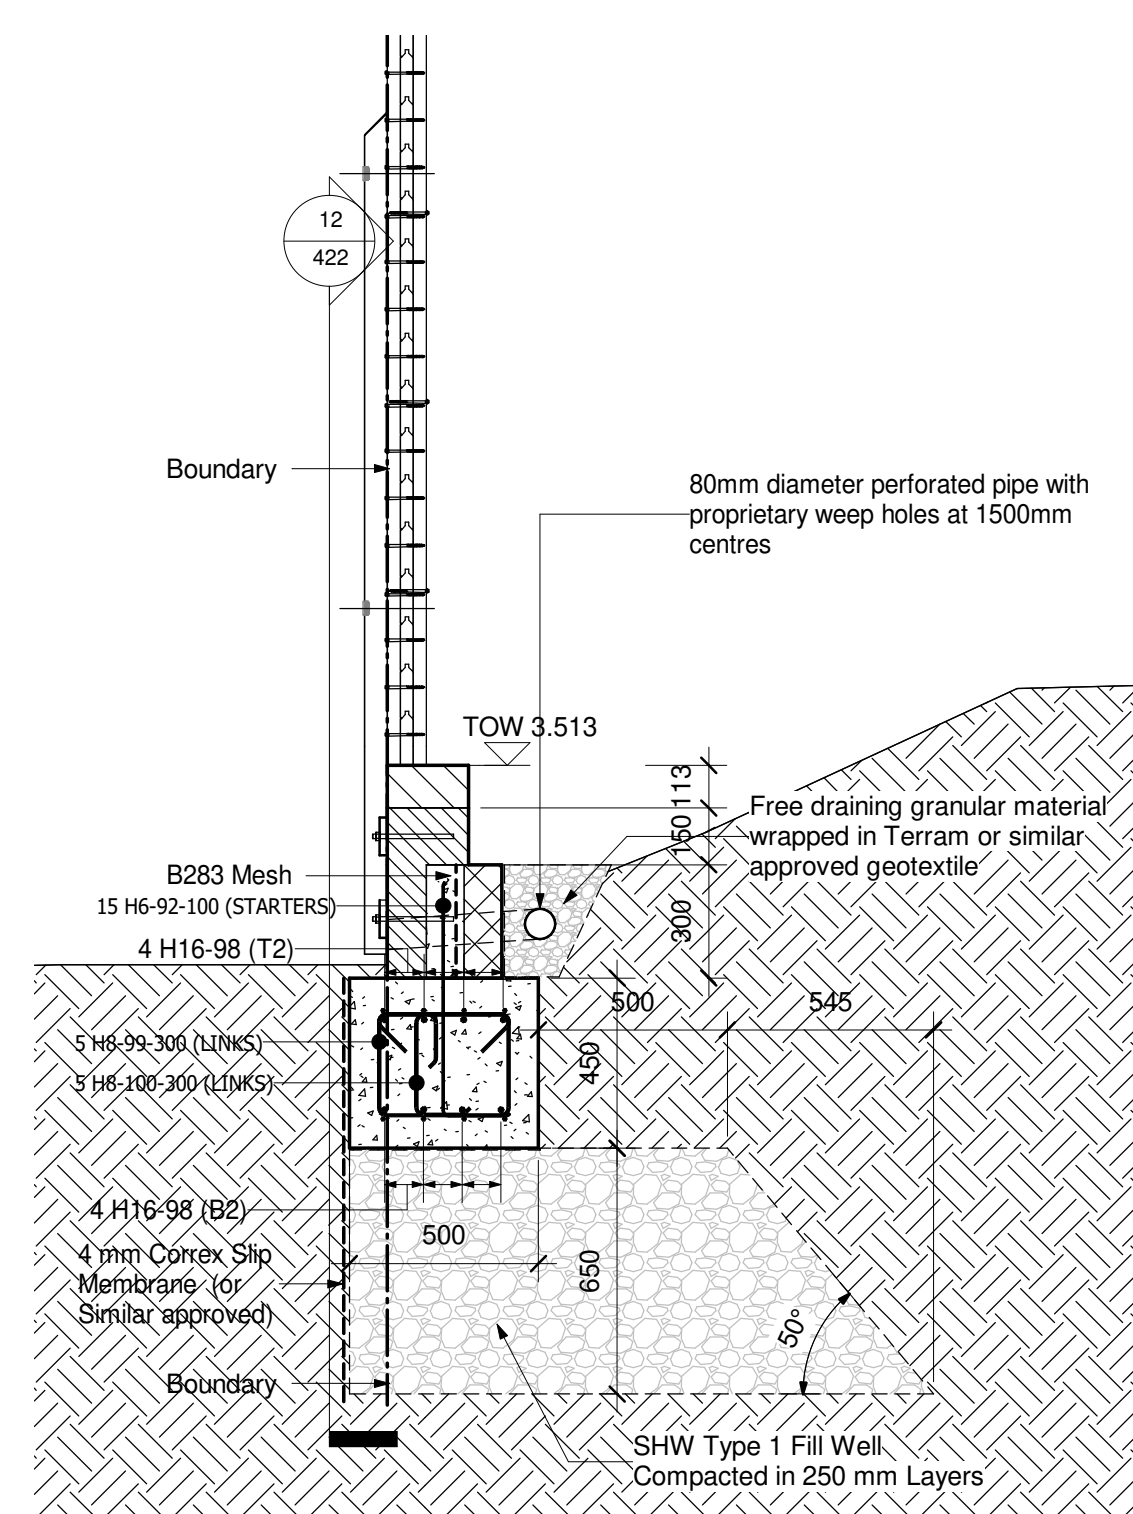

Section Y
1 : 20

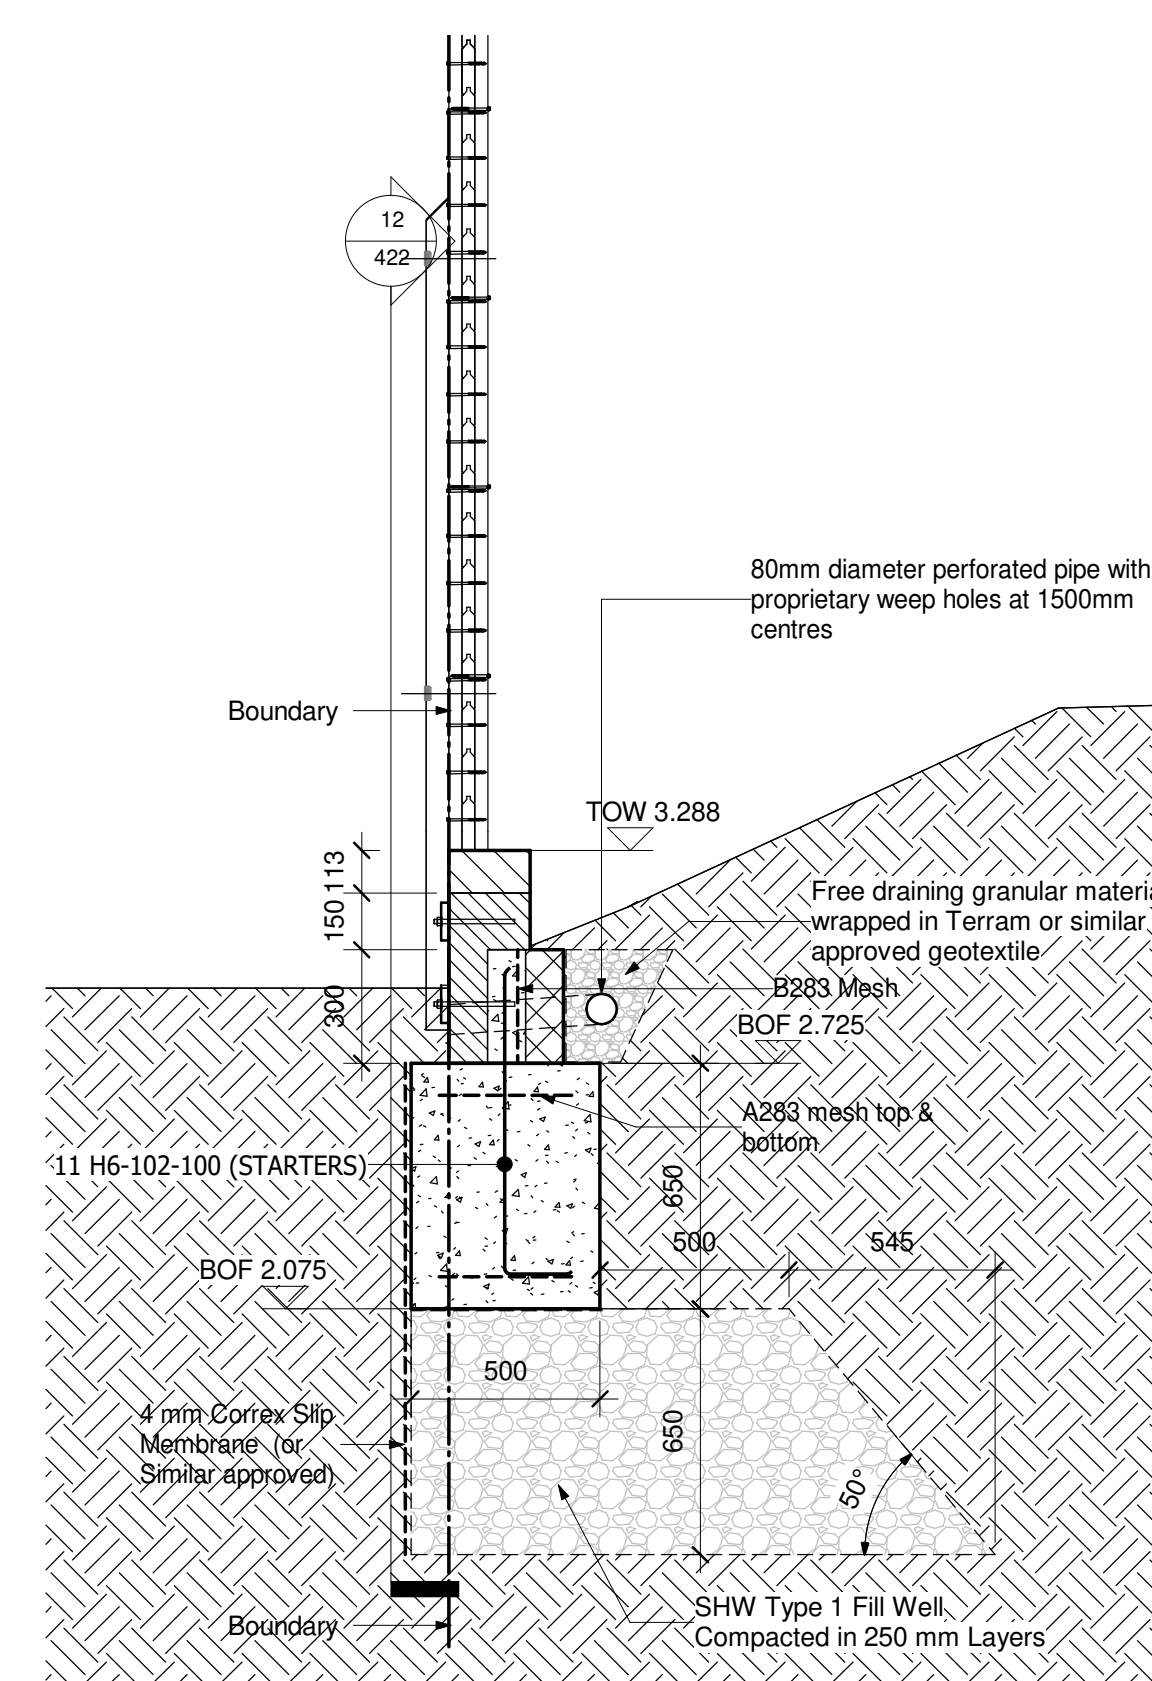

Section Z
1 : 20

[illegible]

CONCRETE COVER:	
LOCATION:	COVER:
TOP	75 mm
BOTTOM	75 mm
SIDES	75 mm

A	AMENDED FOR REVISED OFFSITE LEVELS	TZ	TZ	02.02.20
-	SECTION DETAILS UPDATED	TZ	TZ	20.01.20
Rev.	Description	Drn	Chk	Date

Client	
--------	--

Client

 **PERSIMMON**
Together, we make a home

Project

PHASE 2
LITTLEHAMPTON
WEST SUSSEX

Drawing Title

SOUTHERN BOUNDARY
RETAINING WALL SHEET 4

Optimal Structural Engineers Ltd

 105 Godwin Road
Hove
East Sussex, BN3 7FS

T: 01273 420 269
E: info@optimalengineers.co.uk
W: www.optimalengineers.co.uk

Status	PRELIMINARY		
Date	OCTOBER 2017	Scale	As indicated
Drawn by	TZ	Checked	TZ
Client's Ref.	445	Project Ref.	OP1314
Drawing Number	OP1314/422		Revision A