


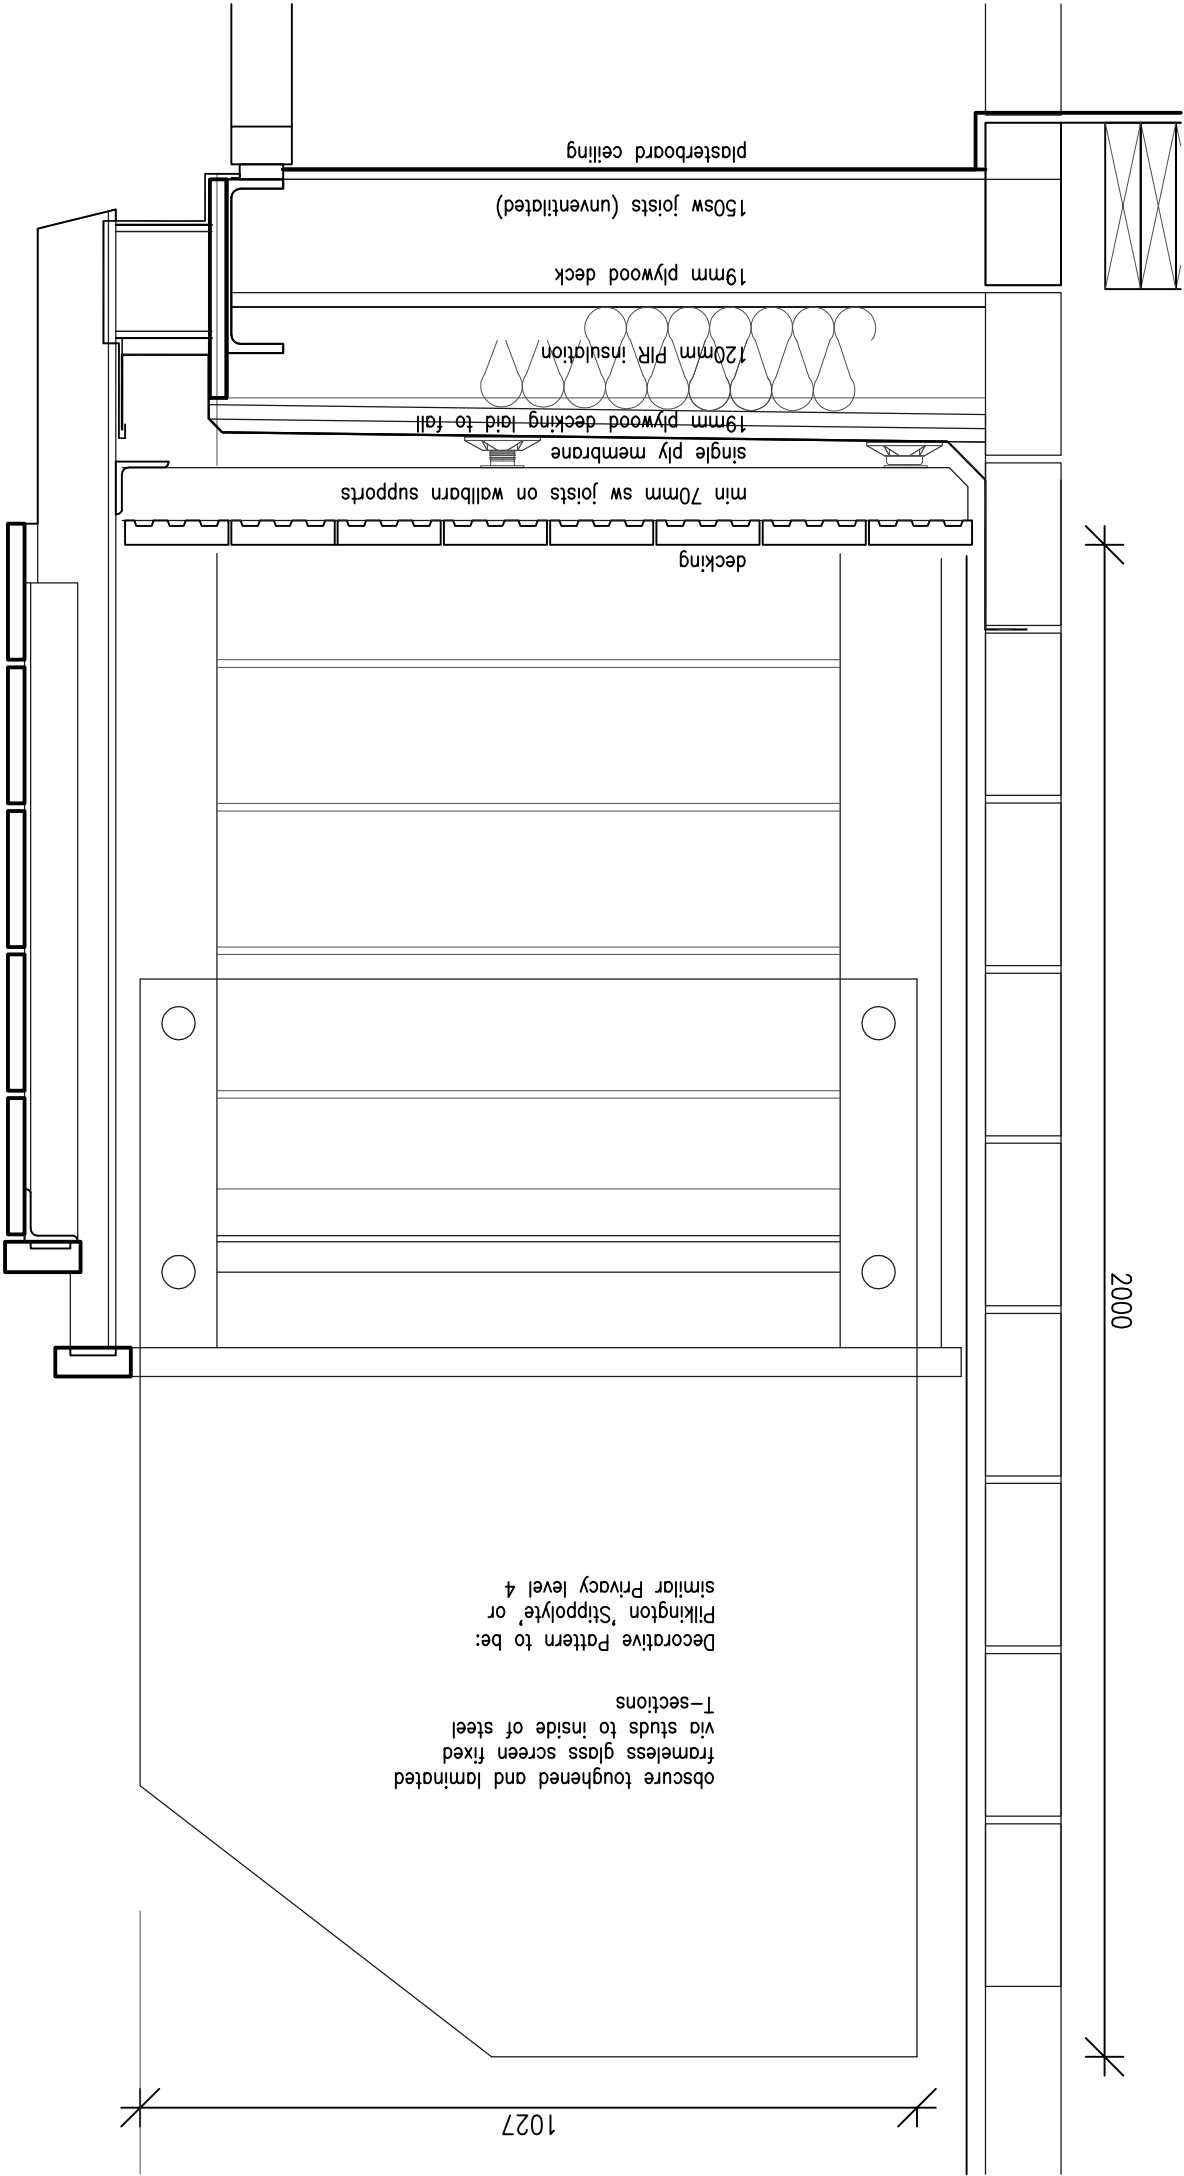

SECTION THROUGH BALCONY

balustrade posts to be pcc steel
T sections to engineers design & spec
aluminium preformed gutter on sw
supports
balustrade fixed to steel studs fixed
back to PFC (to engineers design)
aluminium trim over steel & gutter

hardwood planks on steel angle frame
fixed to T-sections

T-section cut-back to support
handrail
hardwood top rail on metal flat
between T-section supports

studio 5 architects ltd.

Northgate studios, 12 Northgate, Chichester. PO19 1BA

T: 01243 528811

F: 01243 536025

E: mail@studio5architects.co.uk

www.studio5architects.co.uk

COPYRIGHT IN THIS DRAWING BELONGS TO AND IS VESTED IN STUDIO 5 ARCHITECTS AND MAY NOT BE REPRODUCED OR DISTRIBUTED IN ANY WAY OR FOR ANY PURPOSE WITHOUT THEIR WRITTEN CONSENT. ANY PERSON, FIRM OR COMPANY UNLAWFULLY REPRODUCING OR DISTRIBUTING THIS DRAWING OR IN ANY WAY INFRINGING THE COPYRIGHT THEREIN WILL BE PROSECUTED.

DRAWINGS ARE NOT TO BE SCALED (EXCEPT FOR PLANNING & LICENSING PURPOSES). FIGURED DIMENSION ONLY ARE TO BE WORKED TO.

DRAWING

BALCONY DETAIL

SCALE

1:10@A3

DATE

APR 2017

PROJECT

THE OLD DAIRY
REAR OF 3 & 5 CHURSH STREET,
LITTLEHAMPTON BN17 5EL

PROJECT NO.

16.1012

DRAWING NO.

DC01