NOTE - Responsibility is not accepted for errors made by others in scaling from this drawing. All construction information should be taken from figured dimensions only

Scale 1:50

0 0.5 1m 2m

REV	DESCRIPTION	DATE
A	MEASUREMENTS UPDATED	11.06.24

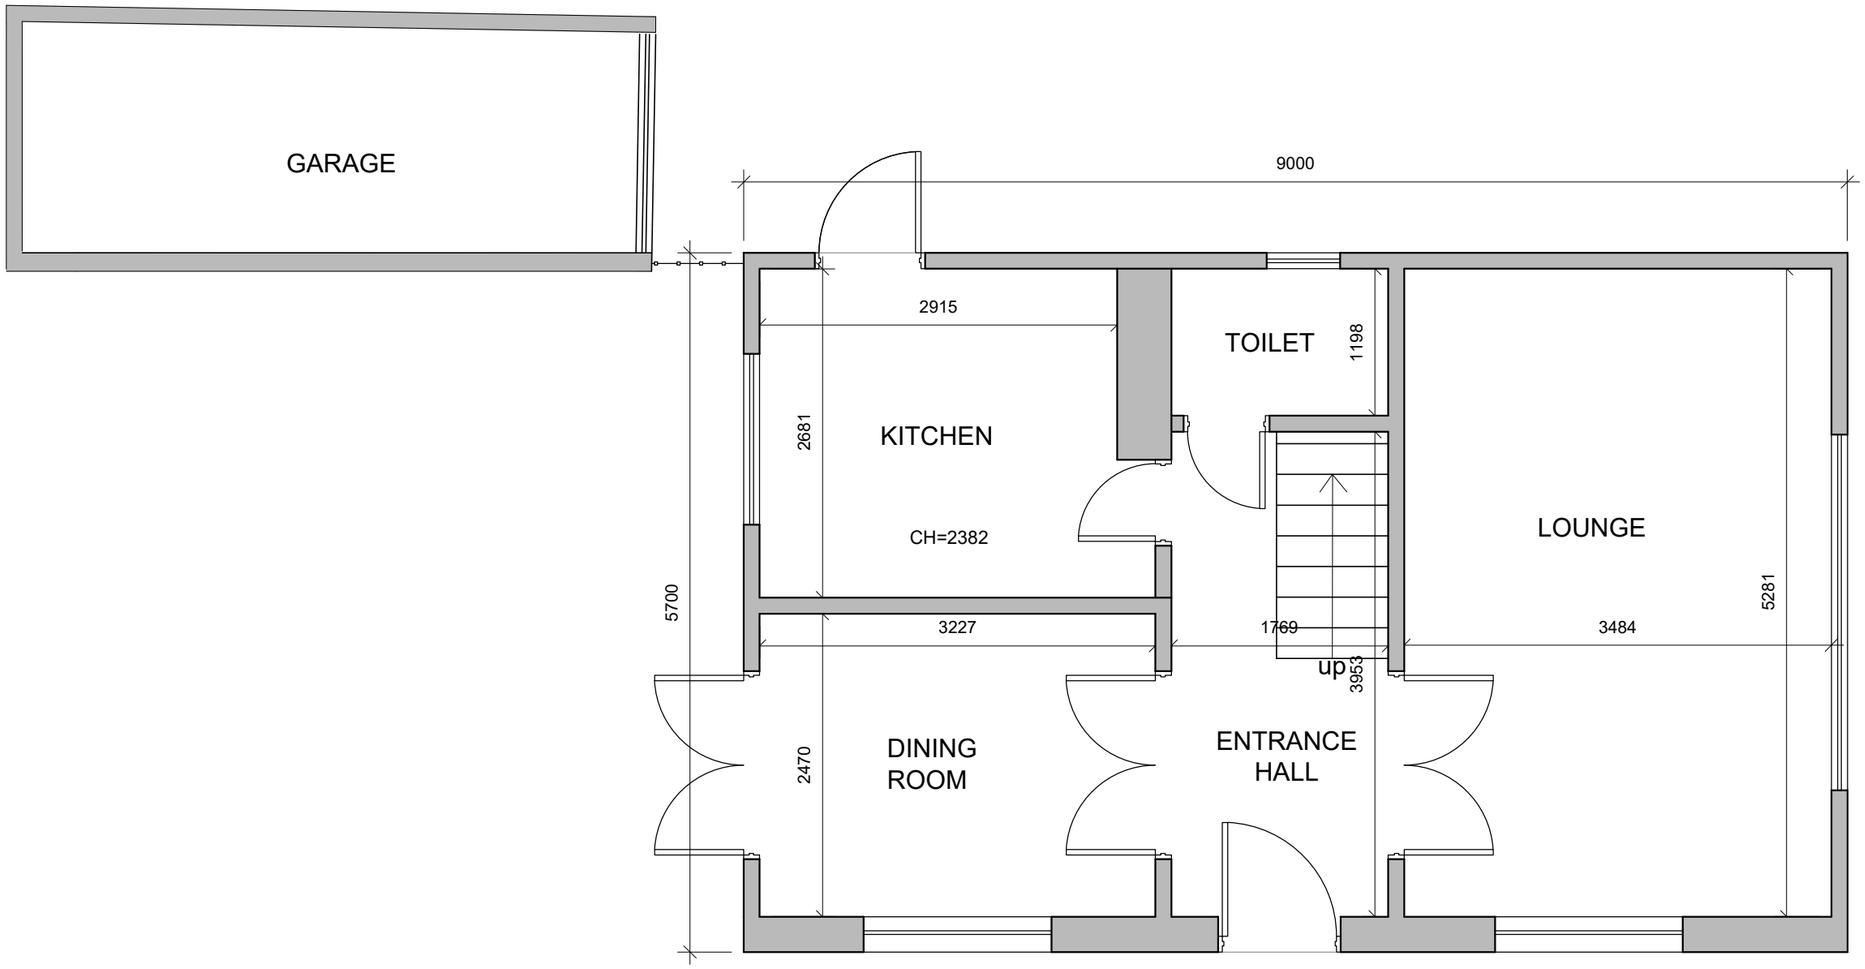

EXISTING PLAN
scale 1:50

SARAH KING INTERIORS

TENDER

PROJECT: KETCH ROAD		
DRAWING: EXISTING FLOOR PLAN GROUND FLOOR		
SCALE: A3/1:50	DATE: APR 24	DRAWN: MC
DRAWING No: 01A	REVISION: 11.06.24	CHECKED BY: SK

ARUN DISTRICT COUNCIL LU/143/24/HH