NOTE - Responsibility is not accepted for errors made by others in scaling from this drawing. All construction information should be taken from figured dimensions only

Scale 1:50

0 0.5 1m 2m

REV	DESCRIPTION	DATE
A	MEASUREMENTS UPDATED	11.06.24

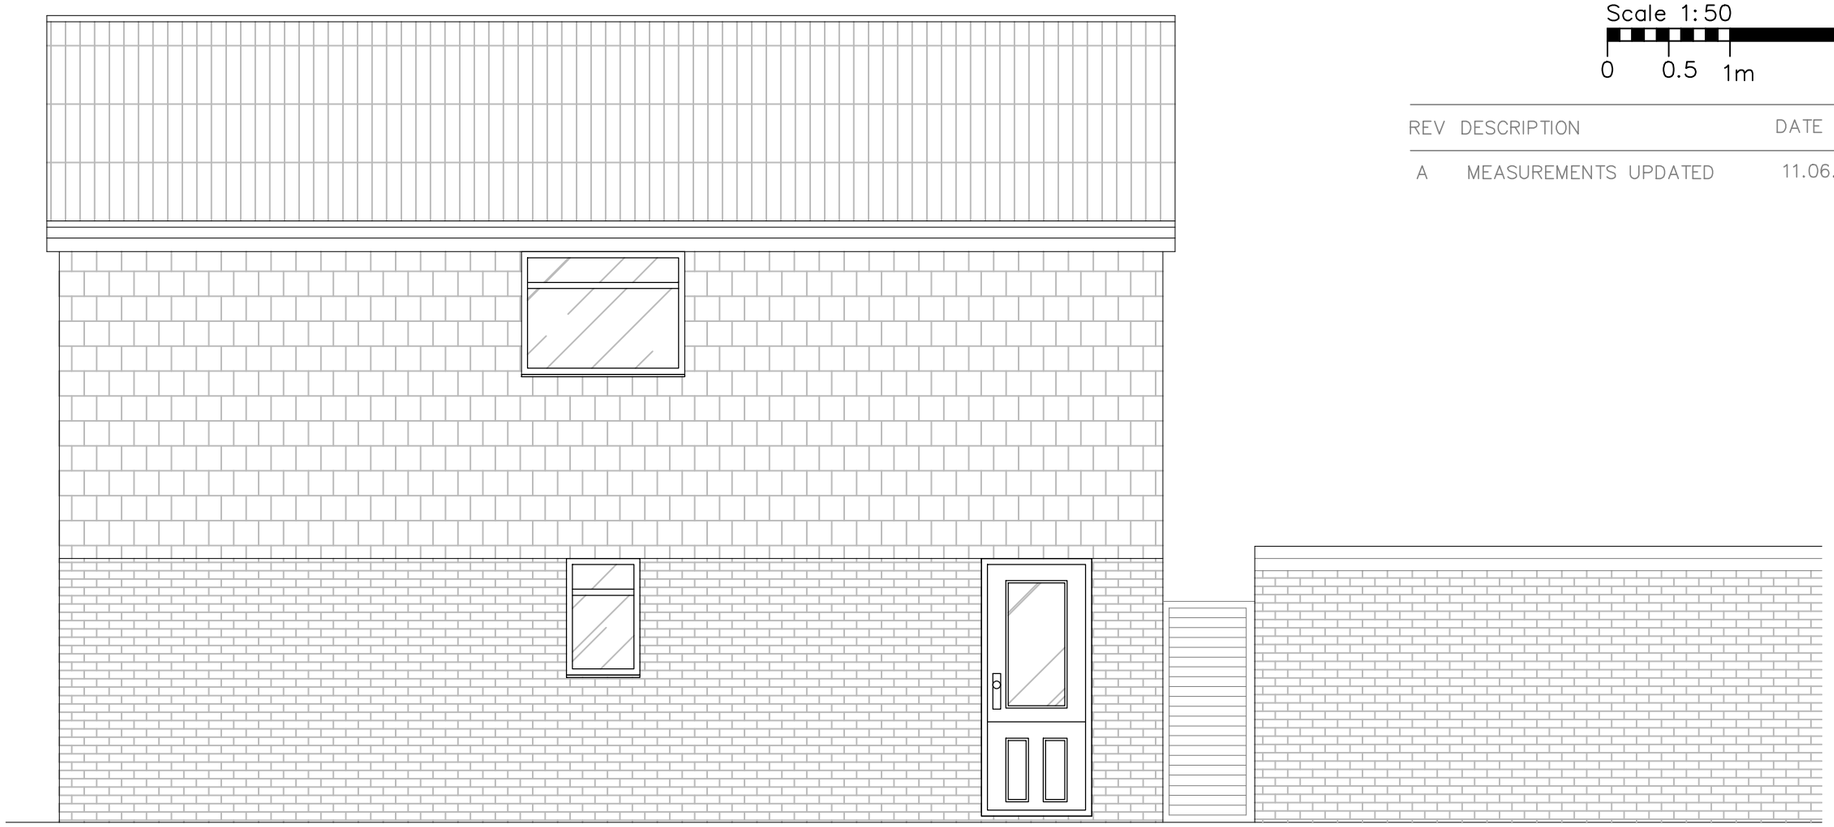

EXG ELEVATION - FROM 19 TIDEWAY
scale 1:50

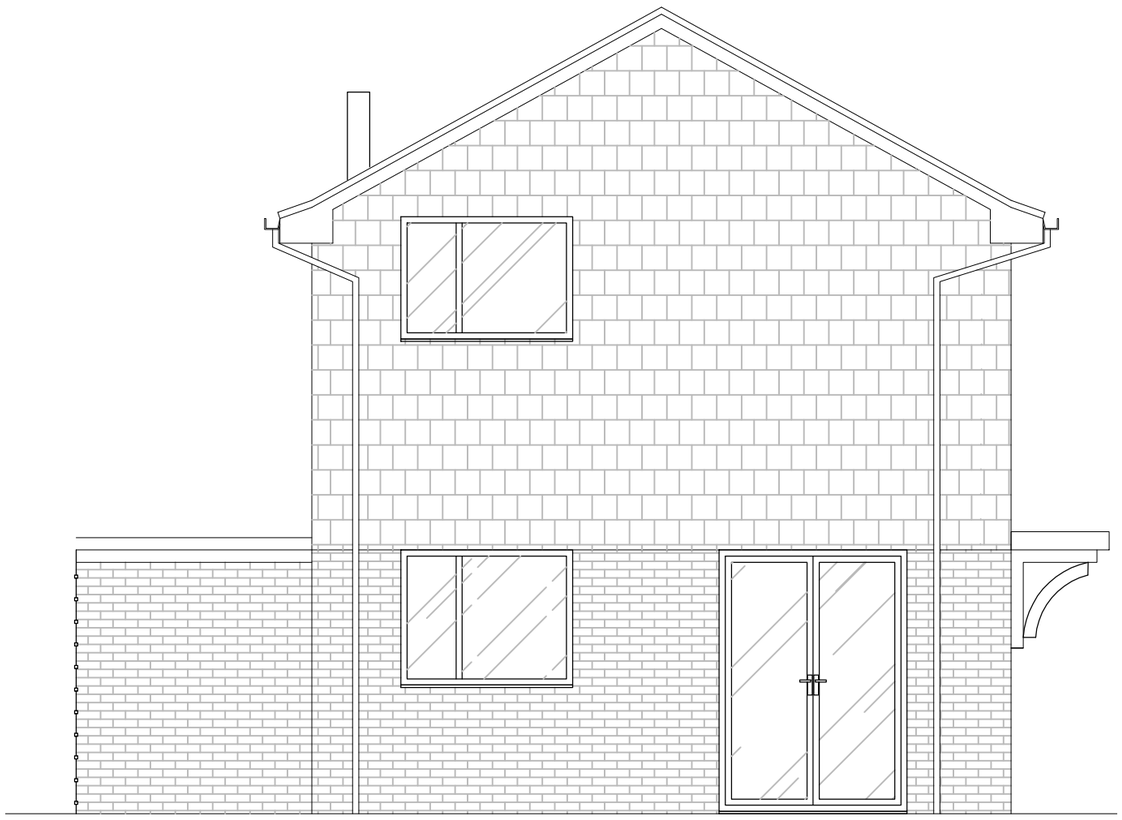

EXG ELEVATION - FROM 31 KETCH ROAD
scale 1:50

SARAH KING INTERIORS

TENDER

PROJECT: KETCH ROAD		
DRAWING: EXISTING ELEVATIONS		
SCALE: A3/1:50	DATE: APR 24	DRAWN: MC
DRAWING No: 03A	REVISION:	CHECKED BY: SK

ARUN DISTRICT COUNCIL LU/143/24/HH