NOTE - Responsibility is not accepted for errors made by others in scaling from this drawing. All construction information should be taken from figured dimensions only

Scale 1:200
0 2 10m

Scale 1:100
0 1 5m

Scale 1:50
0 0.5 1m 2m

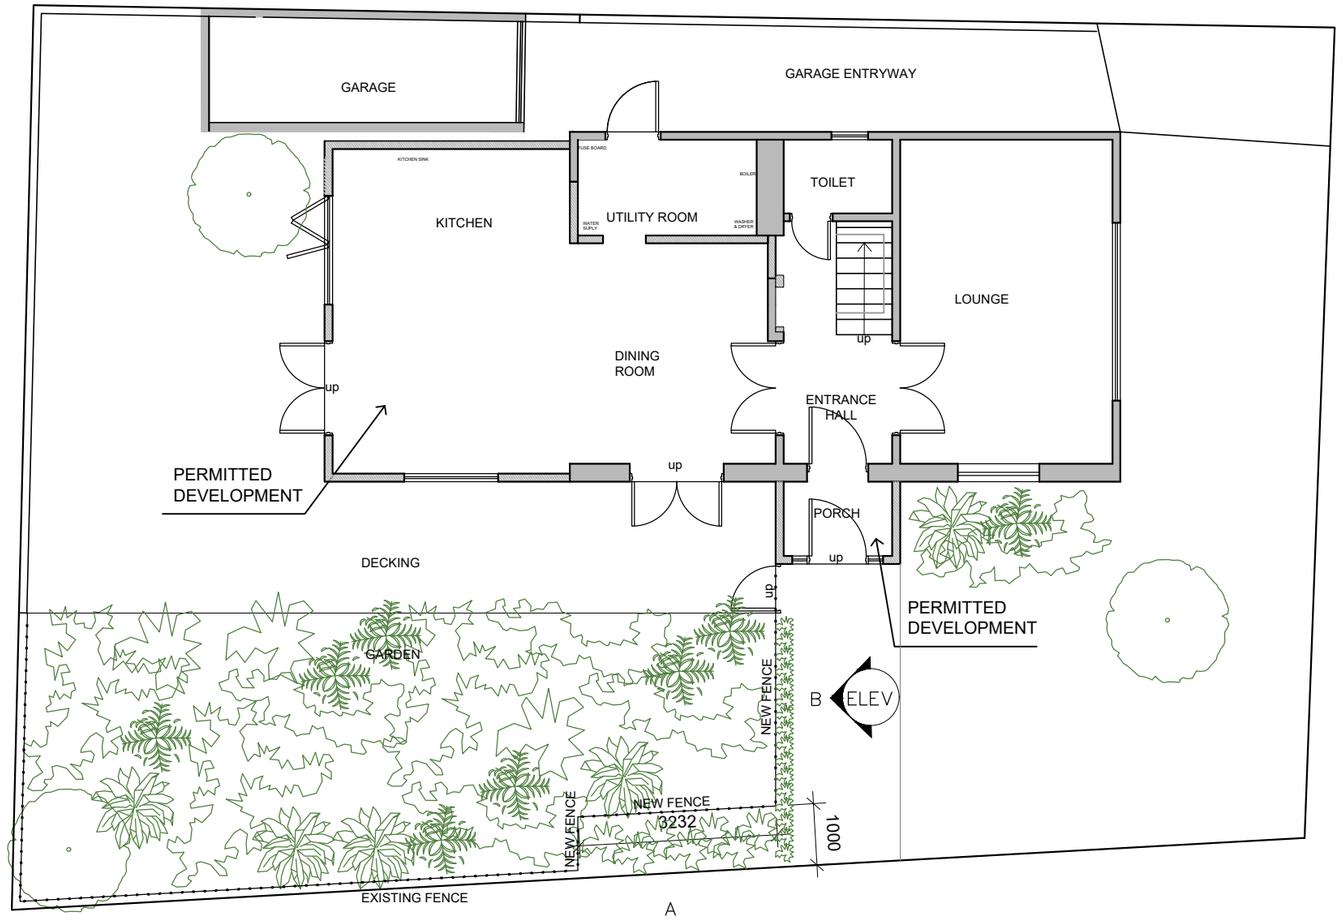

PROP SITE GF PLAN
scale 1:100

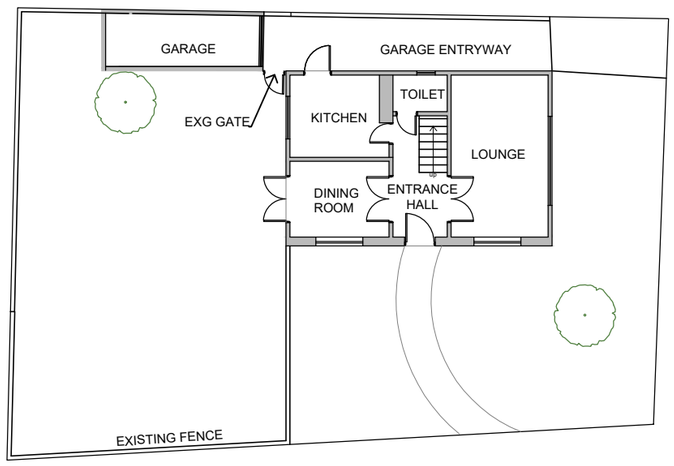

EXISTING SITE GF PLAN
scale 1:200

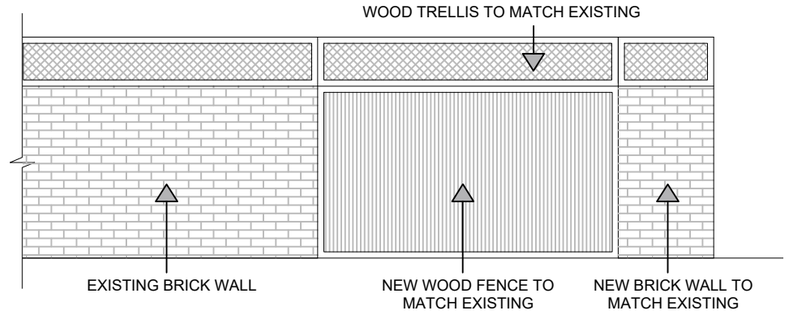

ELEVATION A
scale 1:50

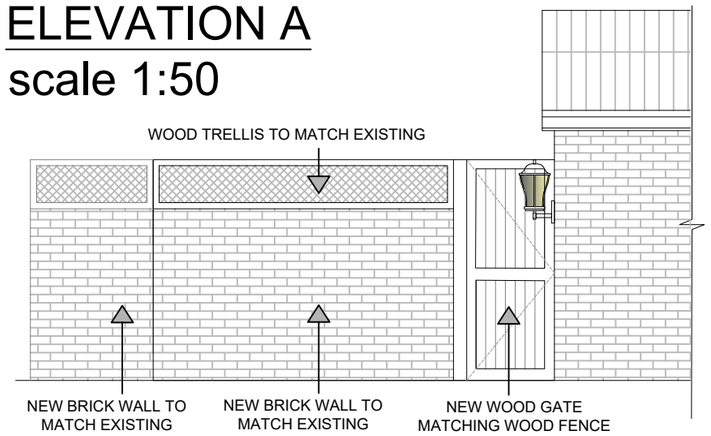

ELEVATION B
scale 1:50

N.B: PORCH AND SIDE EXTENSION ARE PERMITTED DEVELOPMENT

REV	DESCRIPTION	DATE
A	MEASUREMENTS UPDATED	11.06.24
B	PERMITTED DEVELOPMENT NOTES ADDED	25.07.24

SARAH KING INTERIORS

TENDER

PROJECT: KETCH ROAD		
DRAWING: PROPOSED SITE PLAN		
SCALE: A3/1:50	DATE: APR 24	DRAWN: MC
DRAWING No: 05B	REVISION: 25.07.24	CHECKED BY: SK

ARUN DISTRICT COUNCIL LU/143/24/HH