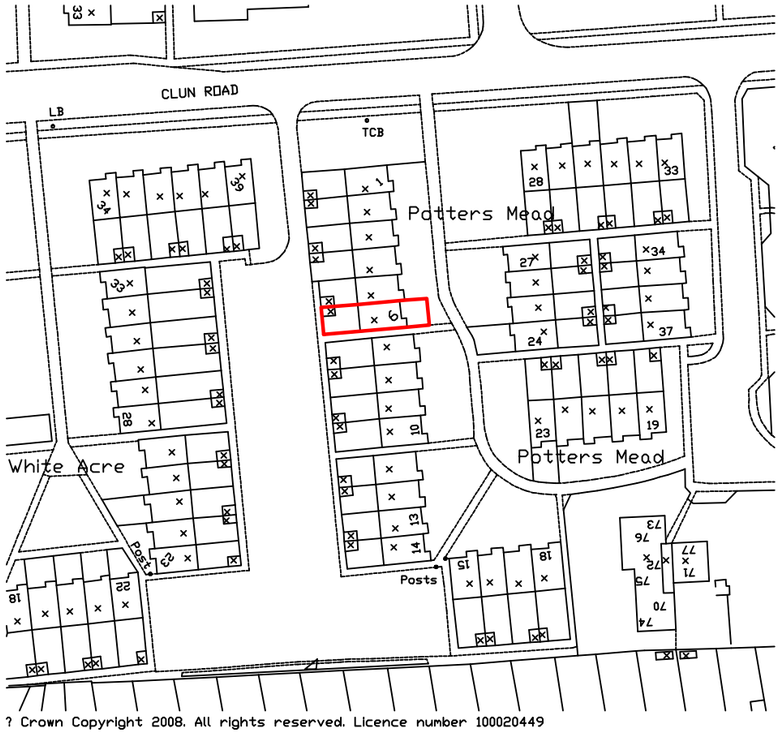

? Crown Copyright 2008. All rights reserved. Licence number 100020449

LOCATION 1:1250

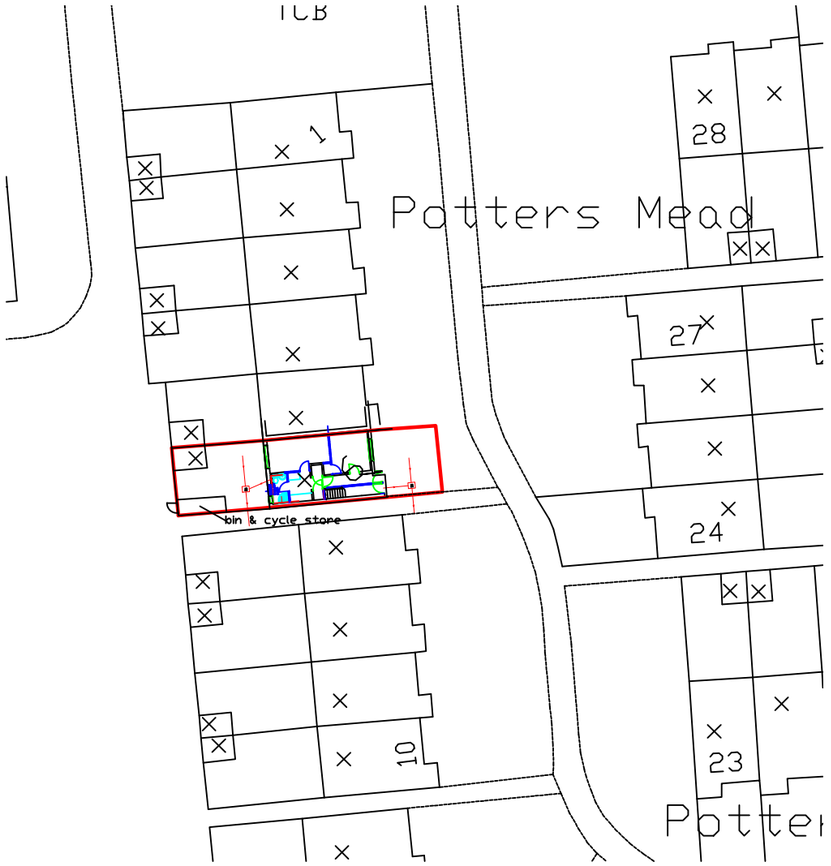

BLOCK 1:500

N



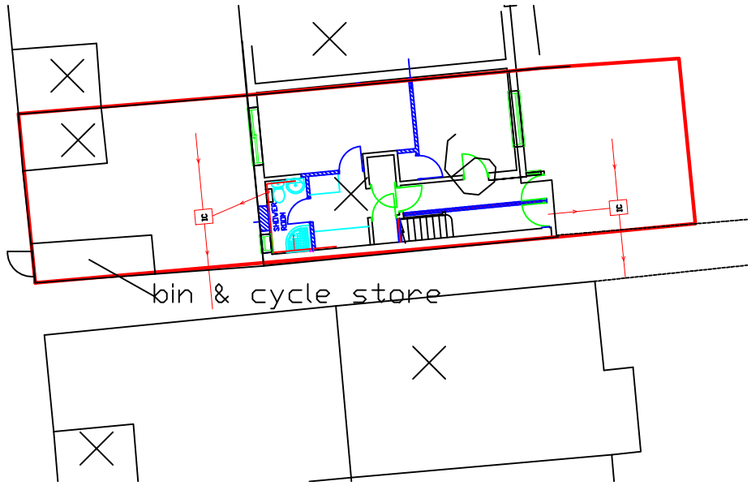

SITE PLAN 1:200

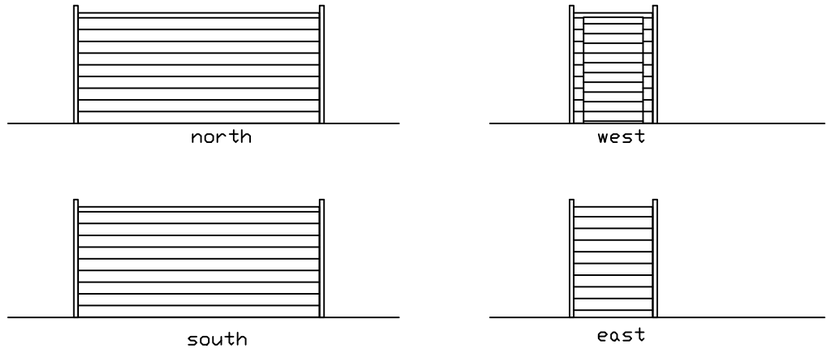

CYCLE & BIN STORE
-CONSTRUCTED OF
OVERLAP FENCING
PANELS

ELEVATIONS 1:100

All dimensions to be checked on site prior to commencement of work, except for planning purposes.

This drawing is the copyright of
CALDOTEC LTD
and may not be copied, altered or reproduced in any way without written authority.

CALDOTEC LTD
11 The Parade, Willowhayne Crescent
EAST PRESTON
WEST SUSSEX
BN16 1NS
Telephone
01903 859176

PLANS SHOWING BIN & CYCLE STORE

6 Potters Mead, Littlehampton
West Sussex, BN17 7HZ

CLIENT Meynell Properties

Issue	Details	By	Date

SCALE AS SHOWN
DATE 28/4/14
DRAWING NUMBER 7132/05

ARUN DISTRICT COUNCIL LU/144/14/DOC