



- NOTES:**
- 1. Do not scale this drawing except for Planning purposes.
 - 2. Use figured dimensions only,
 - 3. All dimensions must be checked on site by the contractor prior to commencement of work.
 - 4. All construction details are indicative and are to be checked and confirmed on site and any divergence's are to be agreed with the Contract Administrator.
 - 5. This drawing is the copyright of ACB Architectural Services

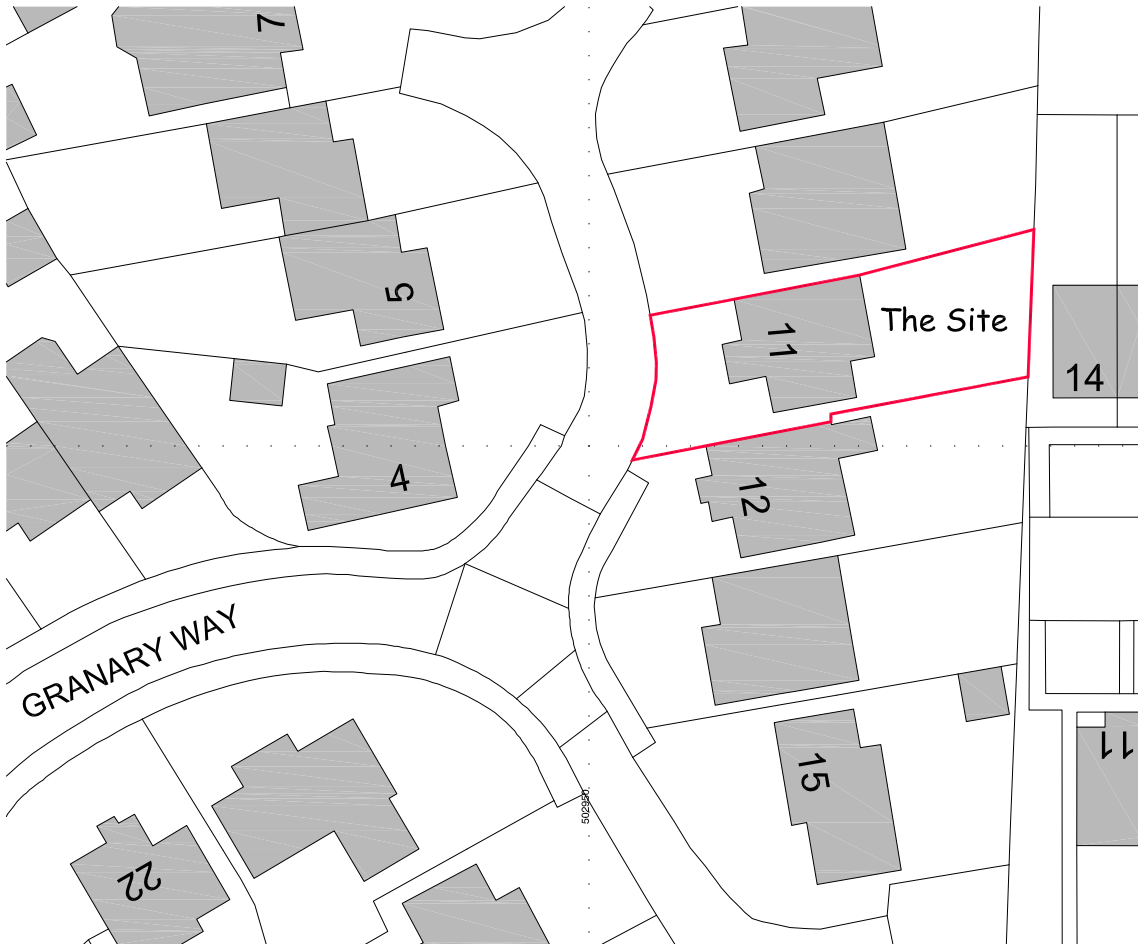


Ordnance Survey, (c) Crown Copyright 2017. All rights reserved. Licence number 100022432


SITE LOCATION PLAN
Scale 1:1250

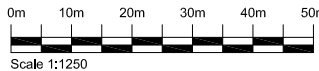

SITE BLOCK PLAN
Scale 1:500

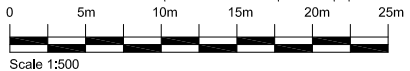

GARAGE CONVERSION WITH FIRST FLOOR EXTENSION OVER 11 Granary Way, Wick Littlehampton BN17 7QY

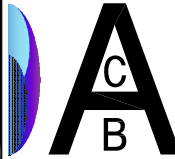

**ACB ARCHITECTURAL
SERVICES**

23 ELCOMBE CLOSE BRACKLESHAM BAY
CHICHESTER WEST SUSSEX PO20 8QZ
07870487367 andy.bell@virgin.net

SITE LOCATION AND BLOCK PLANS				 NORTH	
Scale	1:1250 & 1 : 500@A3	drawn by	ACB		
Date	SEPT 2017	checked	SM		
Drawing Number		0080 - 01			