

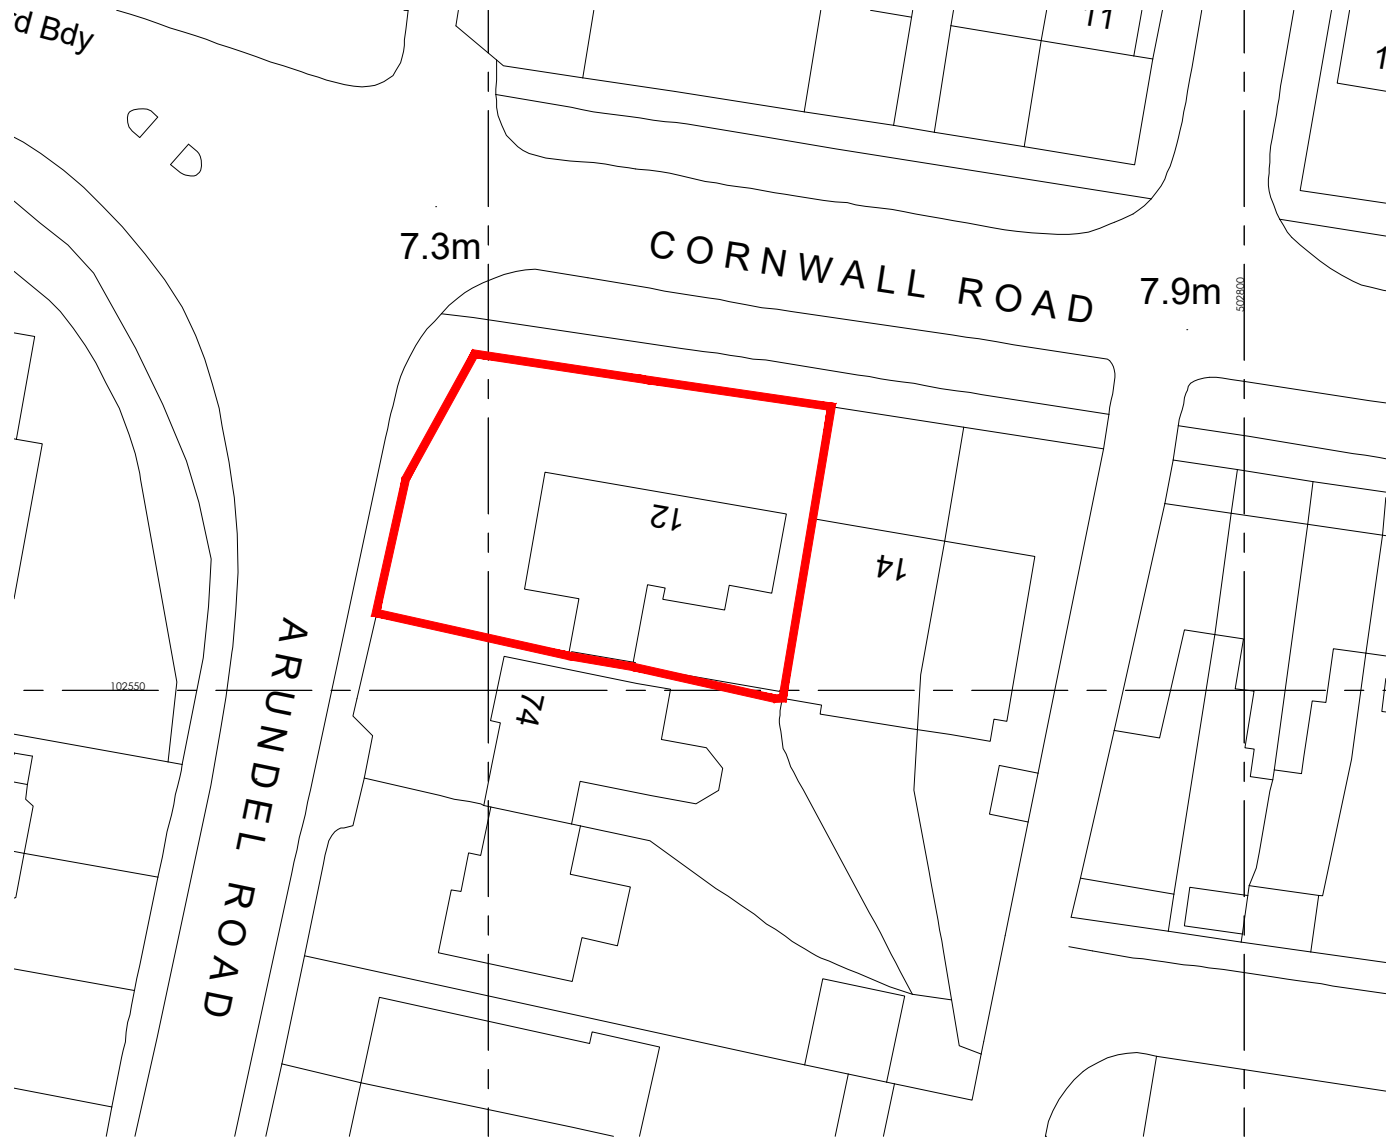



NOTE
DO NOT SCALE FROM THIS DRAWING. ALL DIMENSIONS
RELATING TO SUB-CONTRACTORS OR SUPPLIERS WORK
MUST BE CHECKED AND AGREED BETWEEN THE GENERAL
CONTRACTOR AND THE SUB-CONTRACTORS AND SUPPLIERS.
ALL DIMENSIONS ARE IN MILLIMETRES. IF IN DOUBT ASK THIS
DRAWING MAY BE SCALED FOR PLANNING PURPOSES ONLY.
ALL WORKS OR MATERIALS INDICATED ON THE DRAWING ARE
TO BE TO THE LATEST BRITISH STANDARDS AND ARE TO BE
CARRIED OUT IN ACCORDANCE WITH THE RELEVANT CODES
OF PRACTICE OR RECOGNIZED TRADE ASSOCIATION
RECOMMENDATIONS AND PUBLICATIONS. © THIS DRAWING IS
THE COPYRIGHT OF FUNNELL DESIGN PARTNERSHIP LTD.

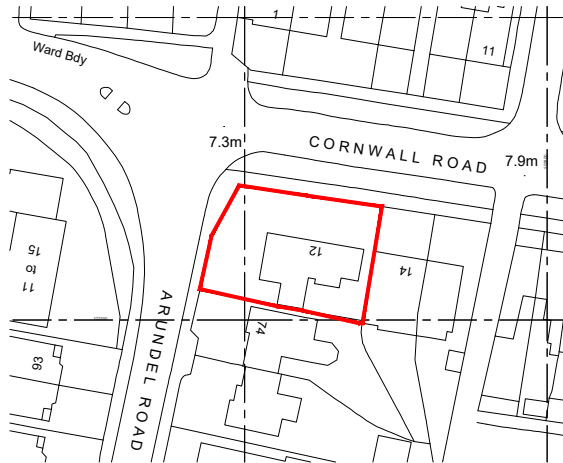

Block Plan
Scale 1:500

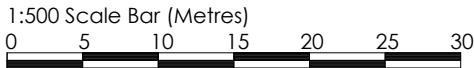

Location Plan
Scale 1:1250

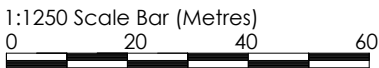

~ 21/04/21 JM Drawing created

REV DATE BY DESCRIPTION



FUNNELL DESIGN PARTNERSHIP

BizSpace, Courtwick Lane, Littlehampton, BN17 7TL
T: +44 (0) 1243 211250 - E: office@funnelldesign.co.uk

Client
IVAN TIHOMIR PROPERTIES LTD

Location
12 Cornwall Road
Littlehampton, BN17 6EE

Drawing Title

Block and Location plan

Date April 21	Drawn By JM	Scale As noted @ A3
------------------	----------------	------------------------

CAD file name
12 Cornwall Road - PLANNING Rev01.dwg

Drawing No 2350-P-01	Revision ~
-------------------------	---------------

PLANNING