


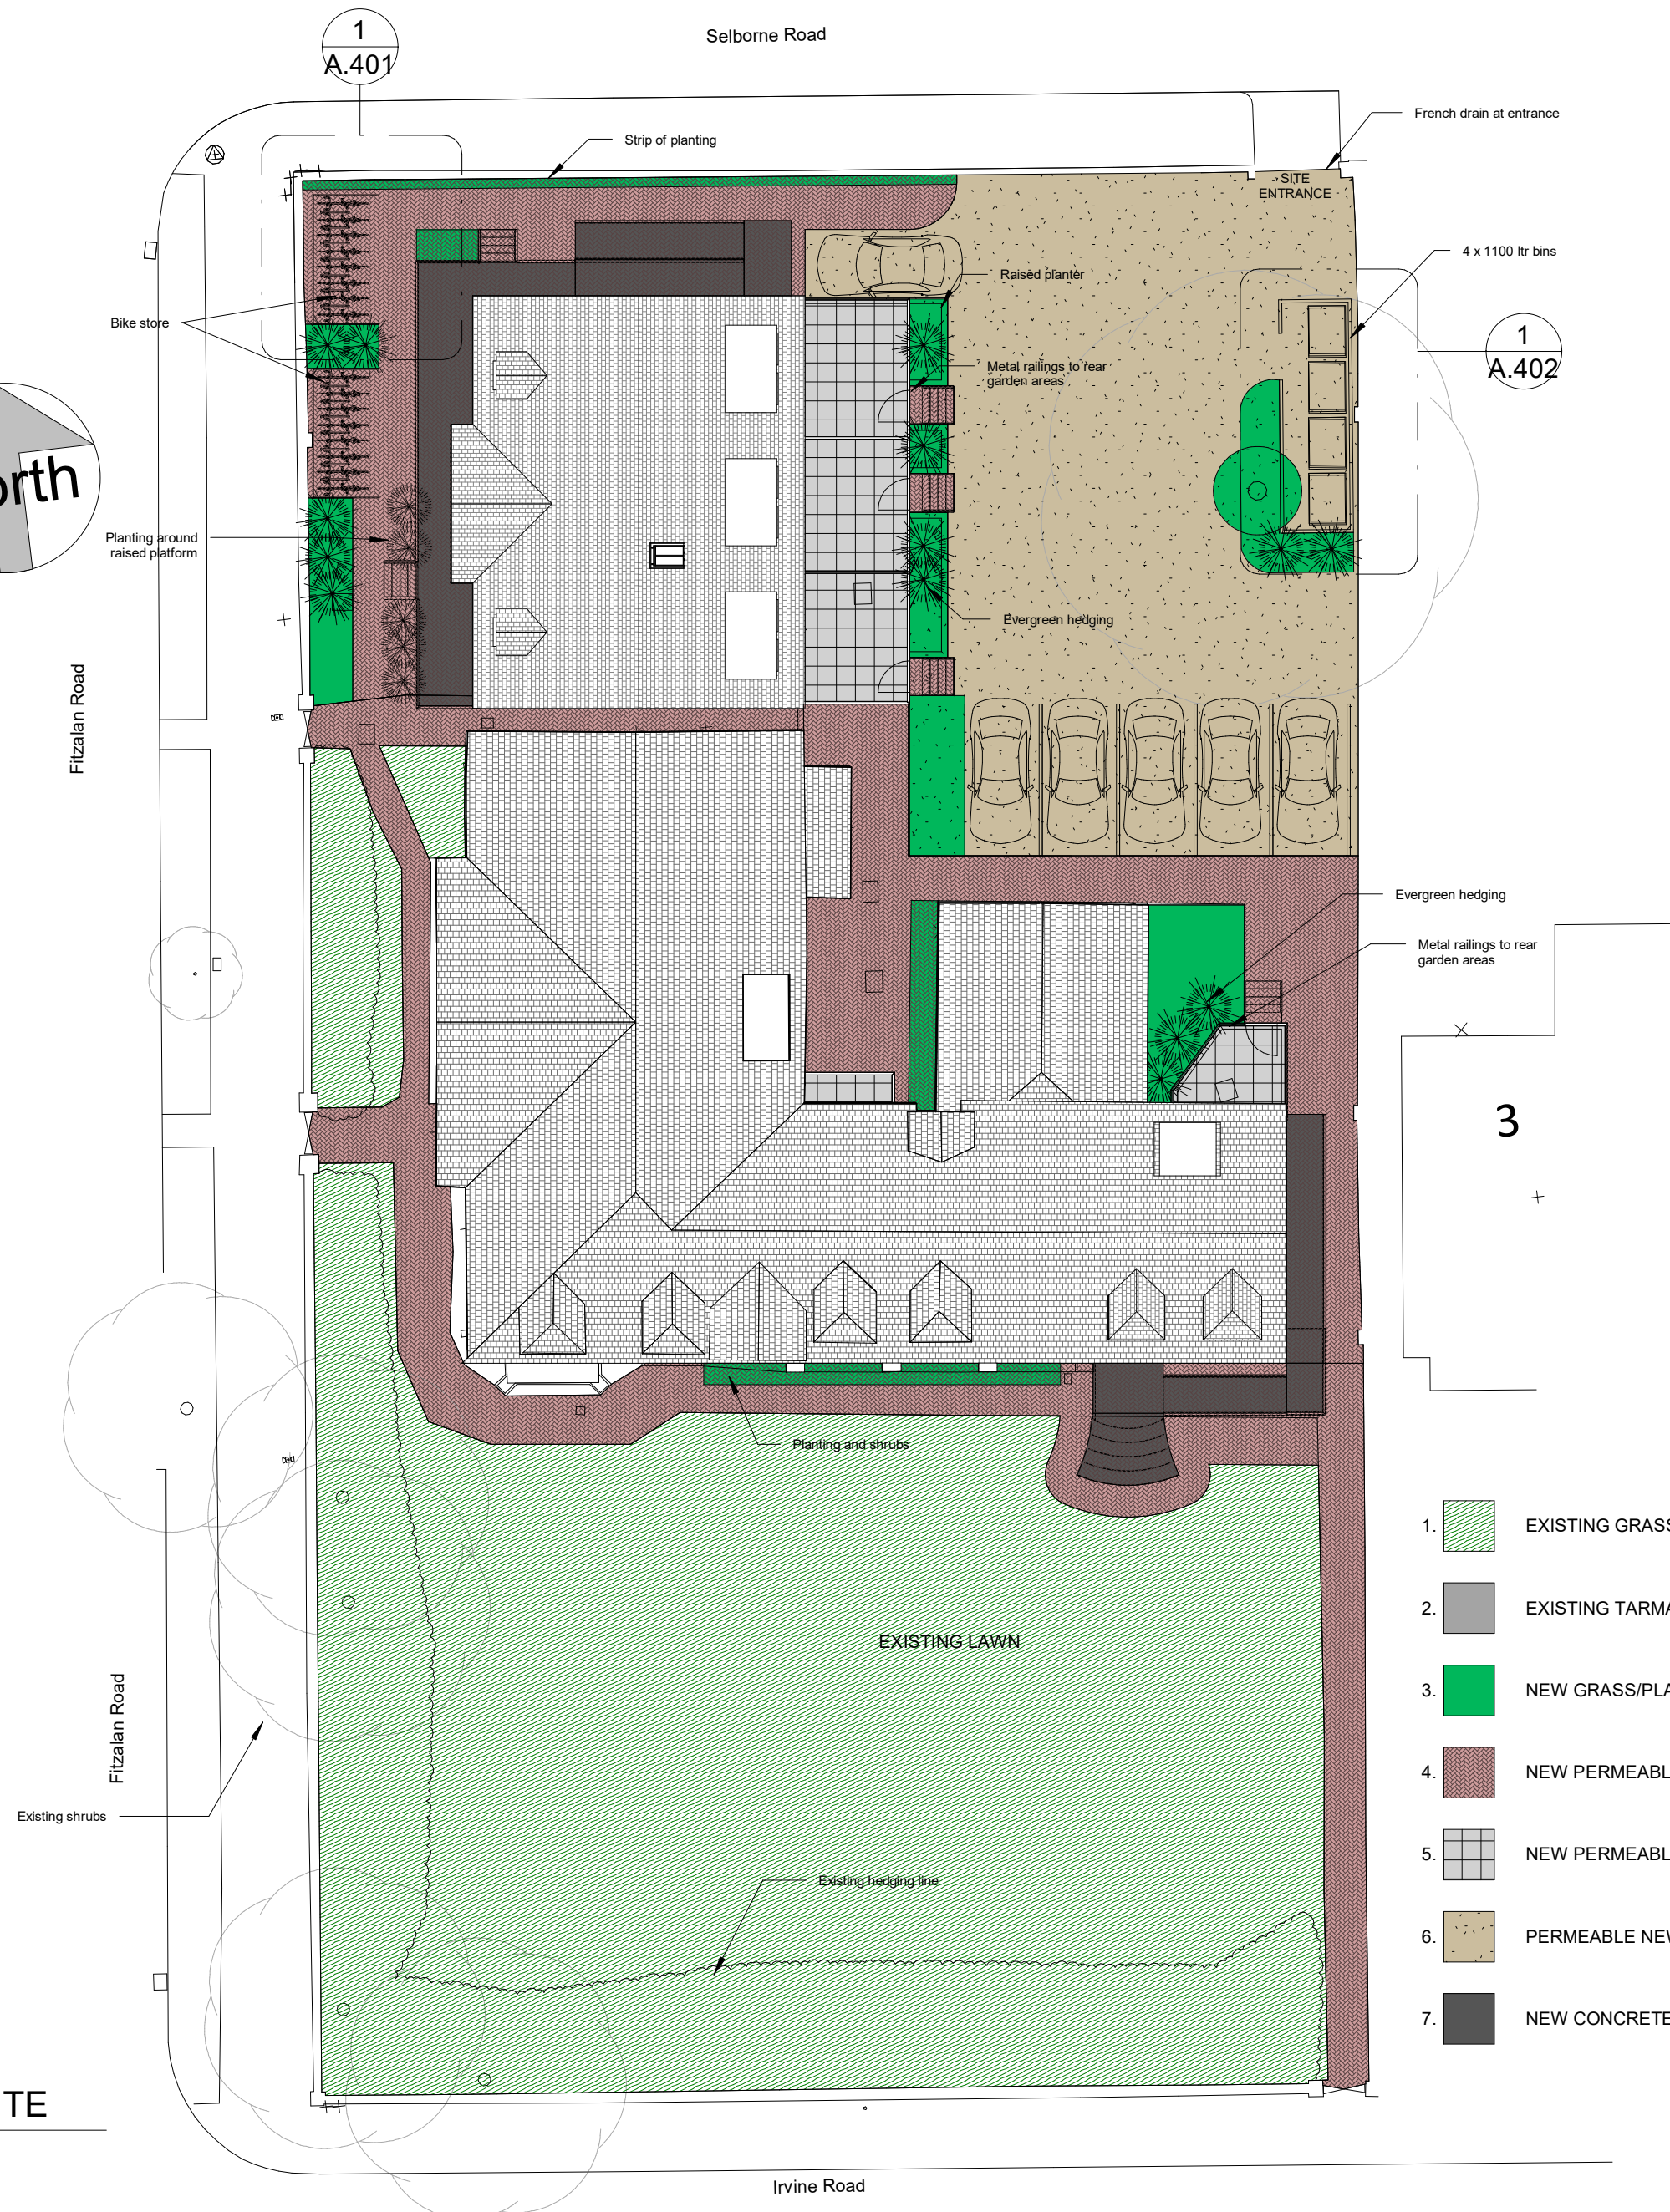

4. NEW PERMEABLE RED PAVING




5. NEW PERMEABLE GREY PATIO



6. PERMEABLE NEW BOUND GRAVEL

1.  EXISTING GRASS AREAS
2.  EXISTING TARMAC
3.  NEW GRASS/PLANTING AREA
4.  NEW PERMEABLE RED PAVING
5.  NEW PERMEABLE PATIO
6.  PERMEABLE NEW BOUND GRAVEL
7.  NEW CONCRETE RAMP/STEP

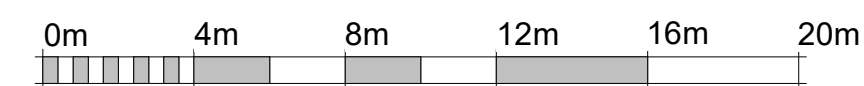

VISUAL SCALE 1:200 @ A2

[illegible]

**KRONA
DESIGN**

ARCHITECTURAL DESIGN & DRAFTING

4 Union Place | Worthing | BN11 1LG
info@kronadesign.co.uk | kronadesign.co.uk
Tel: 01903 256150 Mob: 07827 994111

PROJECT

Proposed Development

ADDRESS

Wellesley Court
Fitzalan Road
Littlehampton
BN17 5JW

TITLE

Proposed Site

CLIENT	
--------	--

CLIENT
M & M Premier
Property Investments

DRAWN JLB	STATUS Design	DATE 11/11/21
--------------	------------------	------------------

SCALE (@ A2)	PROJECT NUMBER
1 : 200	KD.1041

DRAWING NUMBER	REV
A.004	E

© KRONA DESIGN

PROPOSED SITE

1 : 200