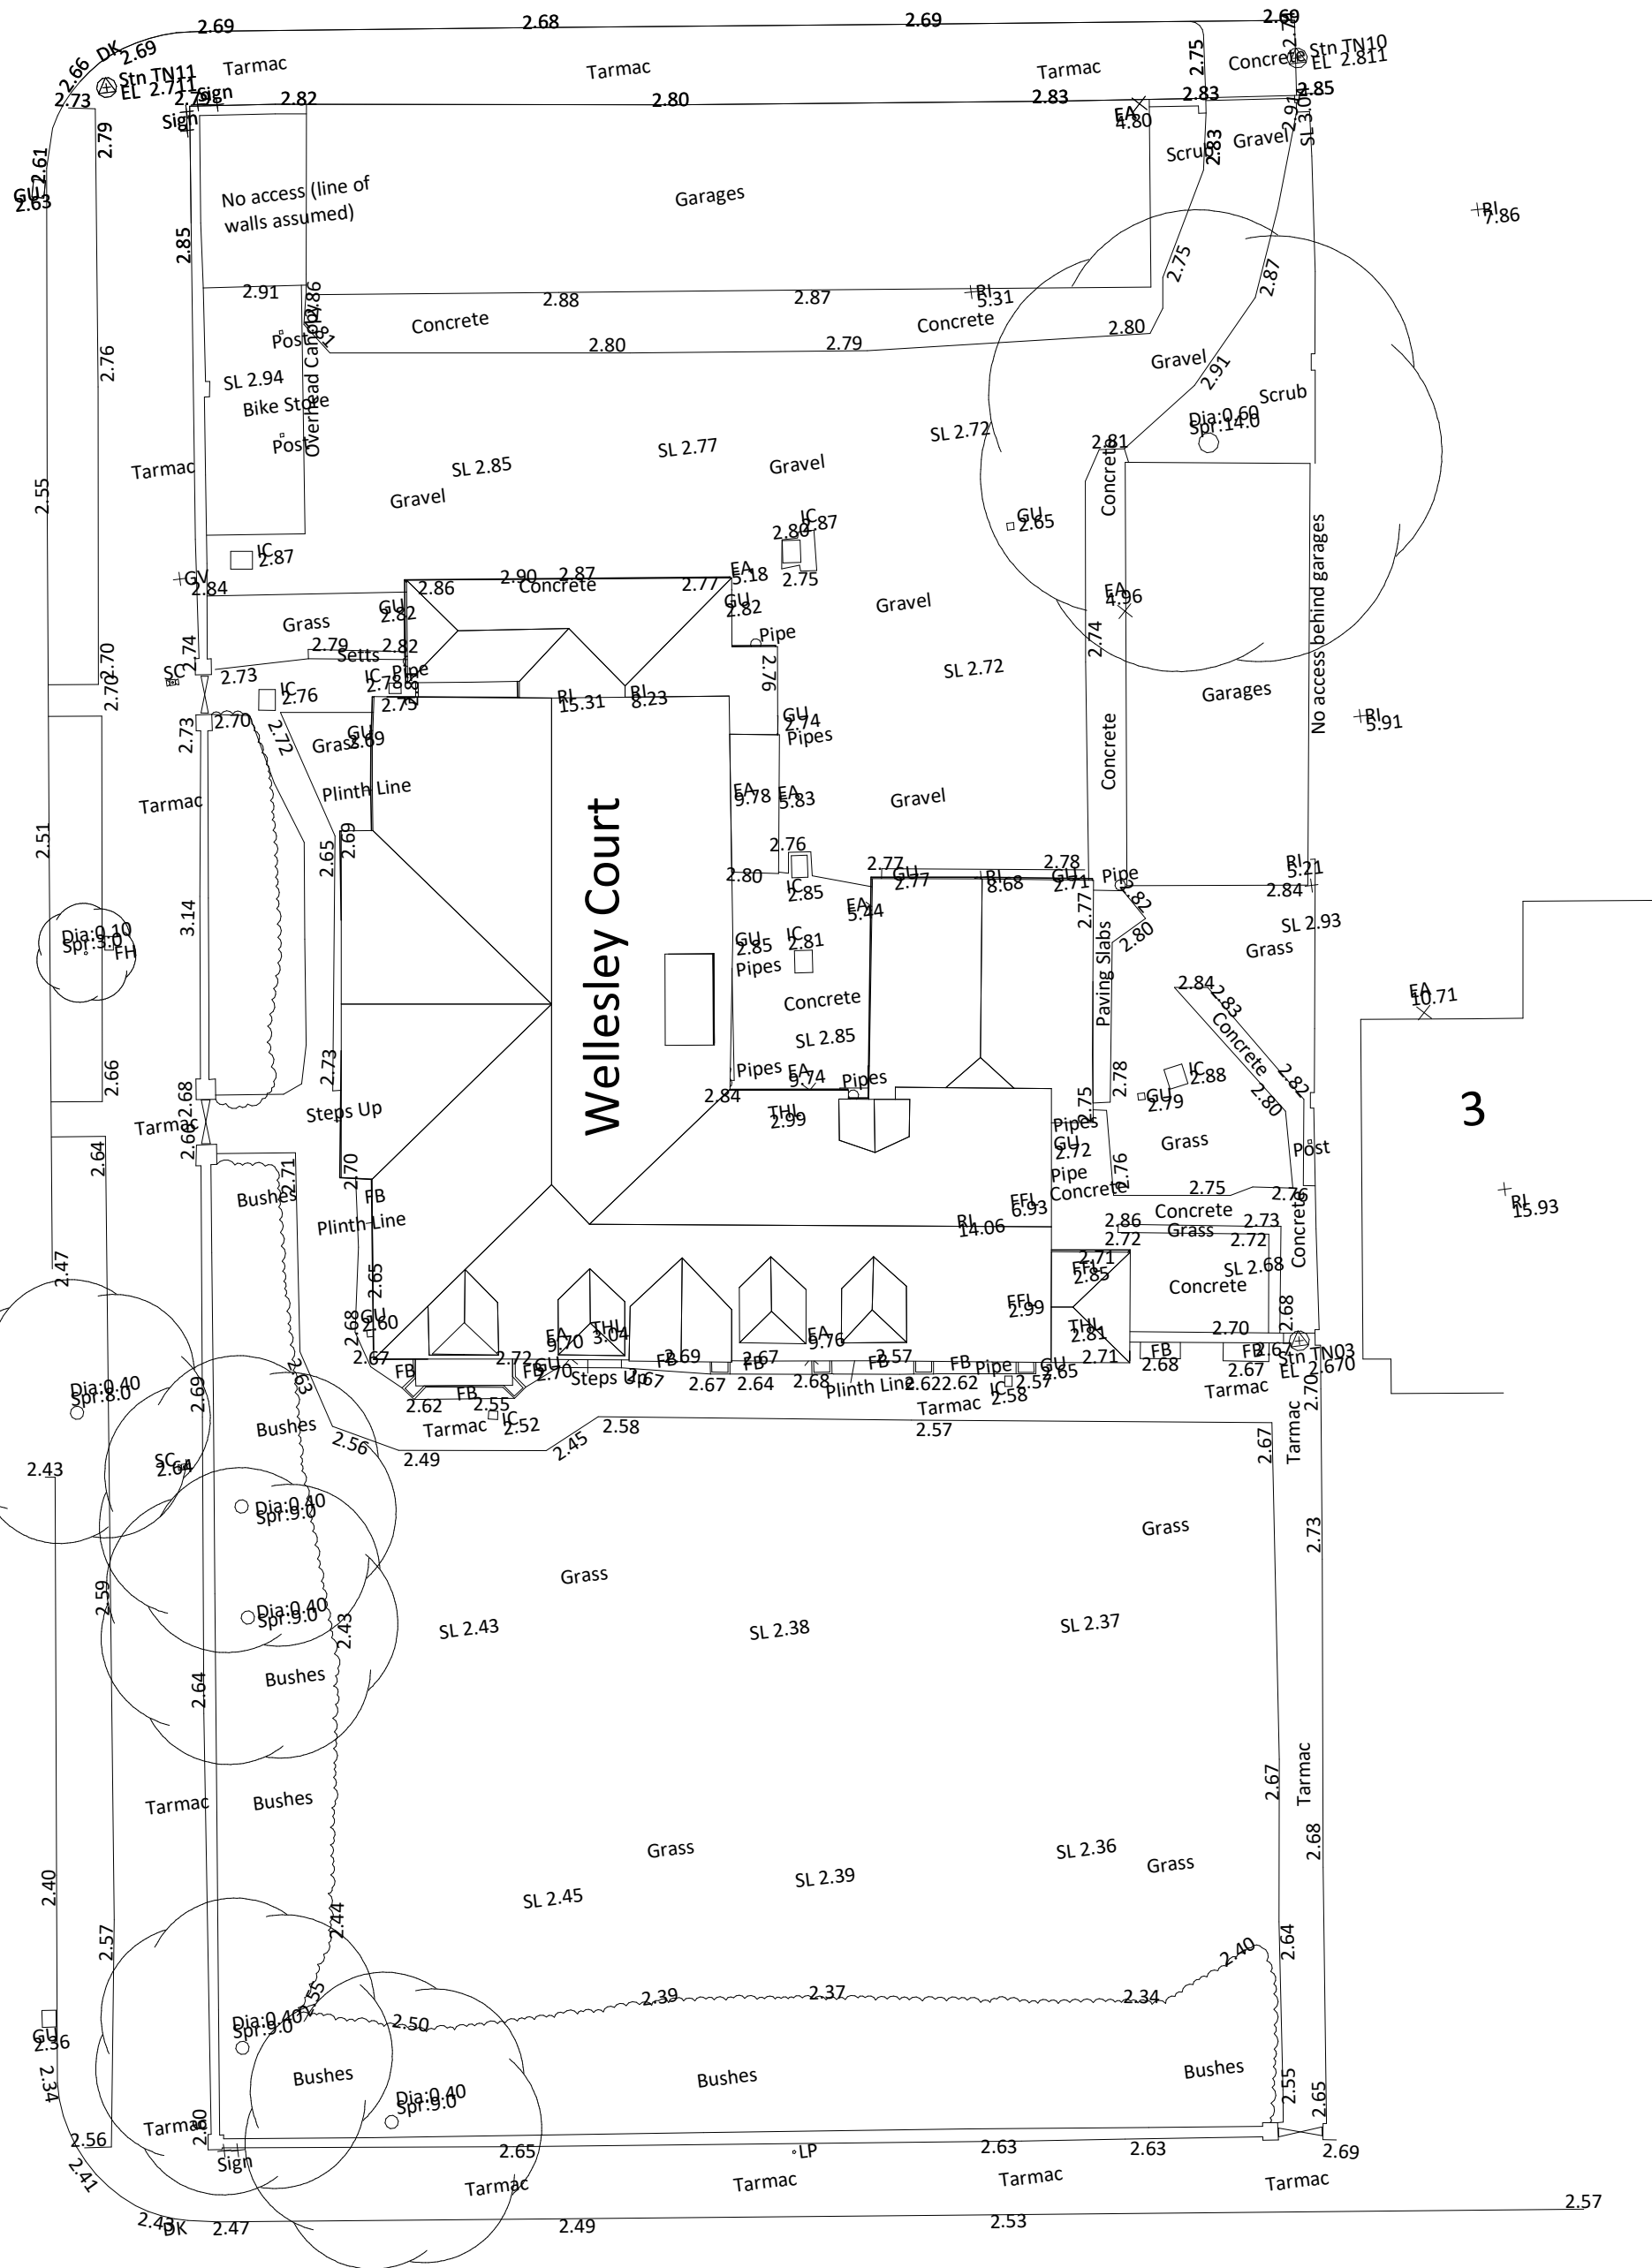
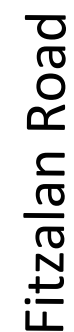
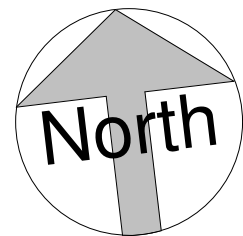


[illegible]

4 Union Place | Worthing | BN11 1LG
info@kronadesign.co.uk | kronadesign.co.uk
Tel: 01903 256150 Mob: 07827 994111

PROJECT

Proposed Development

ADDRESS

Wellesley Court
Fitzalan Road
Littlehampton
BN17 5JW

TITLE

Existing Site

CLIENT

CLIENT **M & M Premier
Property Investments**

DRAWN JLB	STATUS Design	DATE 02/09/20
--------------	------------------	------------------

SCALE (@ A2)	PROJECT NUMBER
1 : 200	KD.1041

DRAWING NUMBER	REV
A.003	