
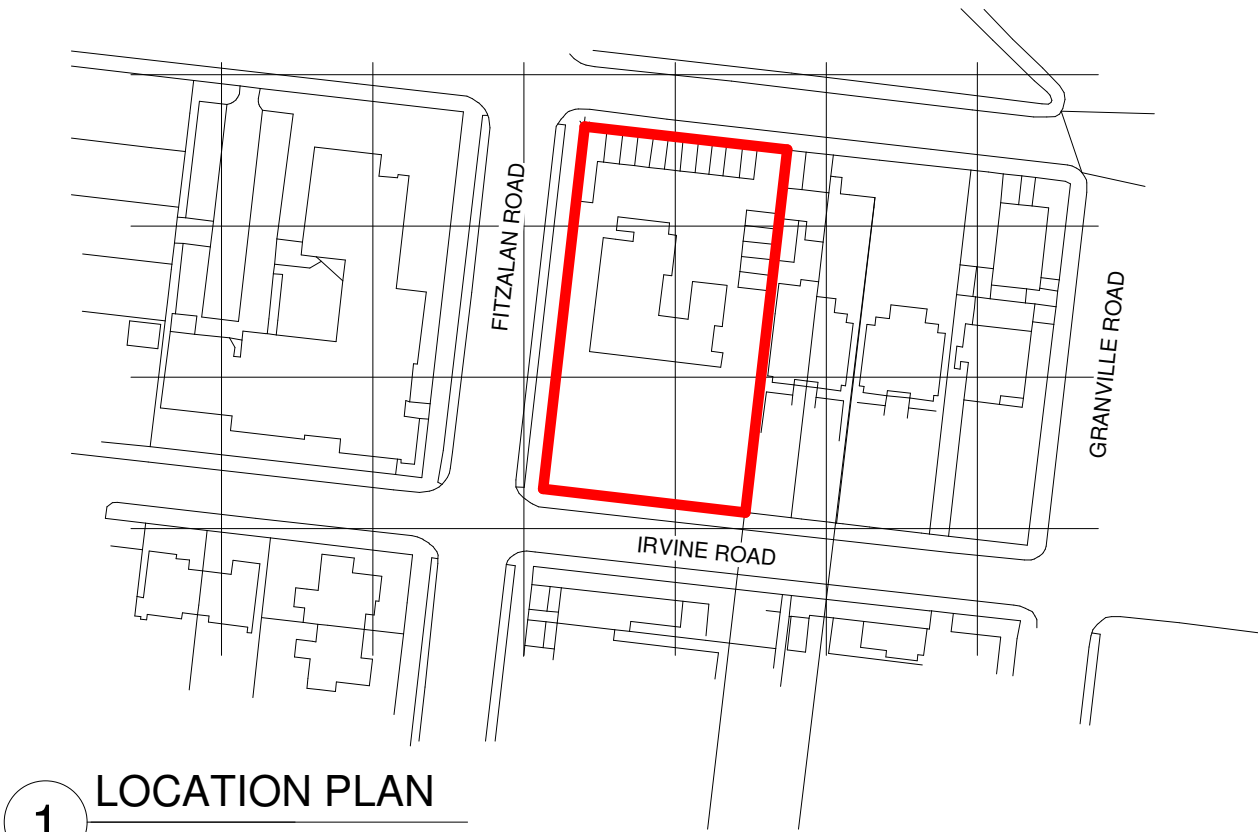


VISUAL SCALE 1:1250 @ A3

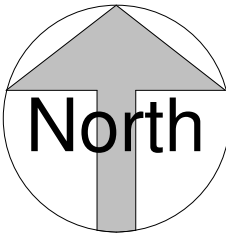

ARCHITECTURAL DESIGN & DRAFTING
4 Union Place | Worthing | BN11 1LG
info@kronadesign.co.uk | kronadesign.co.uk
Tel: 01903 256150 Mob: 07827 994111

PROJECT		
Proposed Development		
ADDRESS		
Wellesley Court Fitzalan Road Littlehampton BN17 5JW		
TITLE		
Location Plan		
CLIENT		
M & M Premier Property Investments		
DRAWN	STATUS	DATE
JLB	Design	25/08/20
SCALE (@ A3)		PROJECT NUMBER
1 : 1250		KD.1041
DRAWING NUMBER		REV
A.001		A