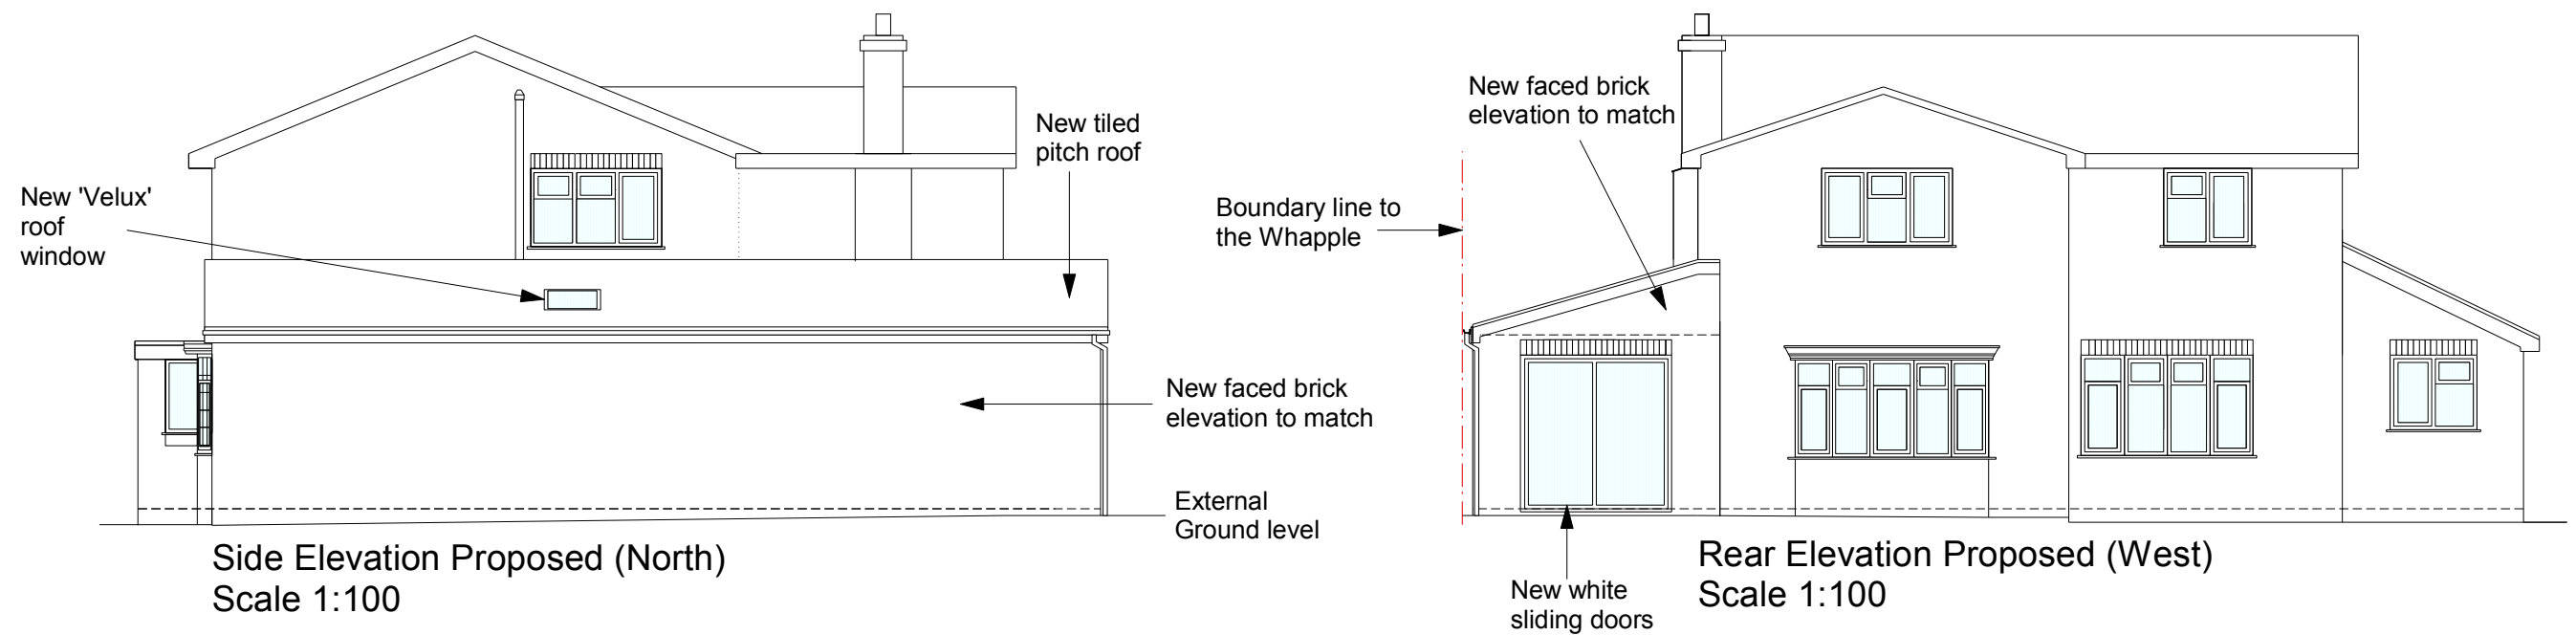
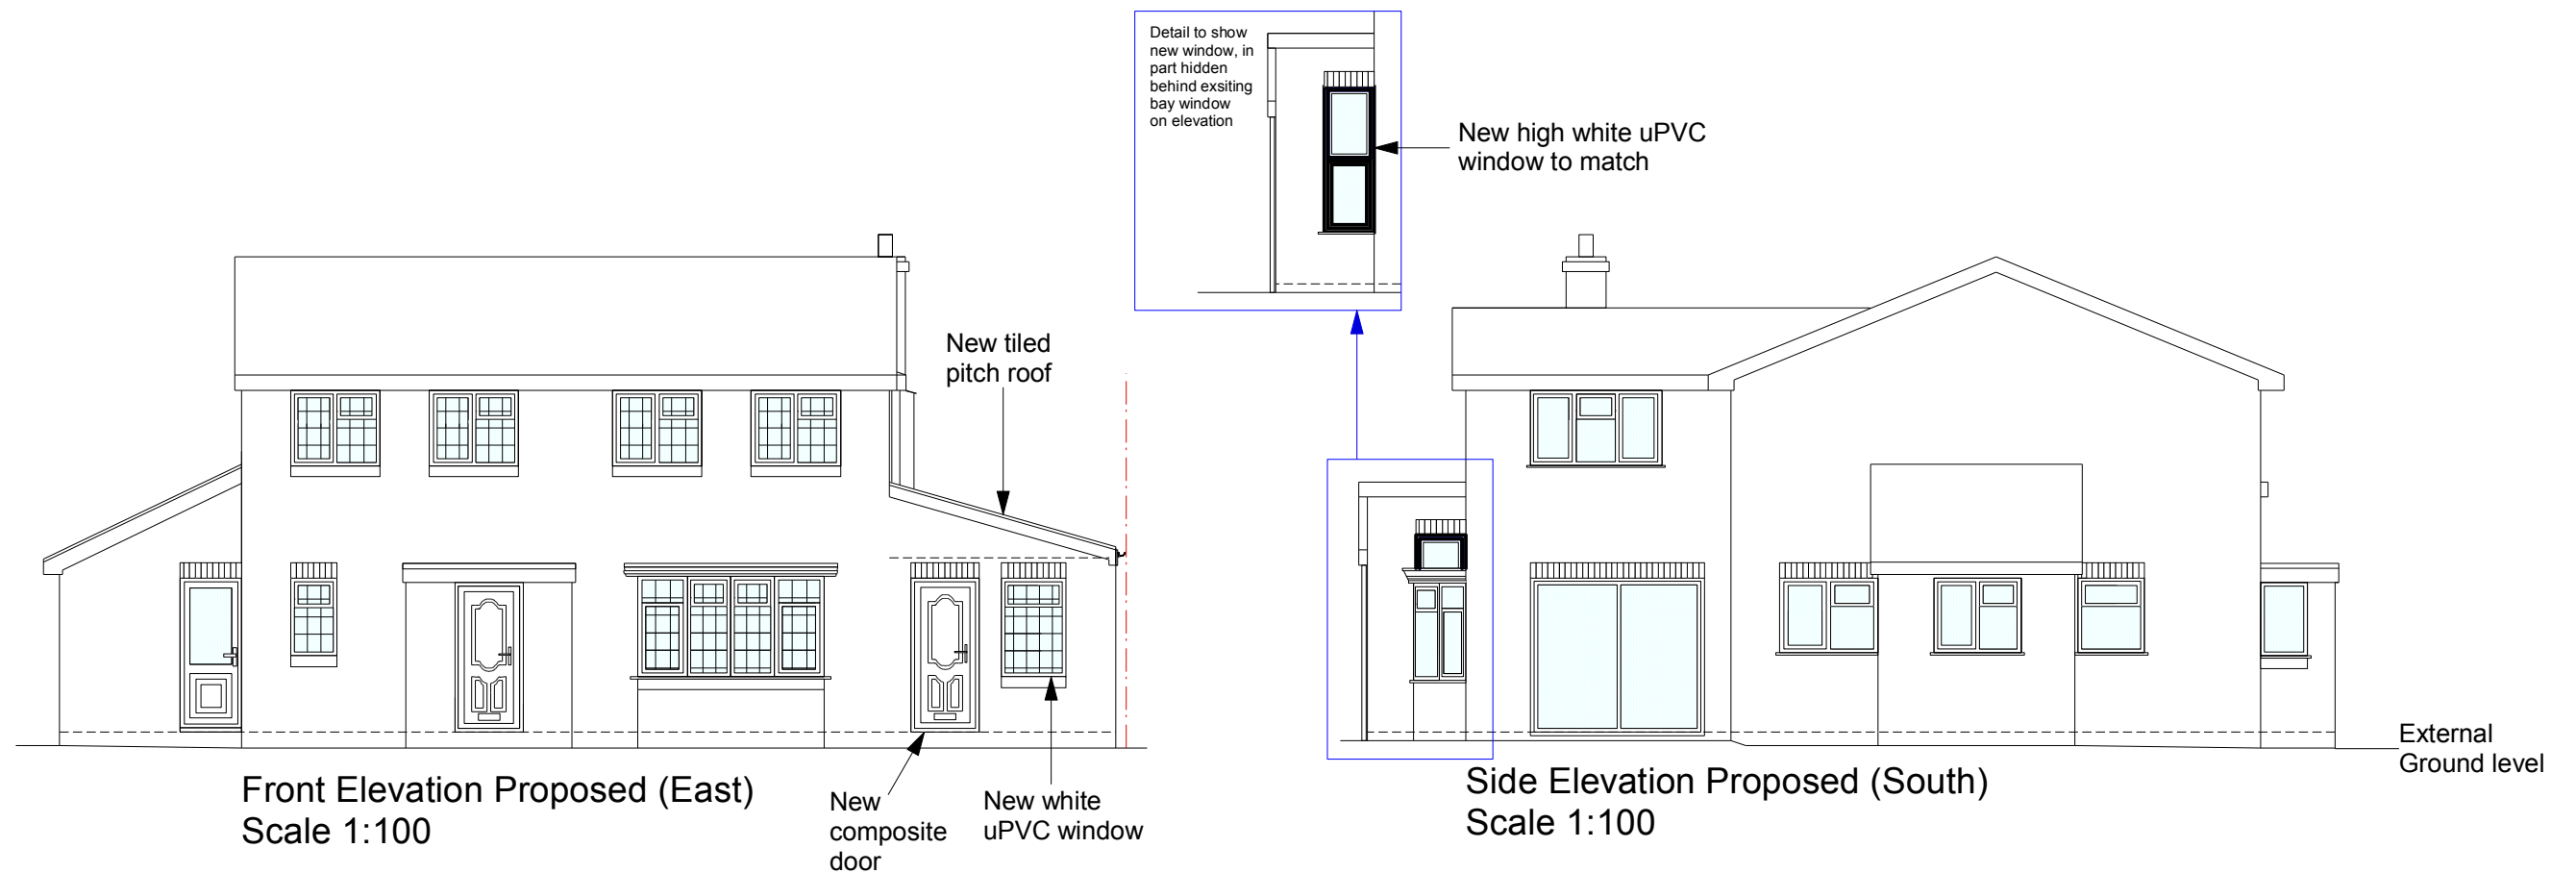


All dims and details to be checked on site prior to any commencement of work. This plan is not a full specification or schedule of work and has been produced solely for the purpose of obtaining the necessary local authority consents/approvals For Party Wall etc. Act 1996 see Government booklet or website.			Status:		Client: Mr & Mrs M 7 Shannon Close Littlehampton West Sussex BN17 6PR	Revision: A	Project: Extension
			Preliminary	☐ Tender		Scale: 1:50 & 100 @A3	Content: Proposed elevations
			Planning	☒ Construction		Date: June 20	
			Building Regulations	☐ As Built		Dwg No: JM003	