
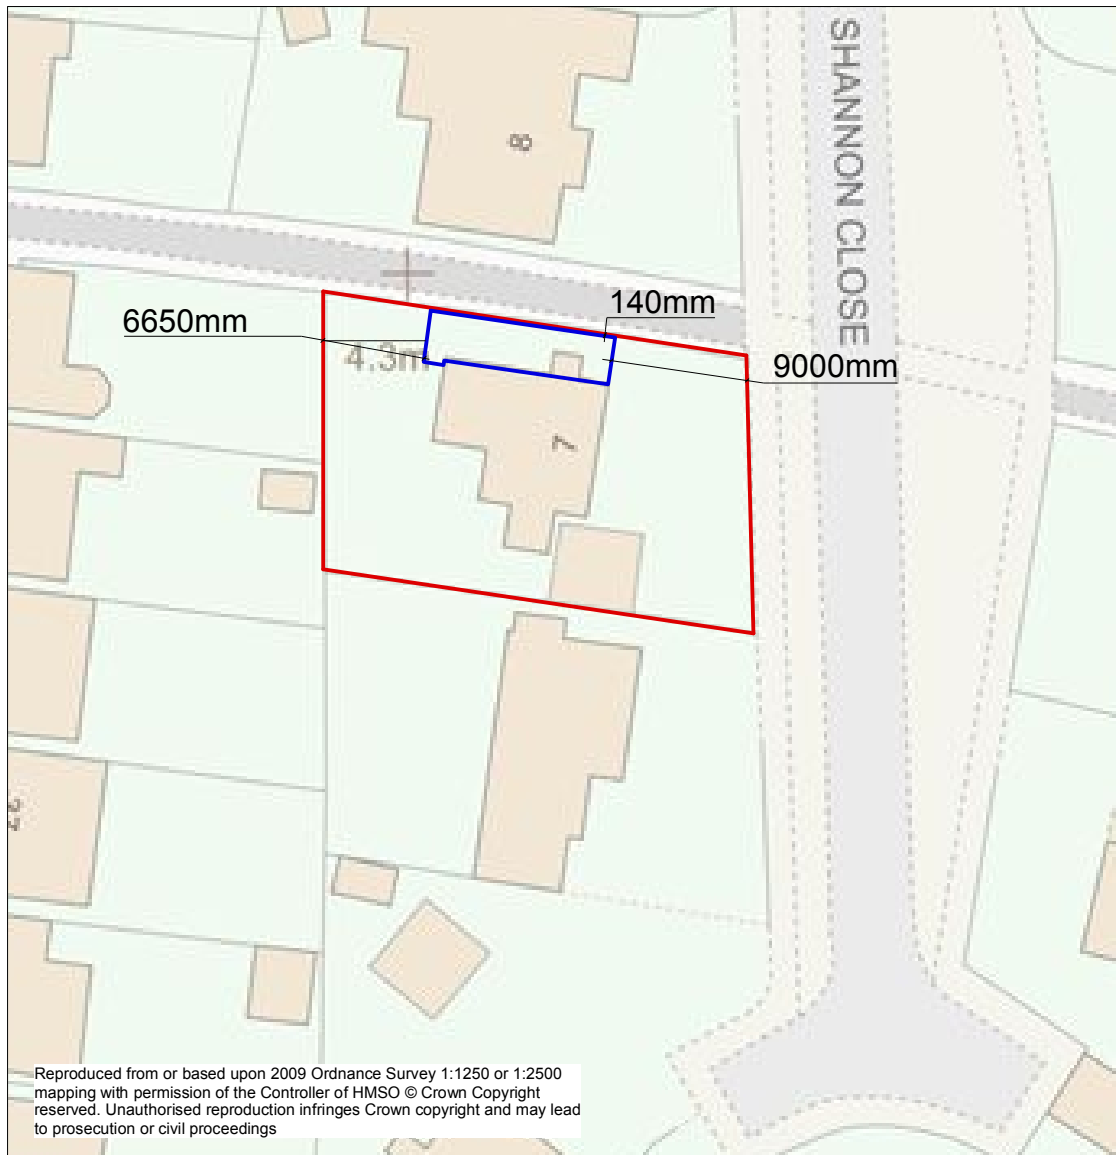


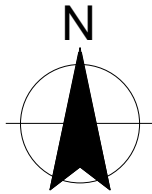

Location Plan (Extract from Ordnance Survey)

Scale 1:500

Outlined in red shows the boundary of 7 Shannon Close

Outlined in blue shows position of extension

All dims and details to be checked on site prior to any commencement of work. This plan is not a full specification or schedule of work and has been produced solely for the purpose of obtaining the necessary local authority consents/approvals For Party Wall etc. Act 1996 see Government booklet or website.	Status:		Client:	Revision: A	Project: Extension
	Preliminary	☐ Tender ☐	Mr & Mrs M 7 Shannon Close Littlehampton West Sussex BN17 6PR	Scale: 1:500 @A4	Content: Block plan
	Planning	☒ Construction ☐		Date: June 20	
	Building Regulations	☐ As Built ☐		Dwg No: JM1b	