




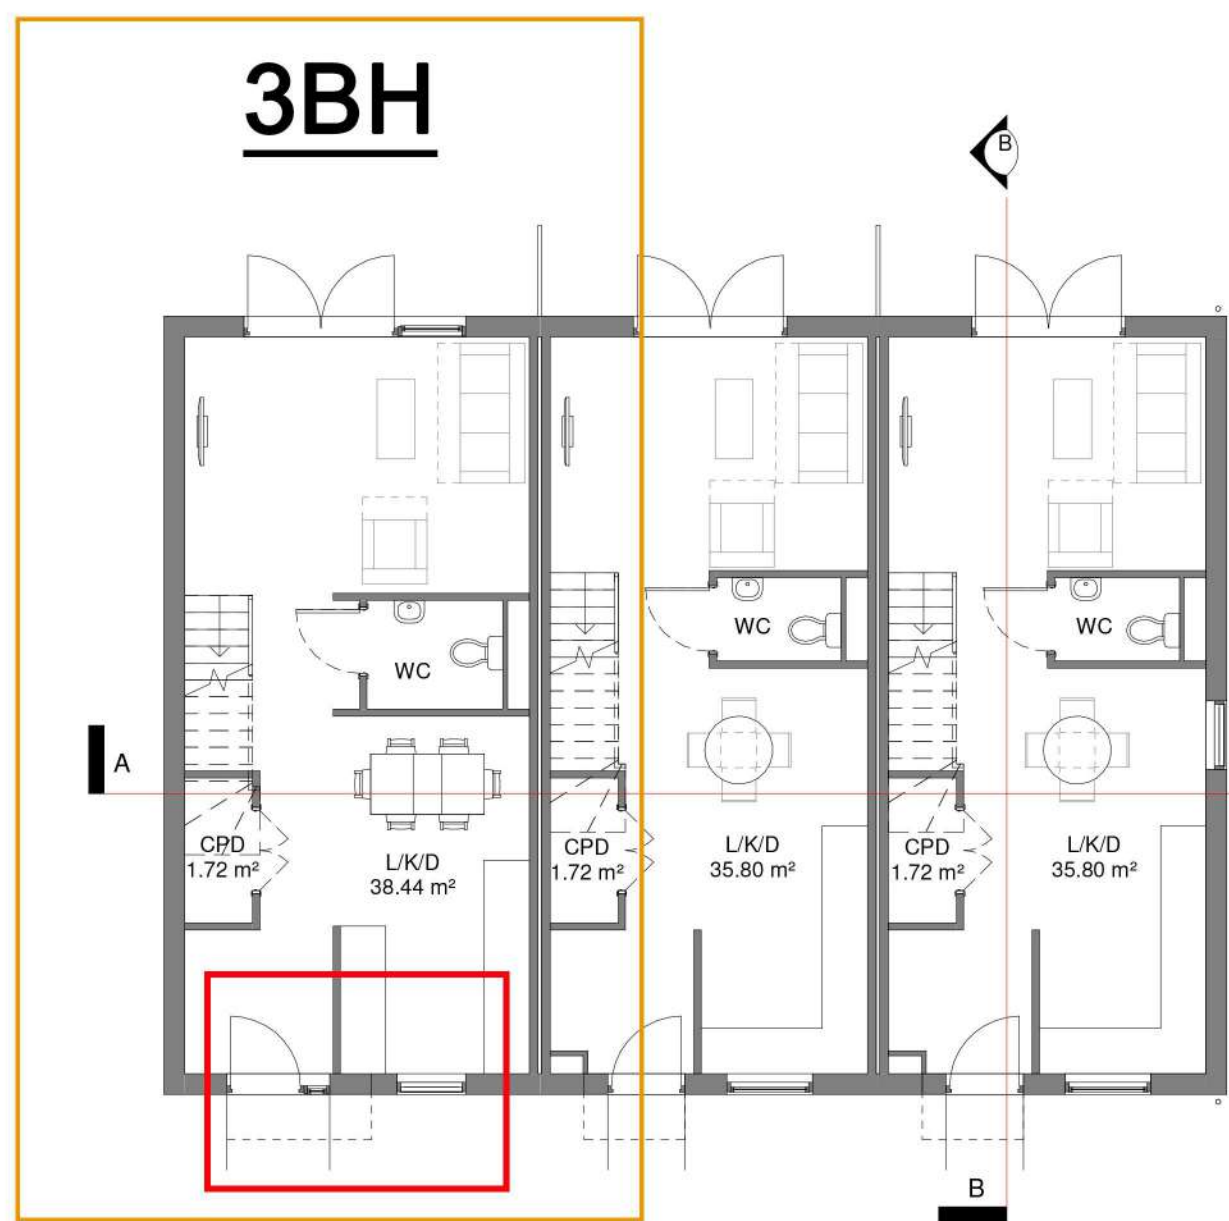


Ground Floor Plan
1 : 100

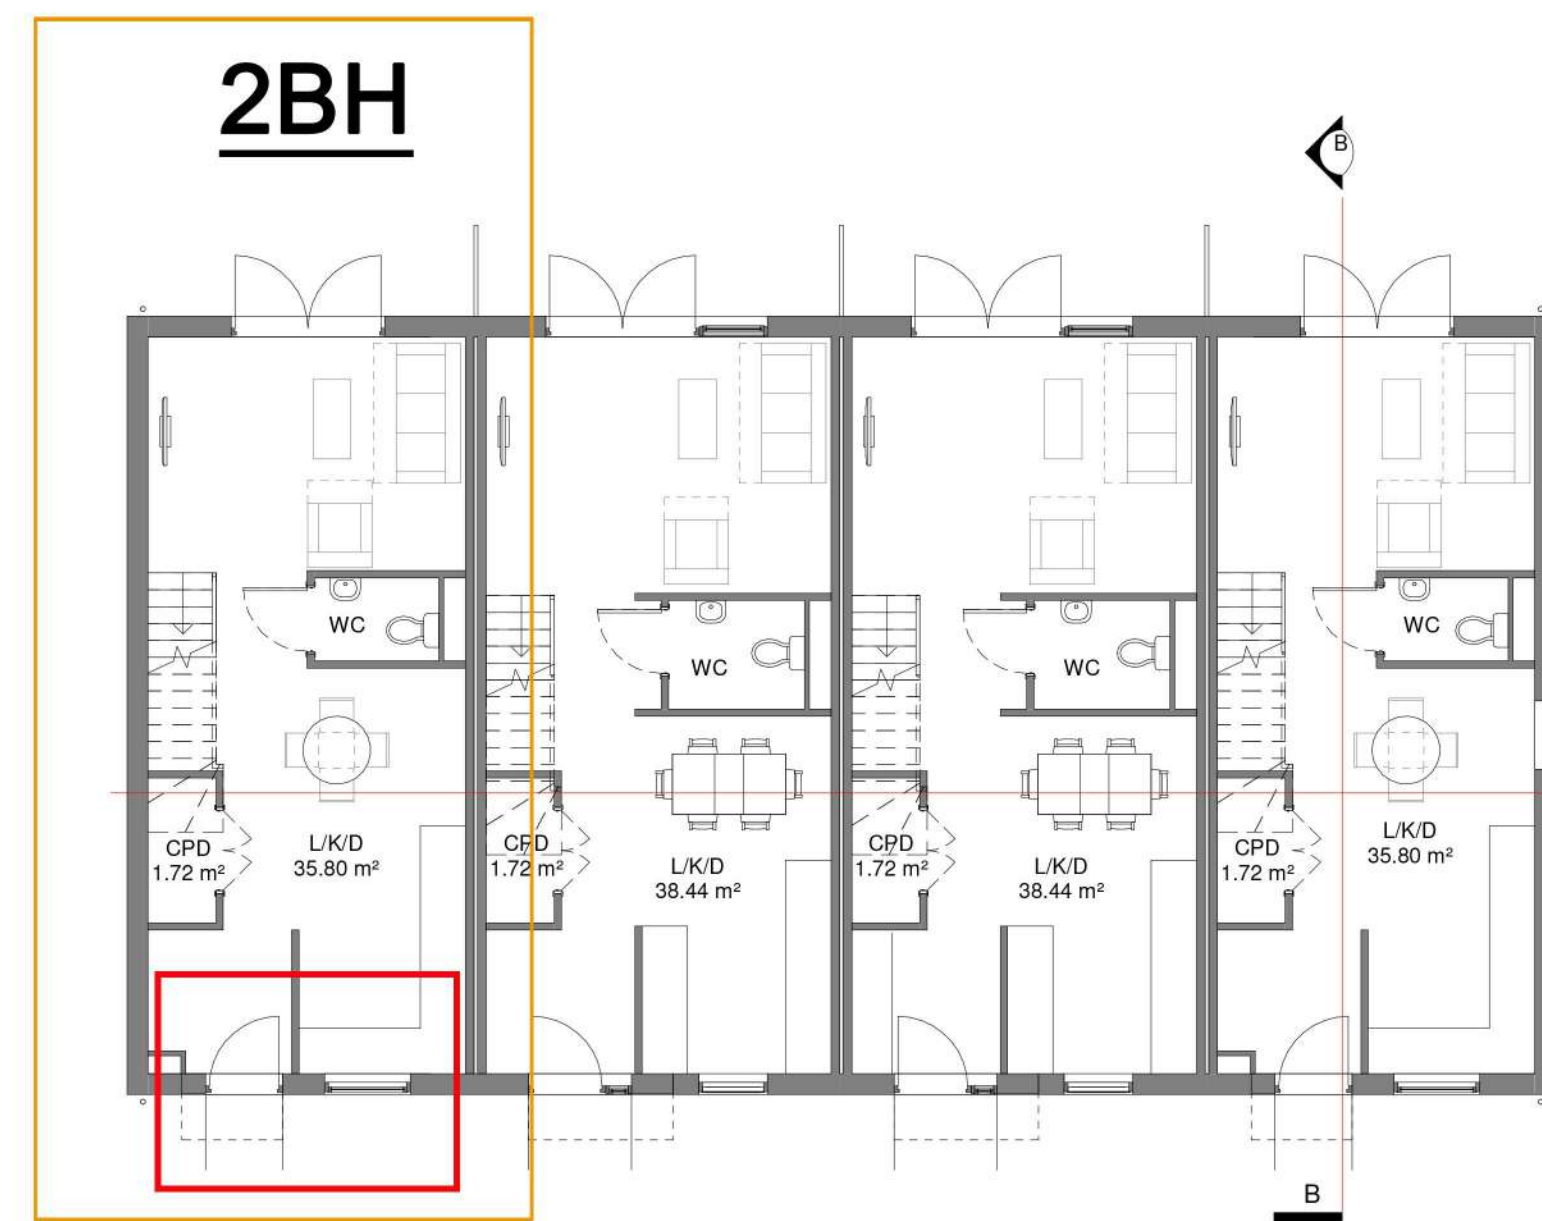

Ground Floor Plan
1 : 100

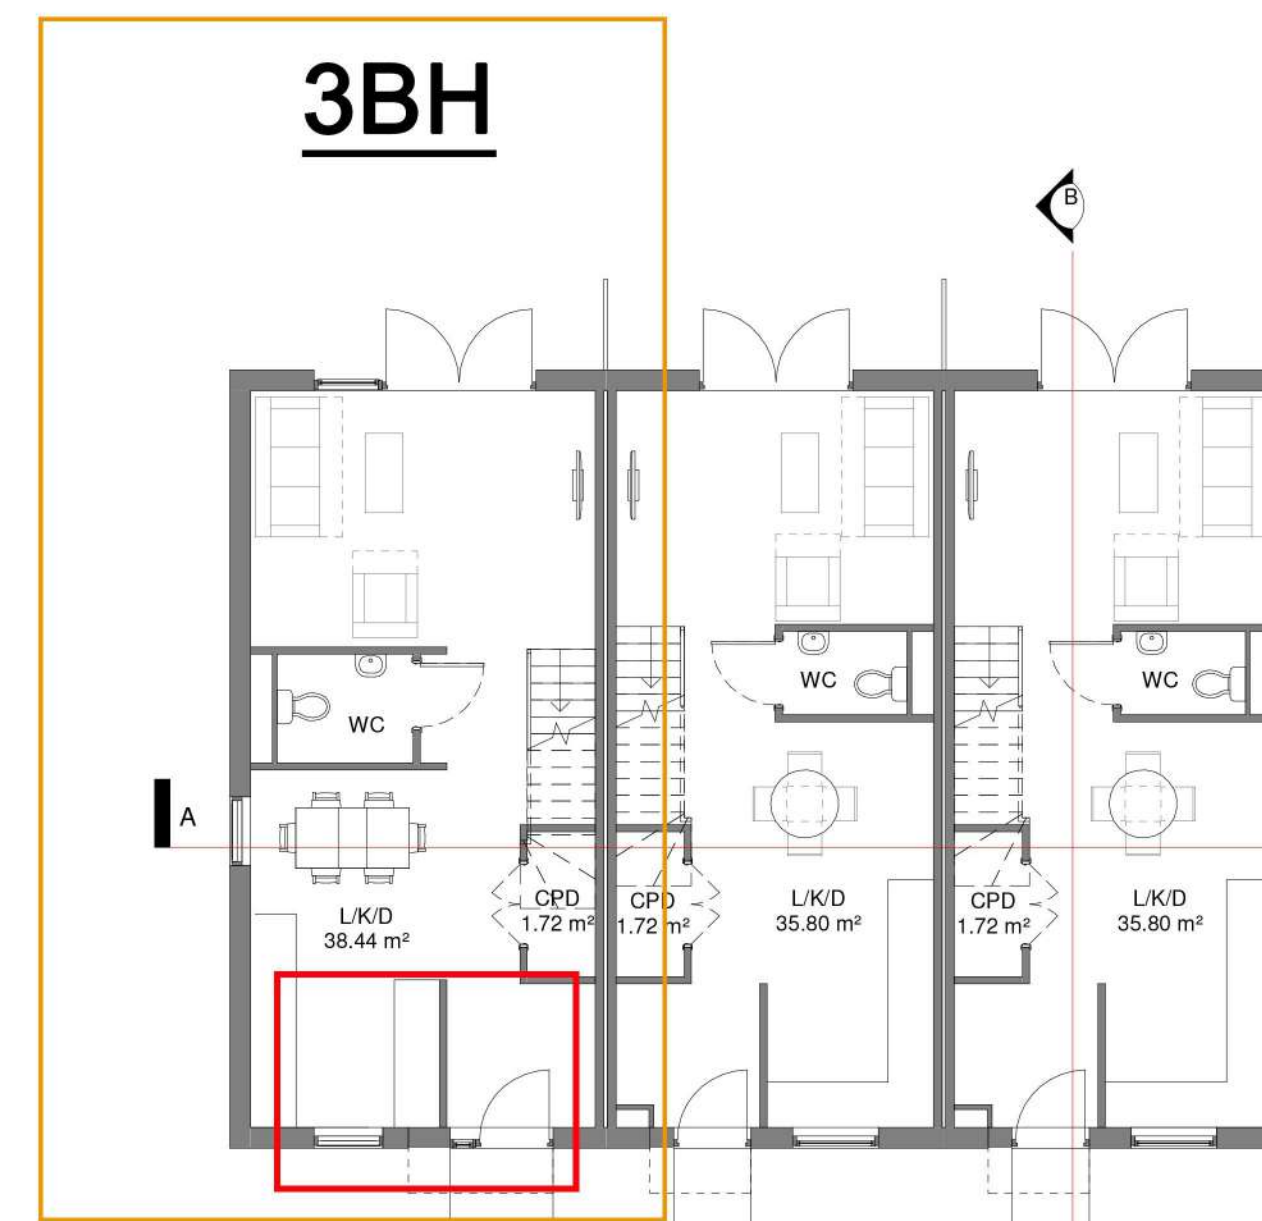

Ground Floor Plan
1 : 100

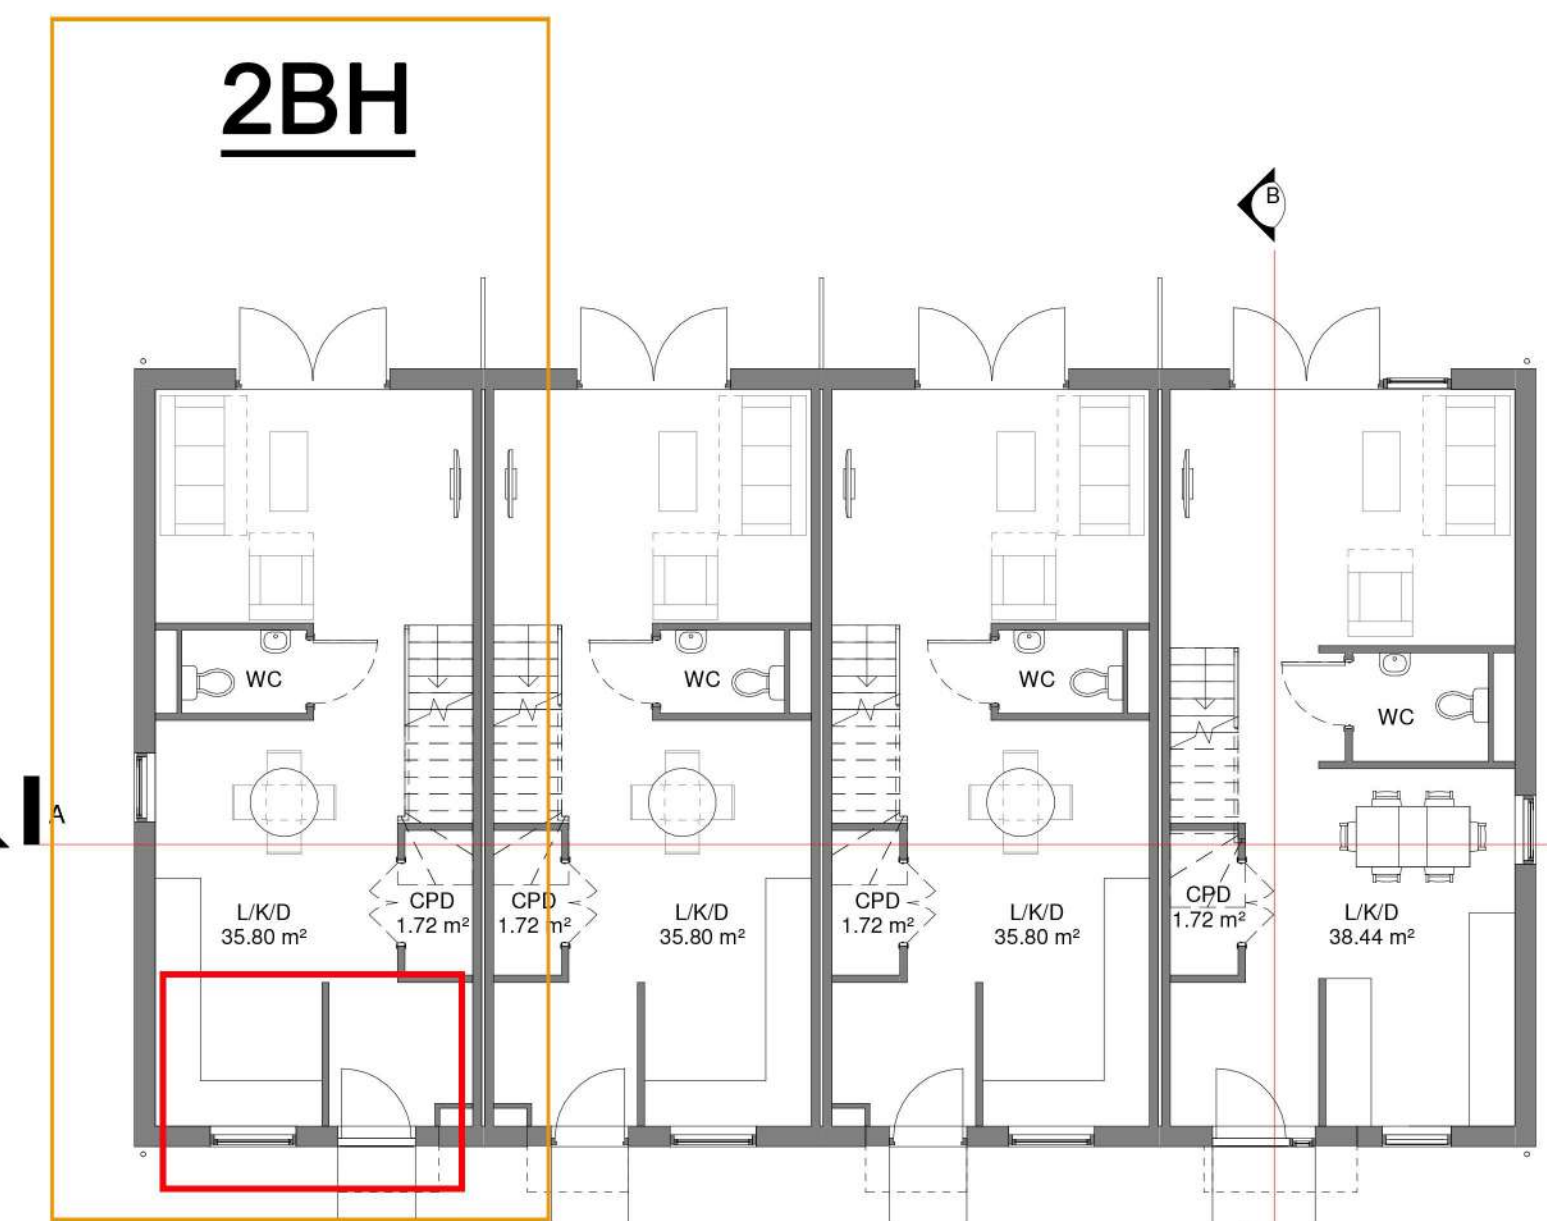

Ground Floor Plan
1 : 100



Front Elevation
1 : 100



Front Elevation
1 : 100



Front Elevation
1 : 100



Front Elevation
1 : 100

Approved Planning Application - House Type

- 1) Every house on the left of each terrace has its entrance door on the external wall side of the house.

NMA Submitted Application - House Type

- 1) Every house on the left of each terrace has been handed so that the entrance door is on the party wall side of the house.
- 2) No changes to the external/internal dimensions.